


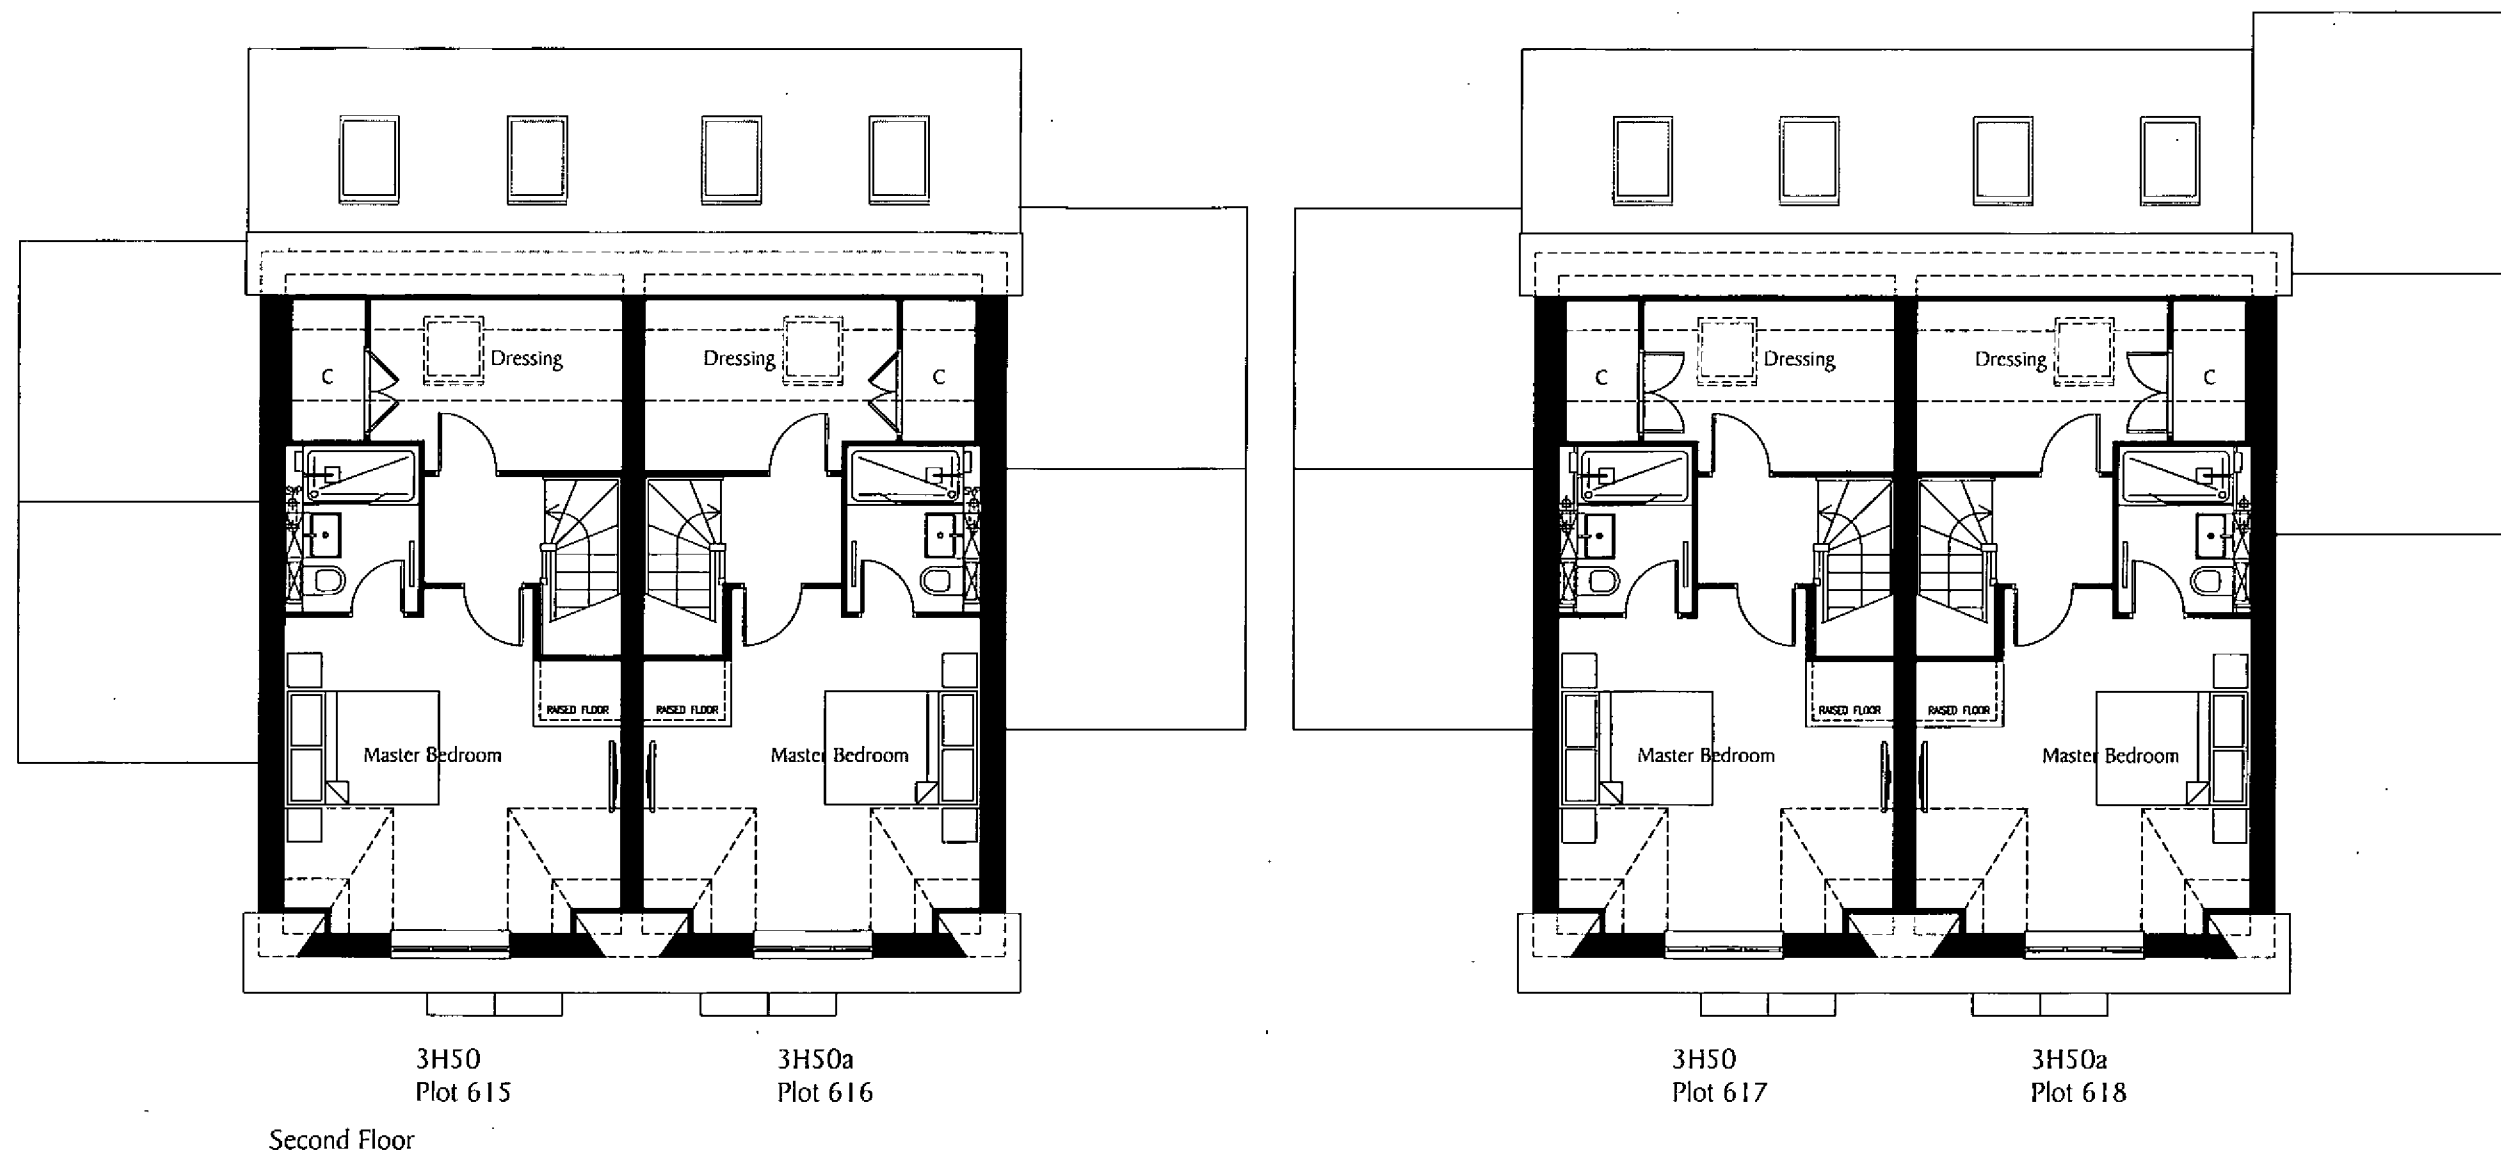

SCALE 1:100@A3



REV	DATE	REVISION

REV	DATE	REVISION

DEVELOPMENT	
SITE 6, PHASE 4 CHICHESTER ROAD NORTH BERTSD	
DRAWN	DATE
NAM	FEBRUARY 2019

DRAWING TITLE	
PLOTS 615 - 618 SECOND FLOOR PLANS	
DRG NO.	REVISION
S814/Ph4/P615-618/03	

Berkeley
Designed for life

Berkeley Homes (Southern) Limited
Berkeley House, Bay Tree Avenue
Leatherhead
Surrey, KT22 7UE
Tel: (01372) 370400