




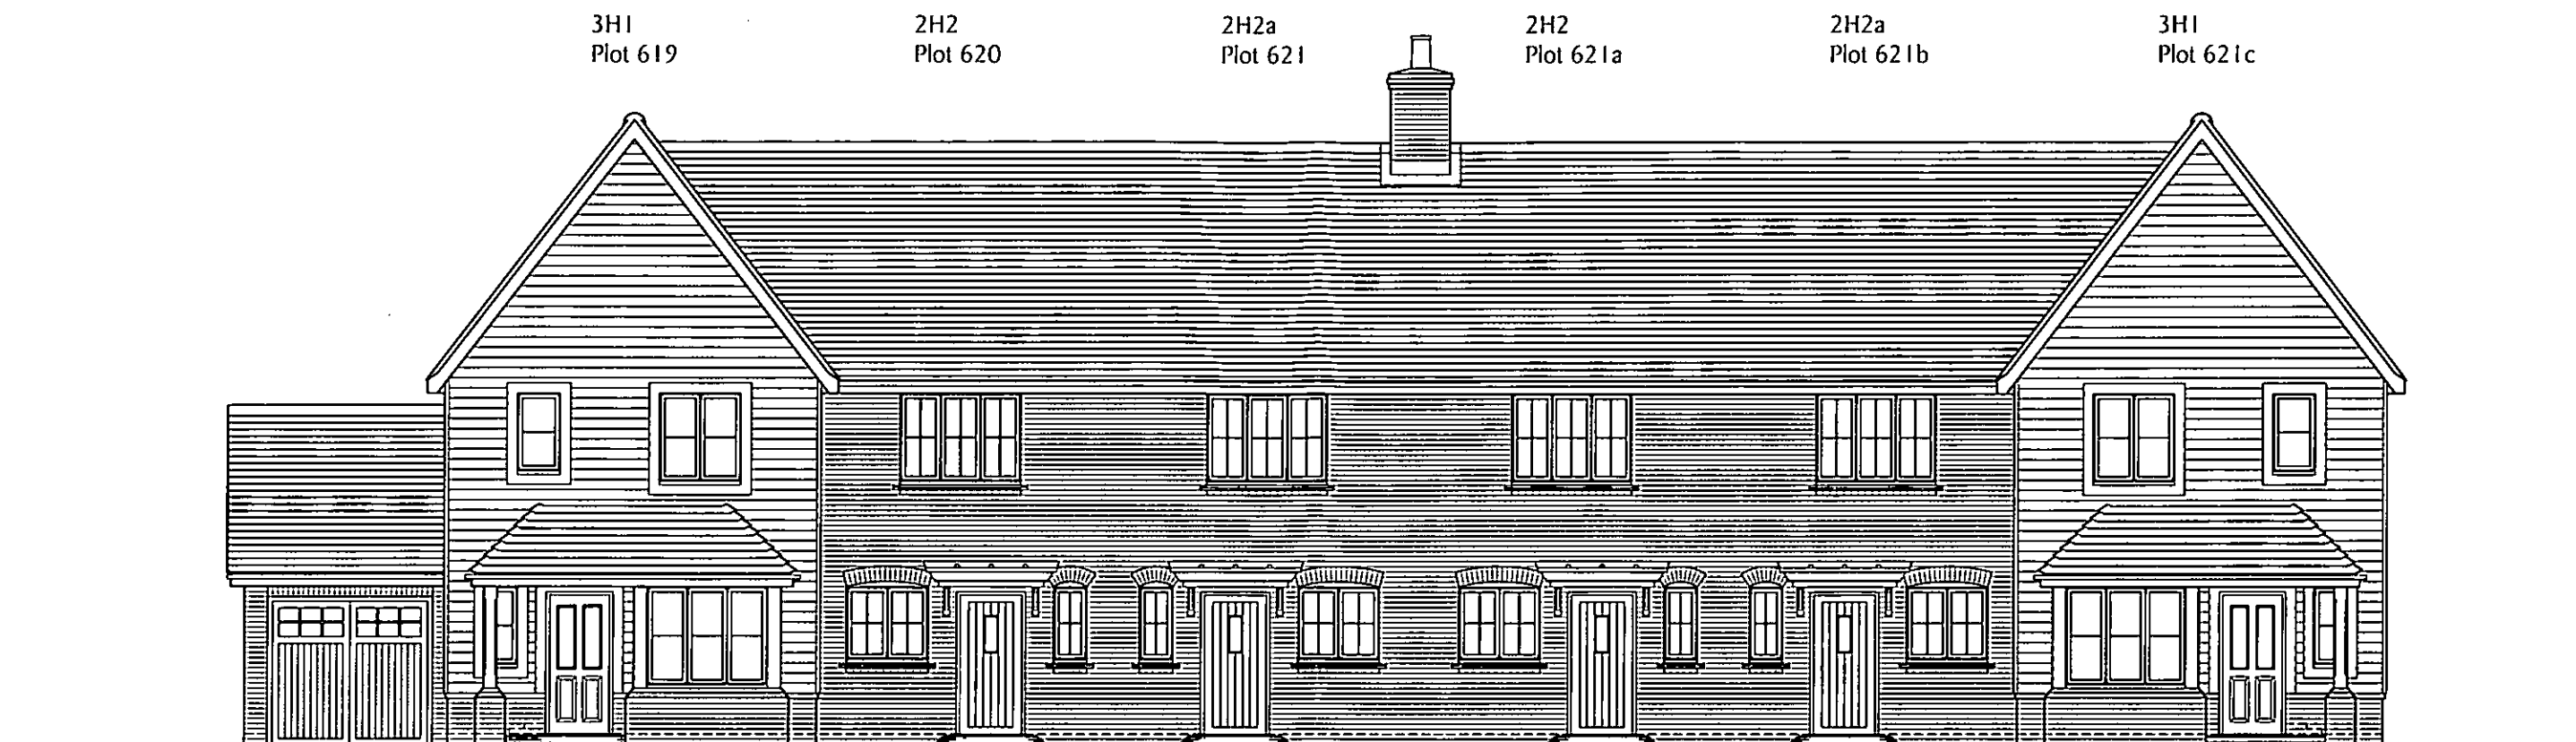

Front Elevation

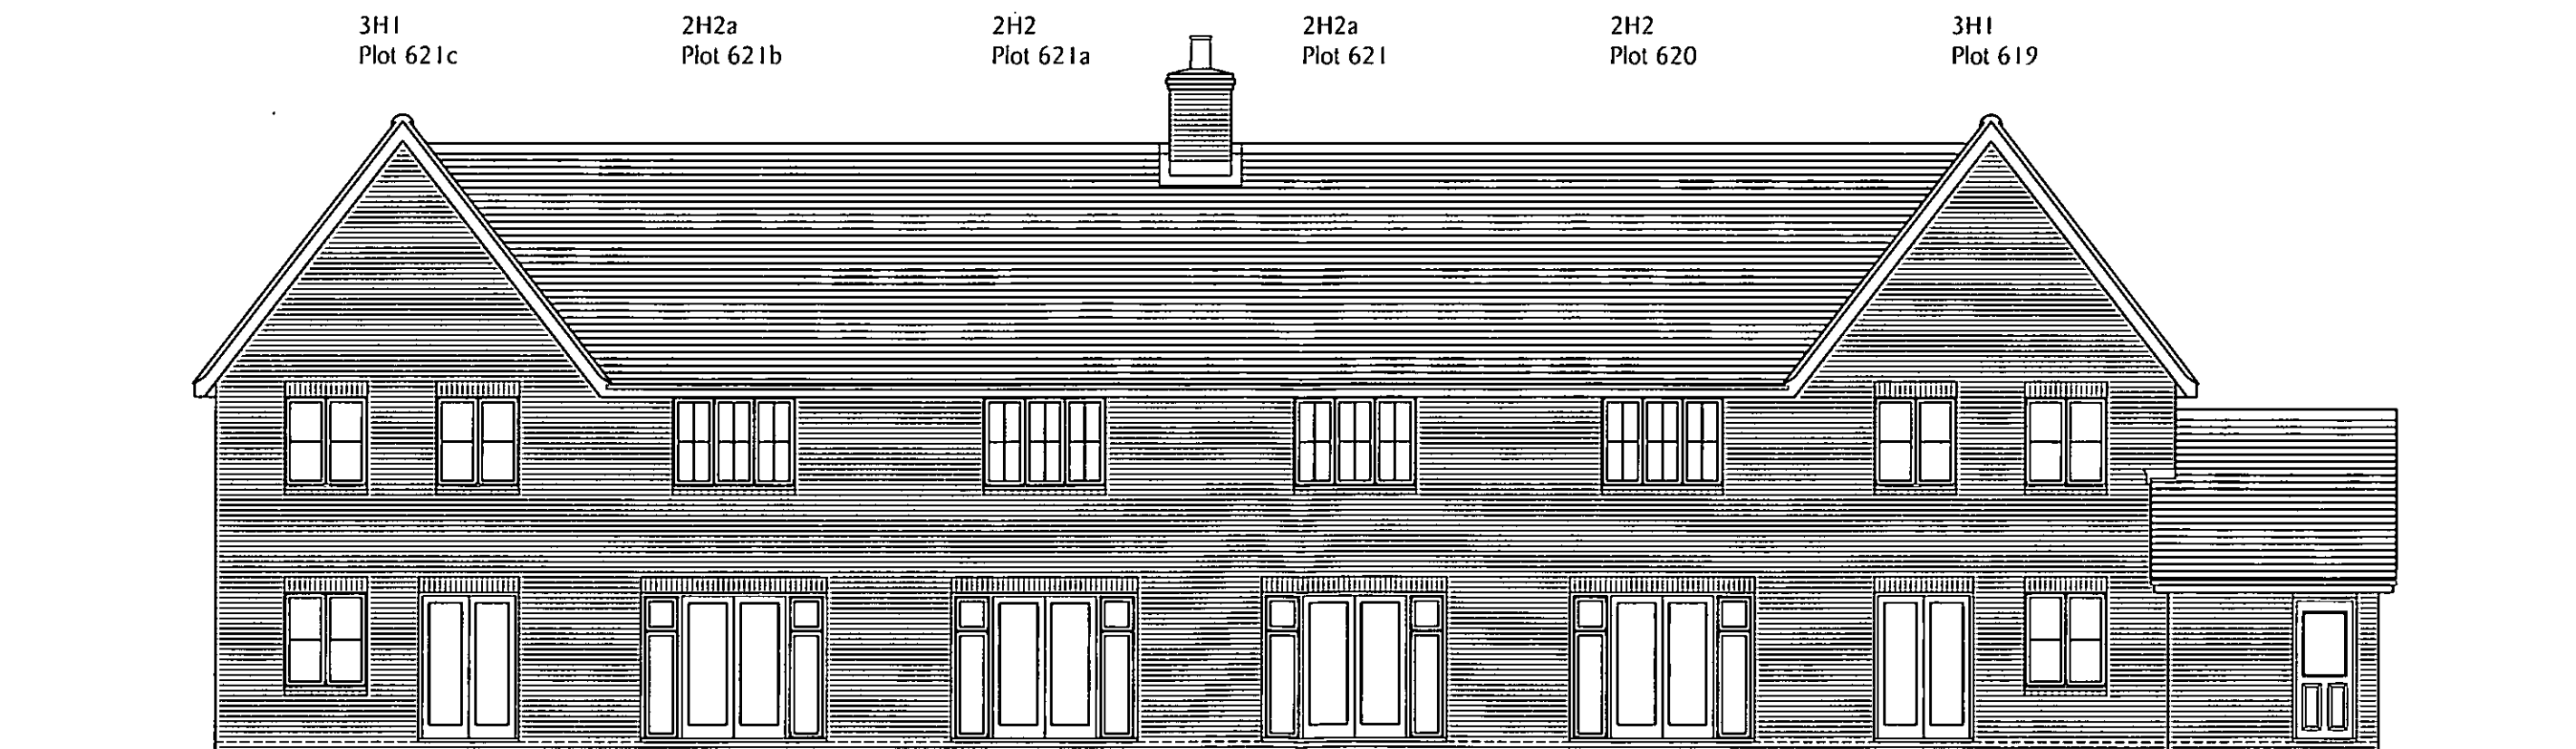

Rear Elevation

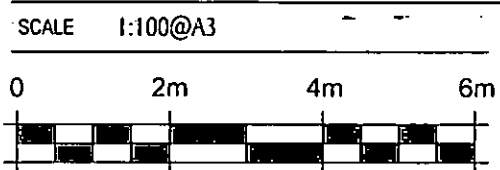

REV	DATE	REVISION

REV	DATE	REVISION

DEVELOPMENT

SITE 6, PHASE 4
CHICHESTER ROAD
NORTH BERSTED

DRAWN
NAM

DATE
FEBRUARY 2019

DRAWING TITLE

PLOTS 619 - 621c
ELEVATIONS (SHEET 1)

DRG NO.

S814/Ph4/P619-621c/03

REVISION

Berkeley
Designed for life

Berkeley Homes (Southern) Limited
Berkeley House, Bay Tree Avenue
Leatherhead
Surrey, KT22 7UE
Tel: (01372) 370400