


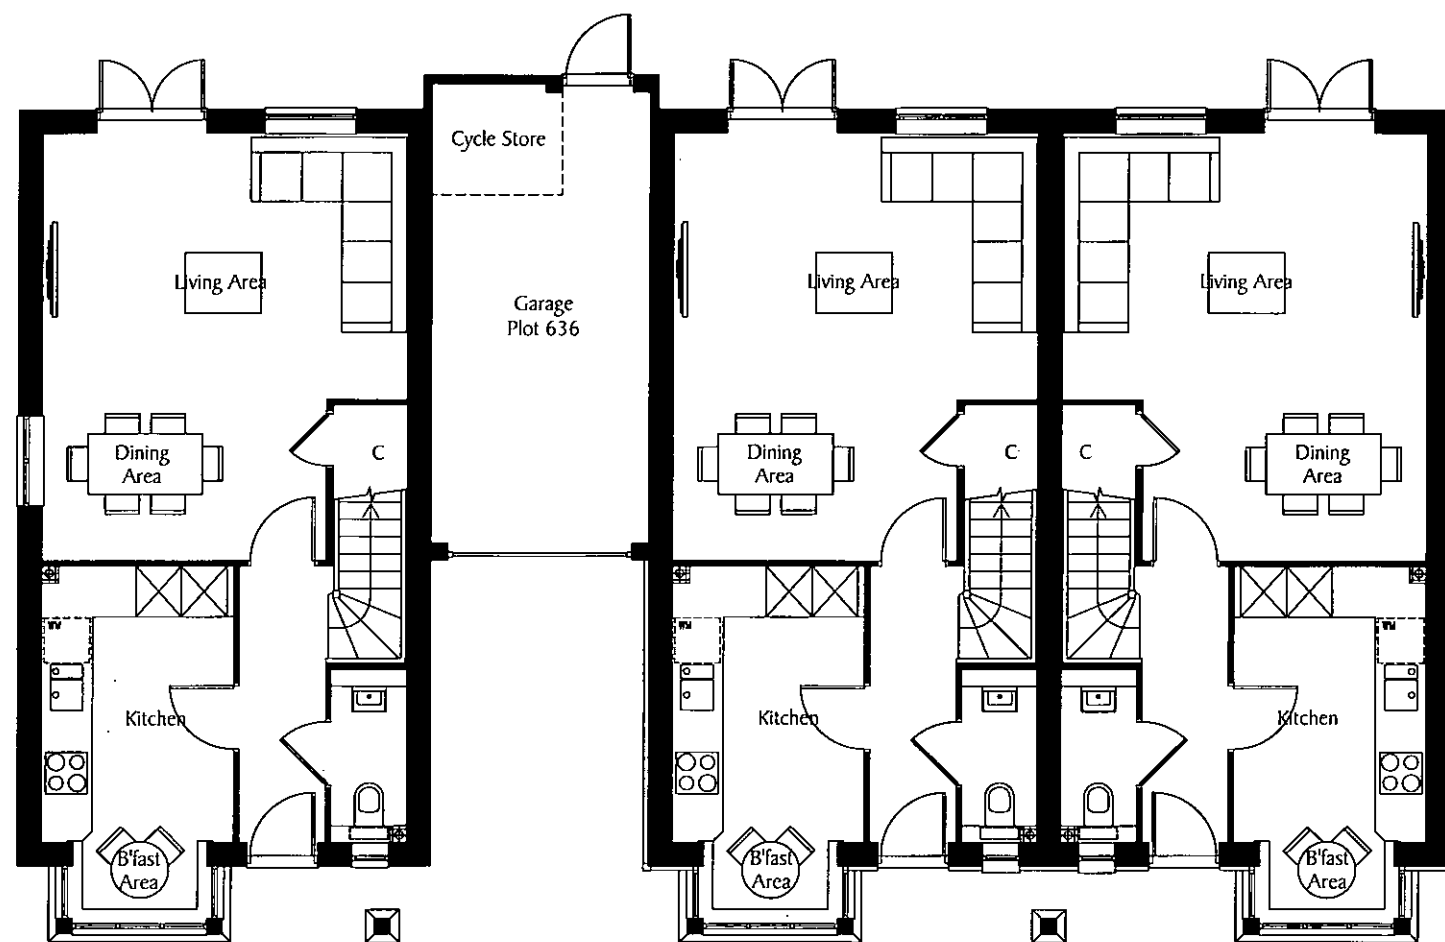


3H1  
Plot 635

3H1  
Plot 636

3H1  
Plot 636a

Ground Floor

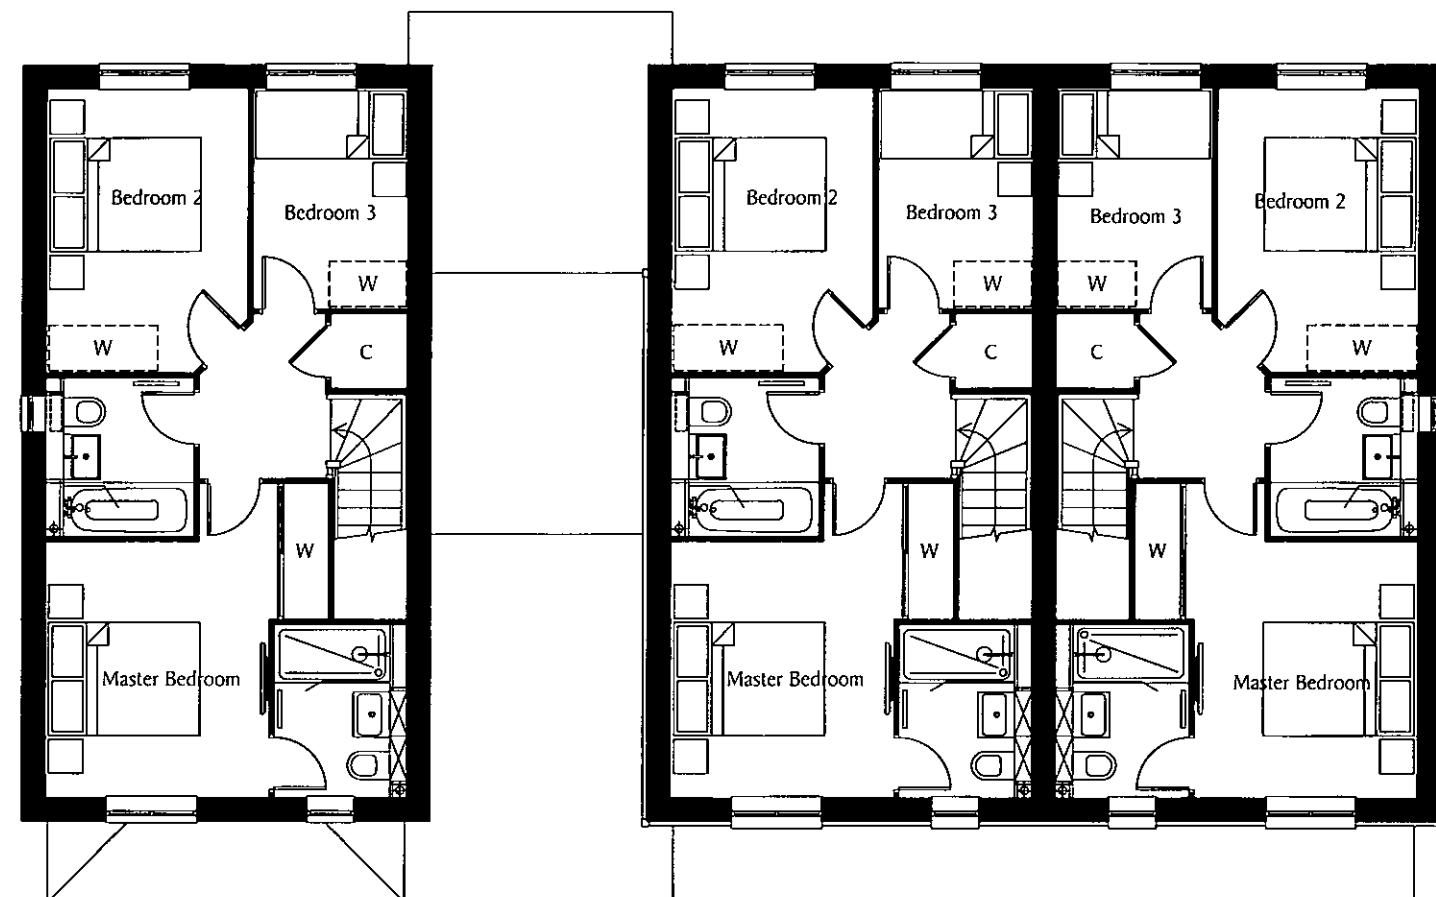


3H1  
Plot 635

3H1  
Plot 636

3H1  
Plot 636a

First Floor

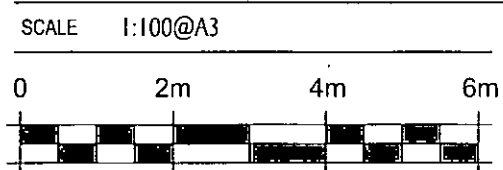

| REV | DATE | REVISION |
|-----|------|----------|
|     |      |          |

| REV | DATE | REVISION |
|-----|------|----------|
|     |      |          |

|                                                     |               |
|-----------------------------------------------------|---------------|
| DEVELOPMENT                                         |               |
| SITE 6, PHASE 4<br>CHICHESTER ROAD<br>NORTH BERSTED |               |
| DRAWN                                               | DATE          |
| NAM                                                 | FEBRUARY 2019 |

|                                 |          |
|---------------------------------|----------|
| DRAWING TITLE                   |          |
| PLOTS 635 - 636a<br>FLOOR PLANS |          |
| DRG NO.                         | REVISION |
| S814/Ph4/P635-636a/01           |          |

**Berkeley**  
Designed for life

Berkeley Homes (Southern) Limited  
Berkeley House, 80 Tree Avenue  
Leatherhead  
Surrey, KT22 7UE  
Tel: (01372) 370400