



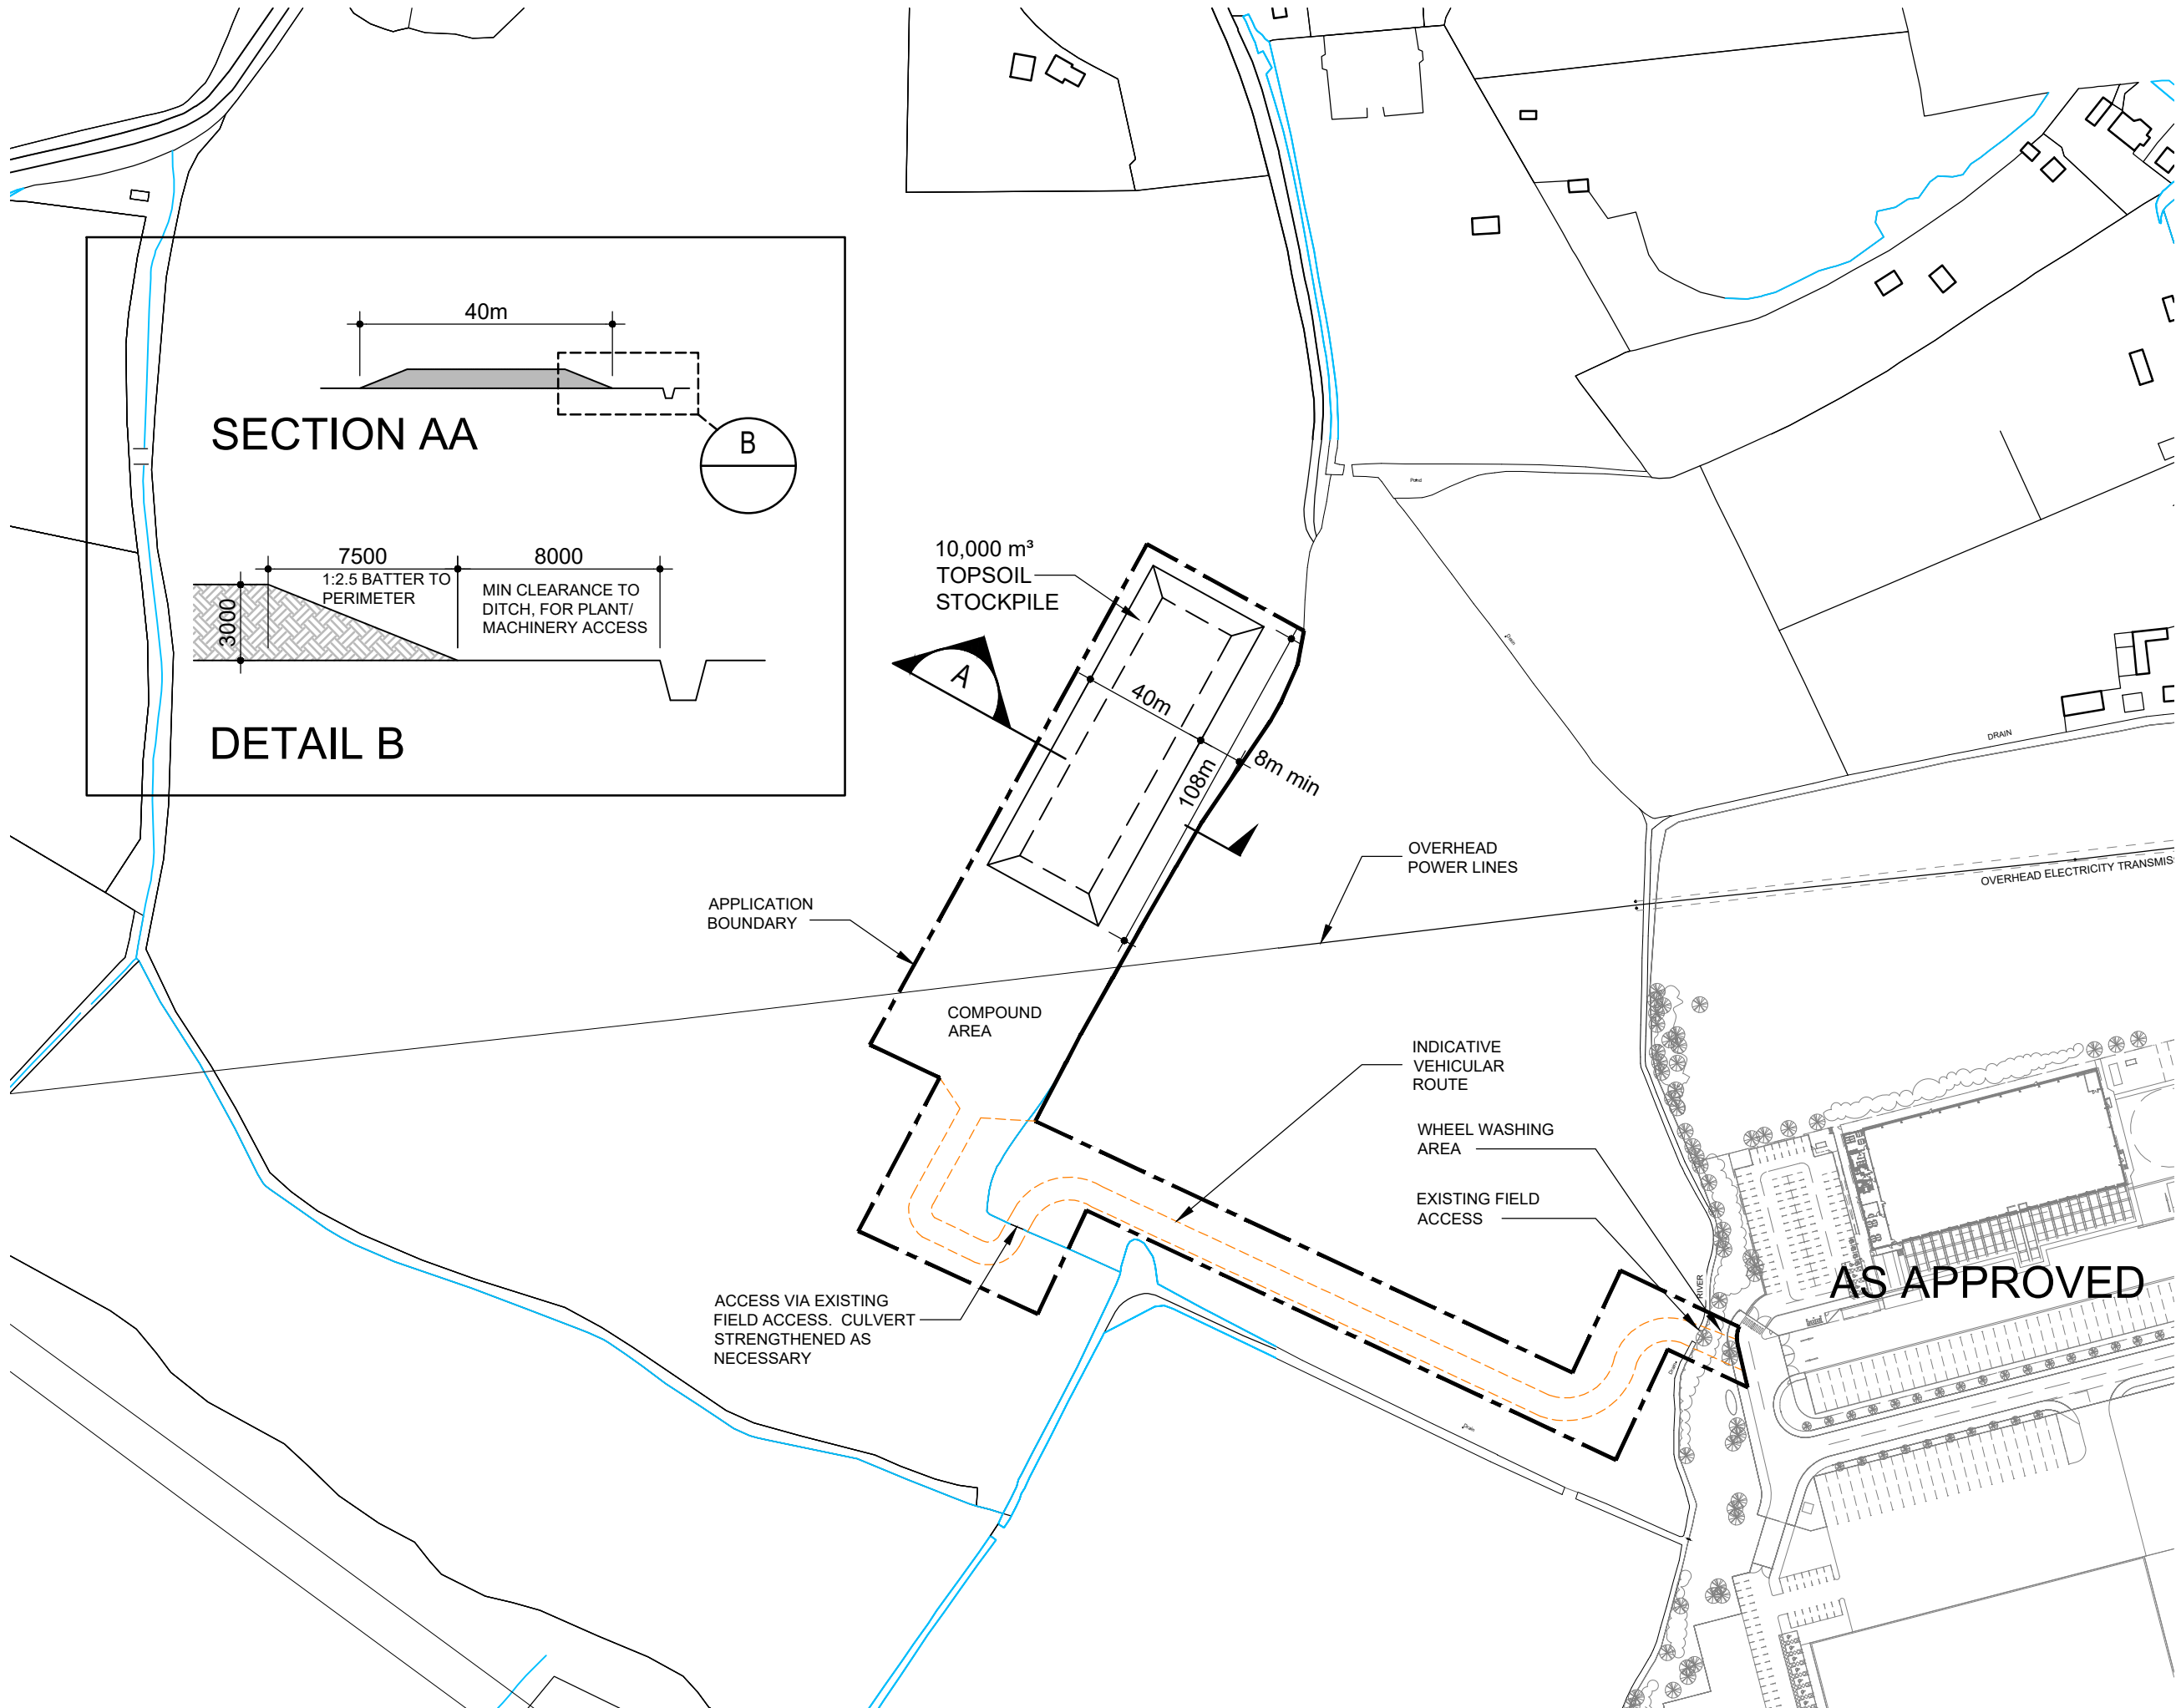

SECTION AA

DETAIL B

 

© Mountford Pigott LLP 2019. Reproduction in whole or in part by any means is prohibited without the prior permission of Mountford Pigott LLP.

This drawing is only to the stated scale if it is printed correctly. MPELLP cannot accept responsibility for the incorrect scaling of drawings printed by third parties.

All dimensions are in mm unless otherwise stated.

If this drawing forms part of an application for planning permission on behalf of the applicant named below, it shall not be used for any other purpose without the express permission of Mountford Pigott LLP.

This drawing may incorporate information from other professionals. Mountford Pigott LLP cannot accept responsibility for the integrity and accuracy of such information. Any clarification and/or additions that are required appertaining to such information should be sought from the relevant profession or their appointment representative as listed below.

LIST OF INFORMANTS :  
 OS MAP LICENCE NO. 100019980

| REVISIONS                                   | DATE     | DRN | REV |
|---------------------------------------------|----------|-----|-----|
| GAP TO SOUTHERN DITCH INCREASED             | 26.02.19 | MW  | A   |
| STOCKPILE LOCATION CHANGED                  | 01.10.19 | MW  | B   |
| STOCKPILE LOCATION CHANGED                  | 03.12.19 | MW  | C   |
| APPLICATION AREA ADJUSTED AND NOTES REVISED | 07.01.20 | MW  | D   |
| NORTH ARROW AND SCALE BAR ADDED             | 24.02.20 | MW  | E   |

AS APPROVED



MountfordPigott

TOP SOIL RELOCATION  
 SITE PLAN  
 1744-TS-P02-E

1:2000 @ A3  
 DRAWN BY MW  
 12.02.19

SALTBOX, BOGNOR REGIS