


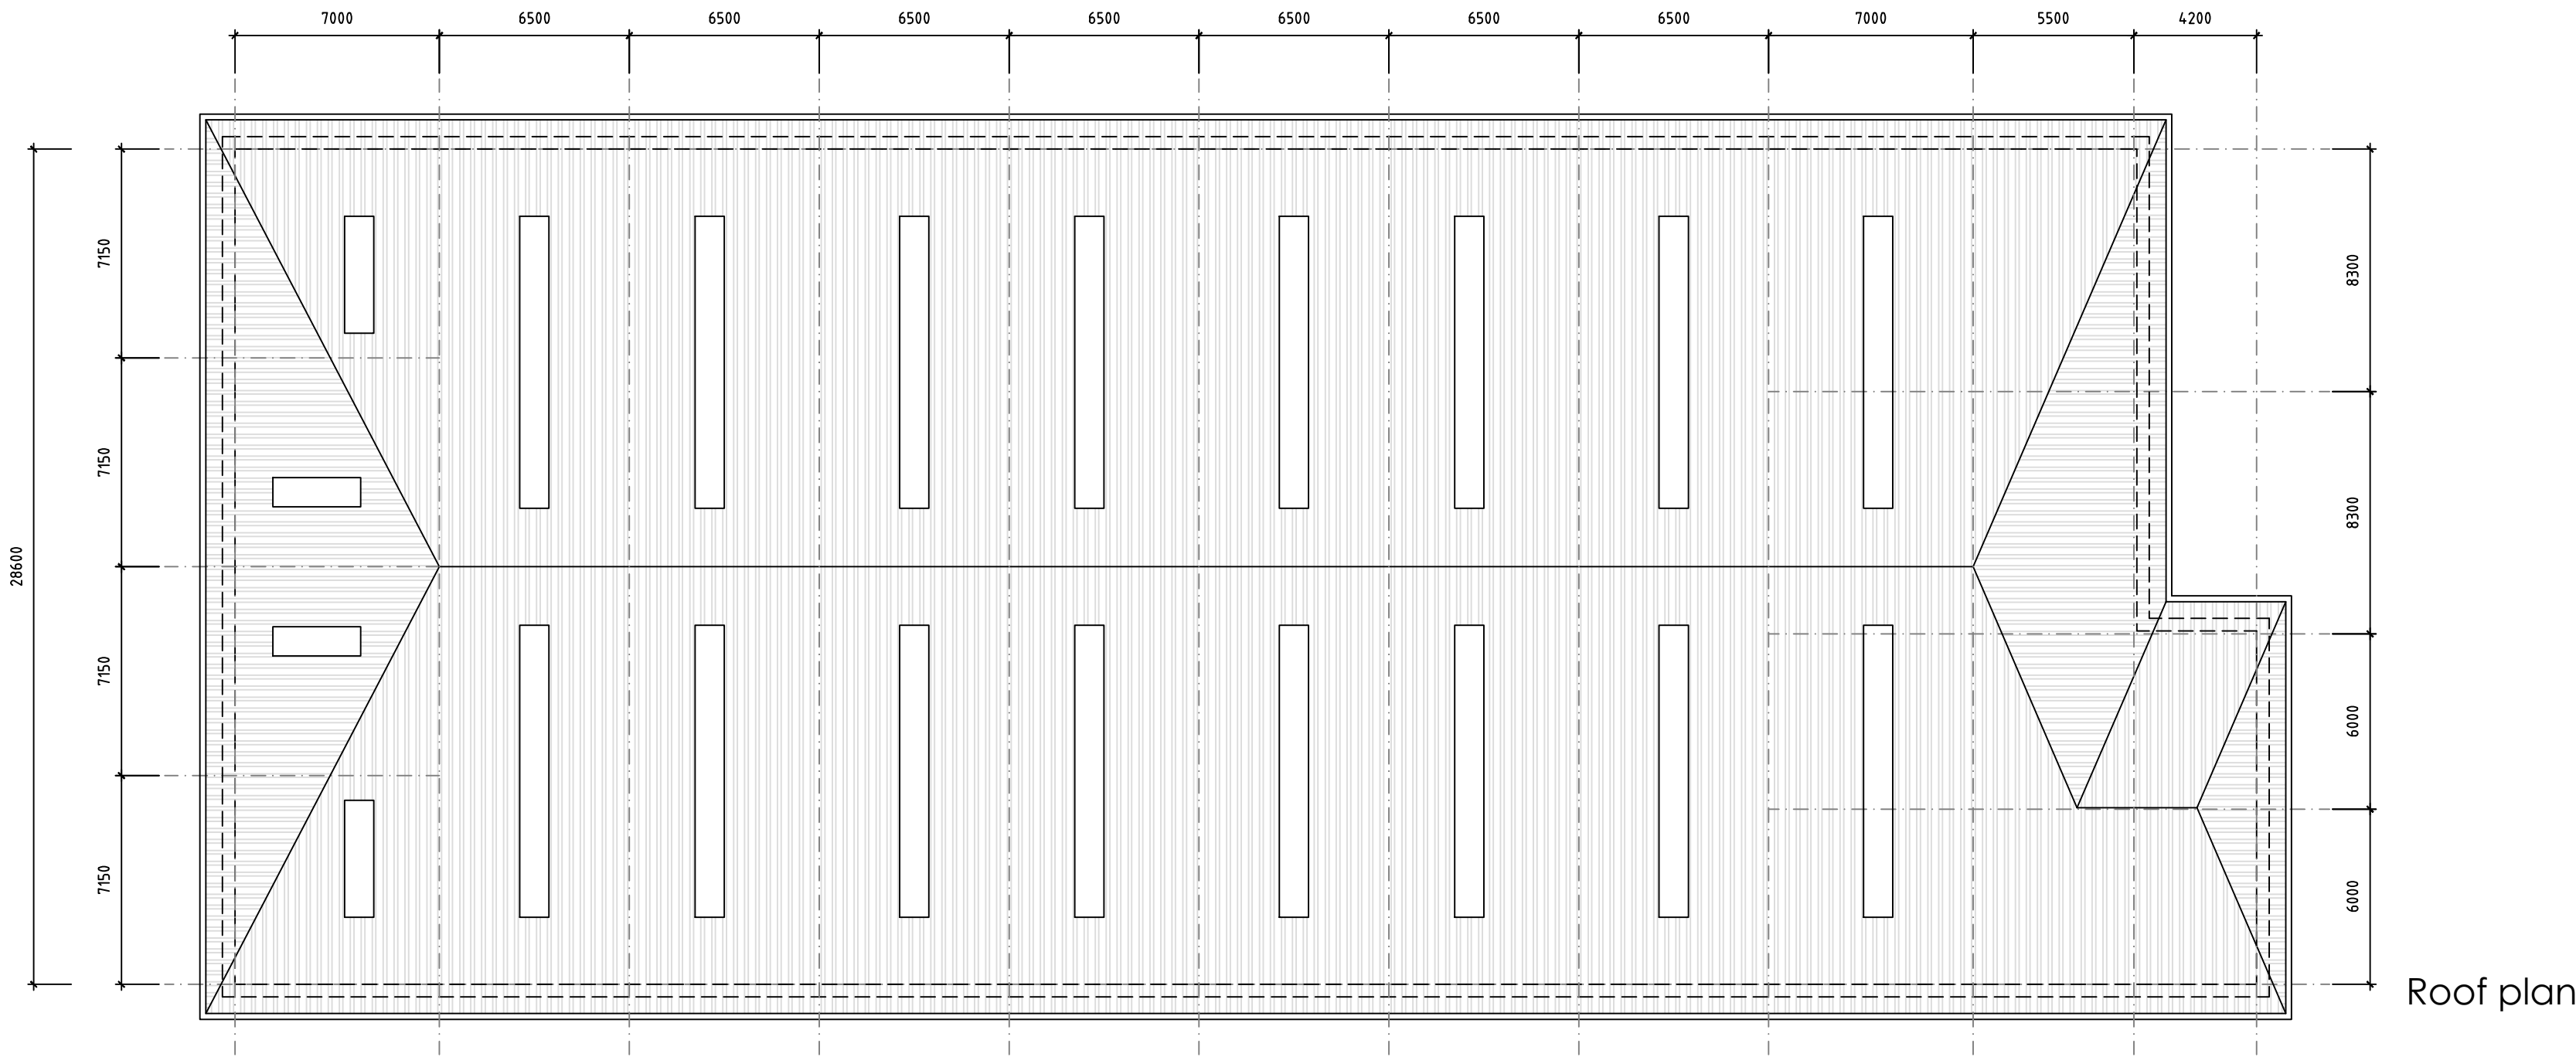

Roof plan

External building materials:


Profilled built-up roof cladding in HPS200
Goosewing Grey BS 10A05

Circular RWP's in Grey Aluminium RAL 9006 or
Sargasso Blue RAL 5003 to match adjoining
cladding

Gutter fascia in Grey Aluminium colour RAL 9007



Horizontally laid profilled built-up wall cladding
and related flashings in Grey Aluminium colour
RAL 9007

 

Horizontally laid profilled built-up wall cladding
(half-round or trapezoidal) and related flashings in
Metallic Silver colour RAL 9006



Horizontally laid Microrib composite wall cladding
in Sargasso Blue RAL 5003



Horizontally laid Microrib composite wall cladding
in Grey Aluminium RAL 9007



Coloured insulated loading doors in Grey
Aluminium RAL 9007

Powder coated windows and curtain walling in
RAL 9007

Fire escape doors in RAL9006 to match cladding




Glazed spandrel panels



Turn opening windows




Unit name panatrim boards

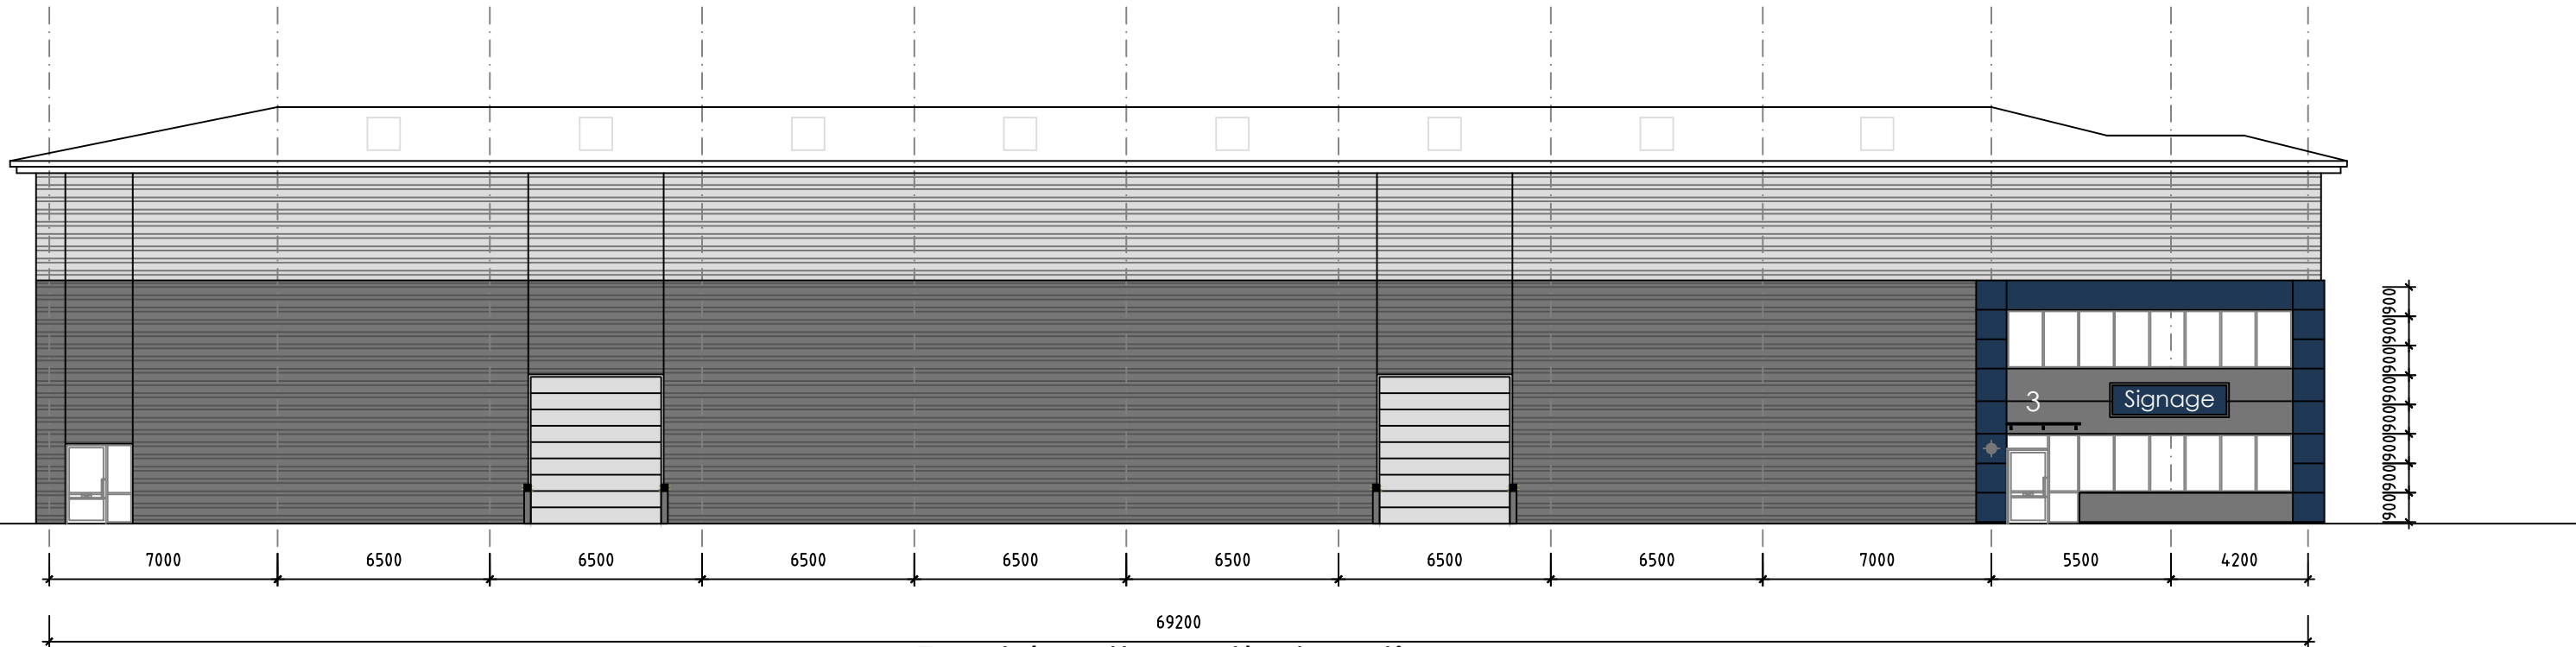


Front (south-east) elevation

Silver RAL9006 and Grey Aluminium RAL9007 half round built up cladding and Sargasso Blue RAL5003 and Grey Aluminium RAL9007 composite cladding on this elevation

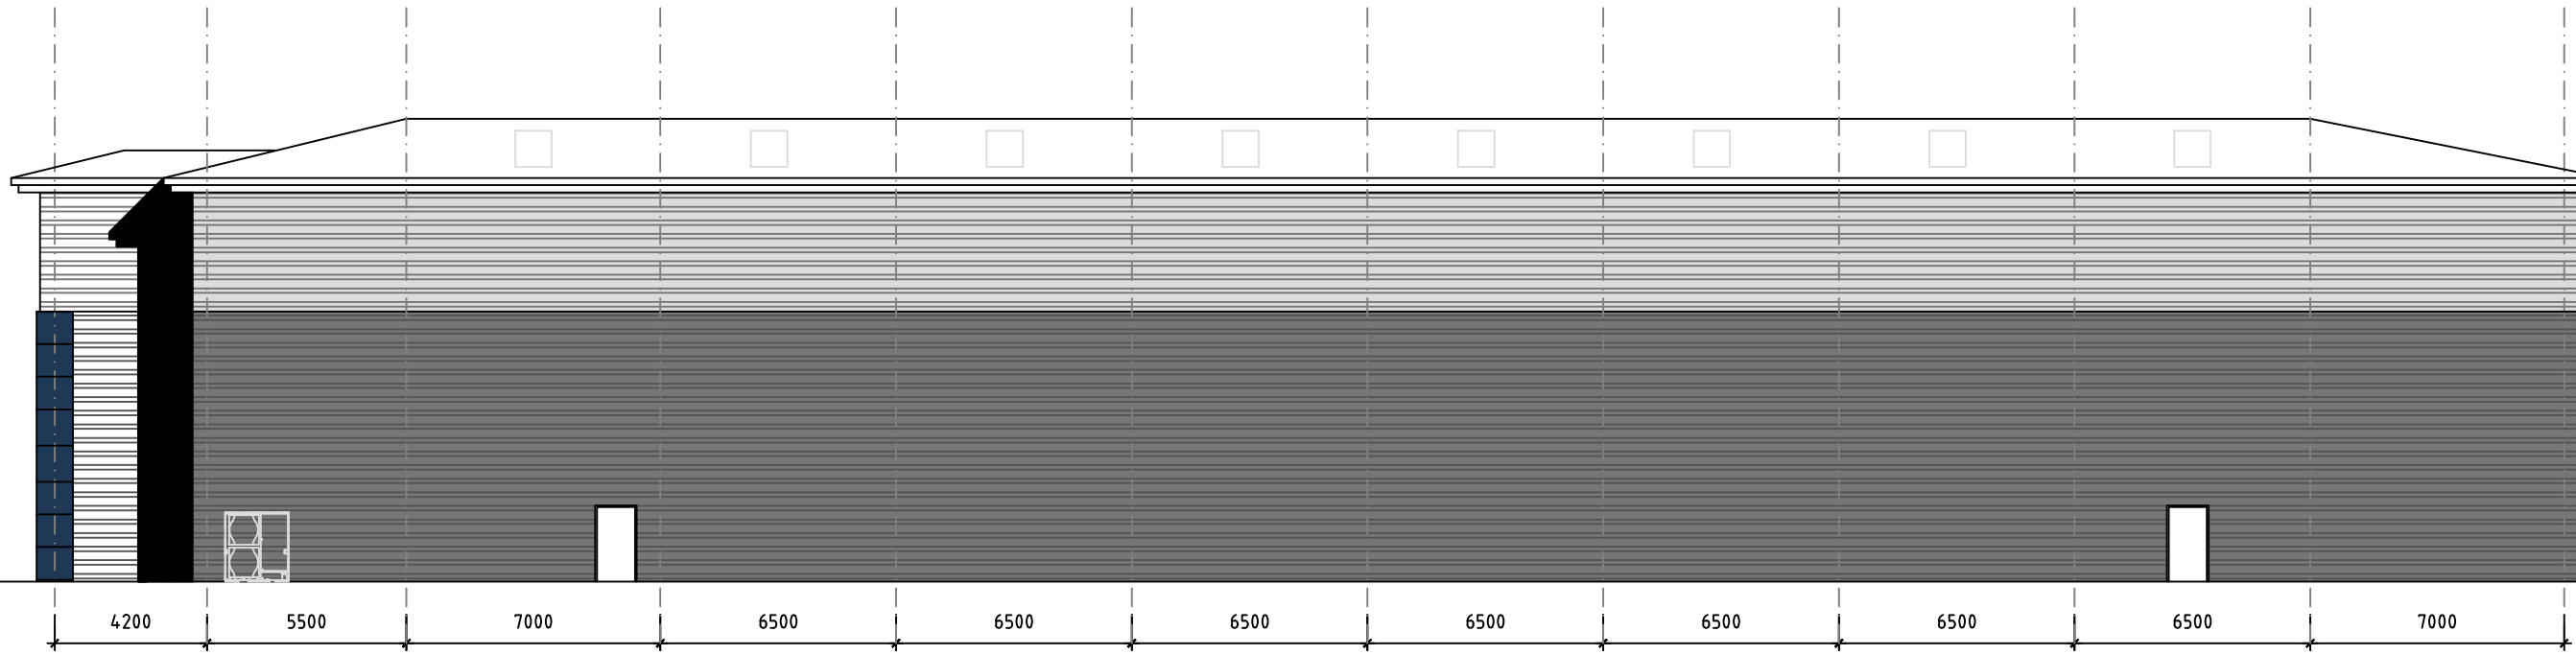

Rear (north-west) elevation

Silver RAL9006 and Grey Aluminium RAL9007 trapezoidal built up cladding and Sargasso Blue RAL5003 composite cladding on this elevation

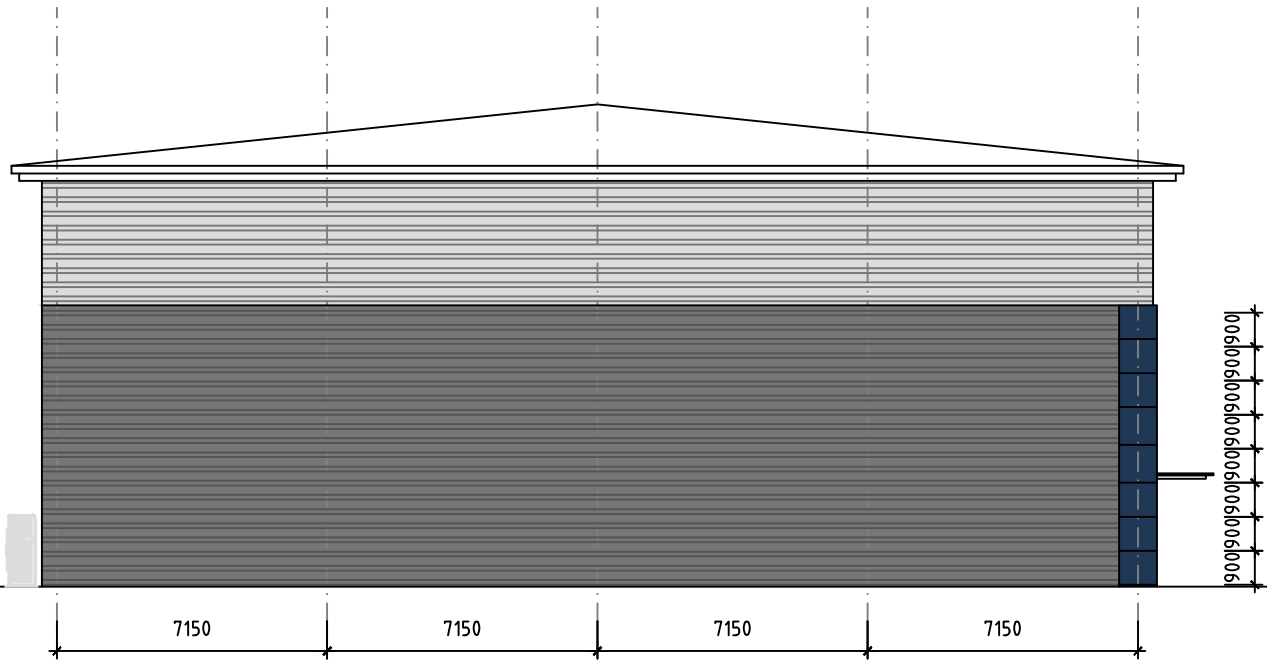


Side (south-west) elevation

Silver RAL9006 and Grey Aluminium RAL9007 trapezoidal built up cladding
and Sargasso Blue RAL5003 composite cladding on this elevation




Example of a similar completed building

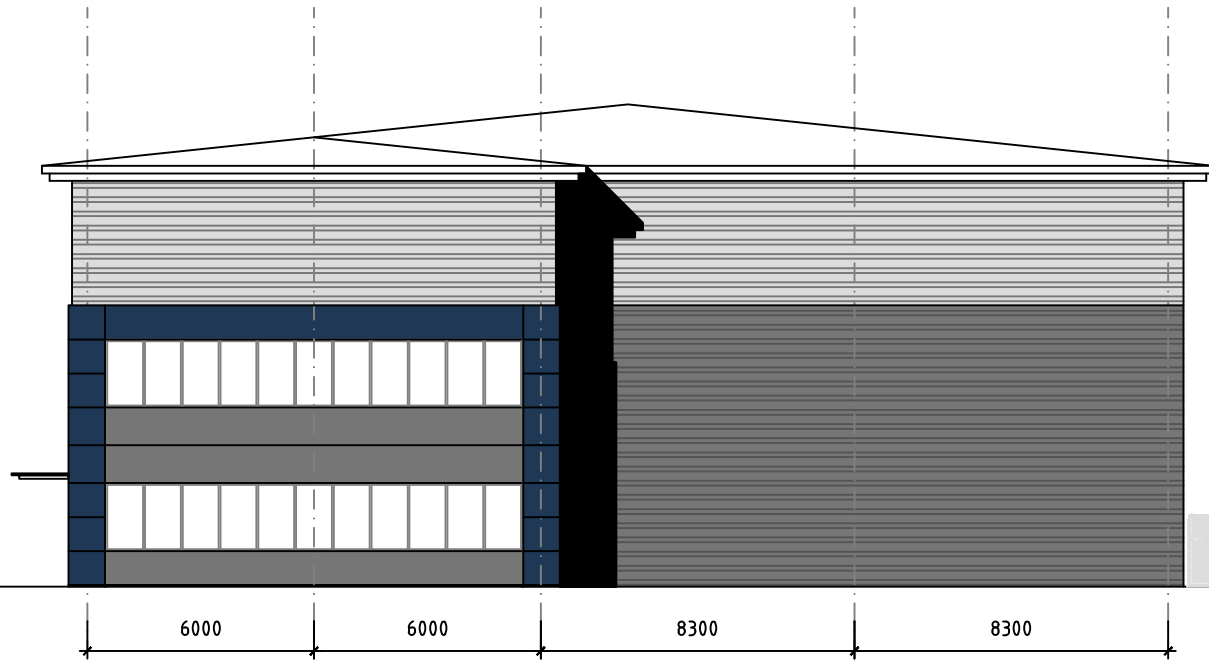

Shripney Road (north-east) elevation

Silver RAL9006 and Grey Aluminium RAL9007 half round built up cladding and Sargasso
Blue RAL5003 and Grey Aluminium RAL9007 composite cladding on this elevation

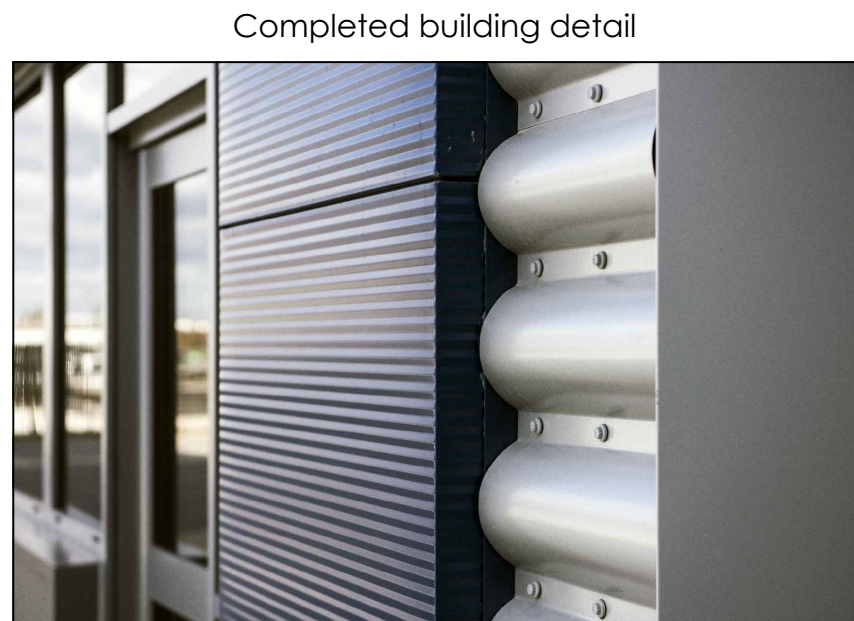

Completed building detail



Rev D:
Rev C:
Rev B:
Rev A:

Notes:
This drawing is the sole copyright of IAN C KING
Associates and no part may be reproduced without the
written consent of the above

Job

Saltbox
Bognor Regis
Kier Property

Title
Unit 3
Proposed roof plan &
elevations

Org No
KP-281-Unit 3-NMA-01

Date 3-2022	Scale 1:250(A1)	Rev -
Drawn	Checked	Planning drawing

IAN C KING
ASSOCIATES - ARCHITECTS
45 Buxton Drive
New Malden
Surrey KT3 3UX
Tel: 07554 653 444
E-mail: ick@ianckin.co.uk



IAN C KING Associates - Architects is the trading name of Garmony Ltd