



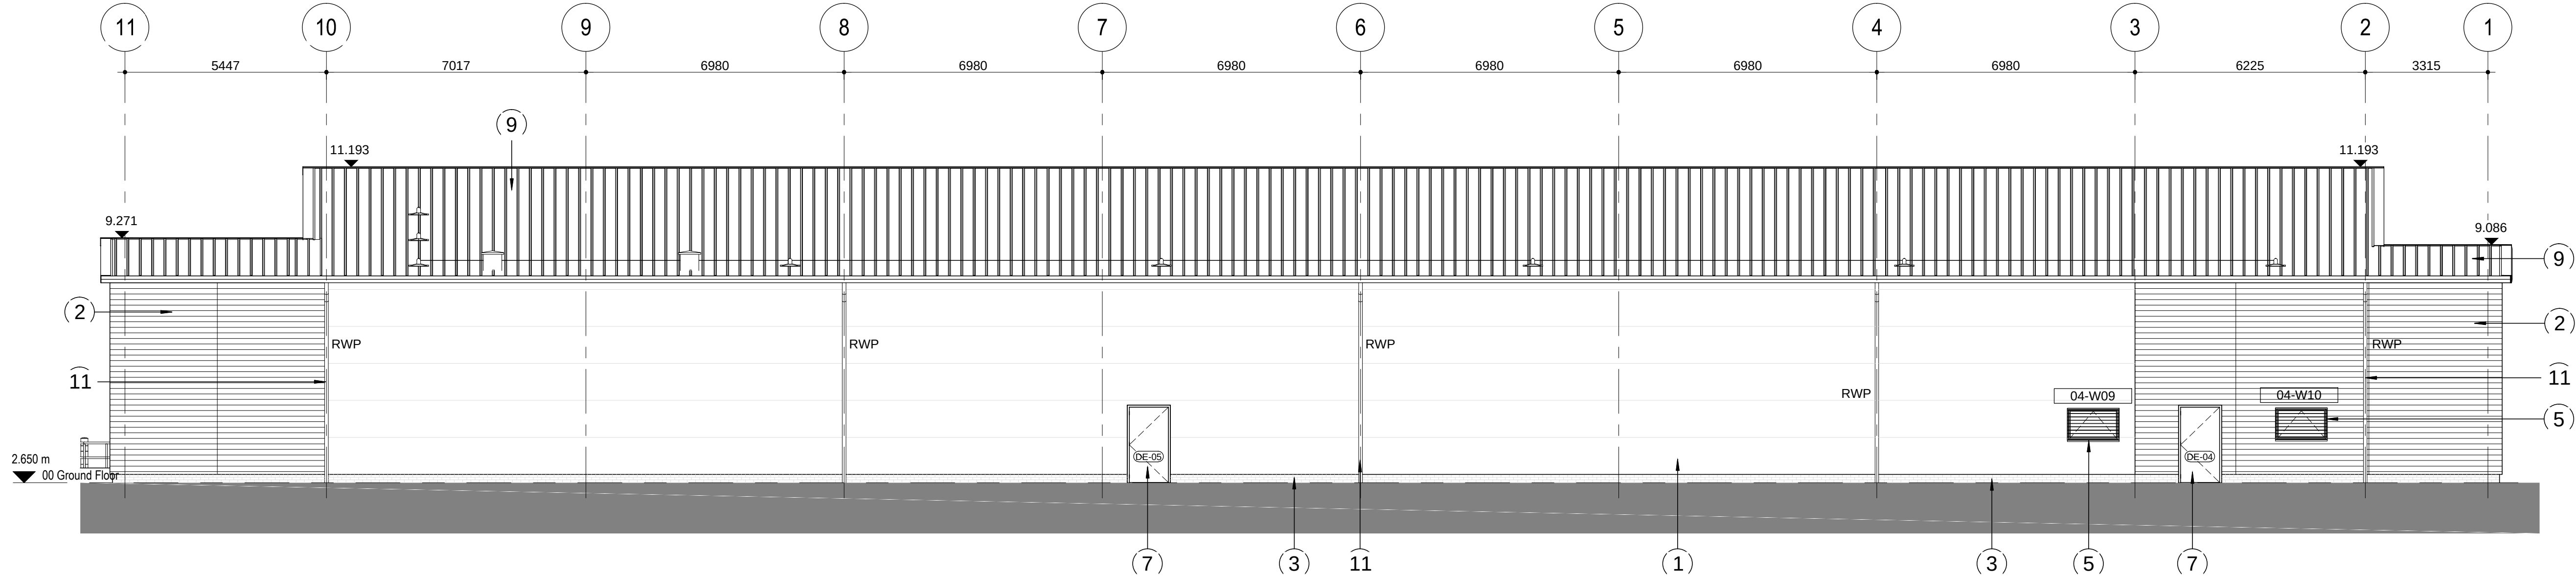

WEST ELEVATION

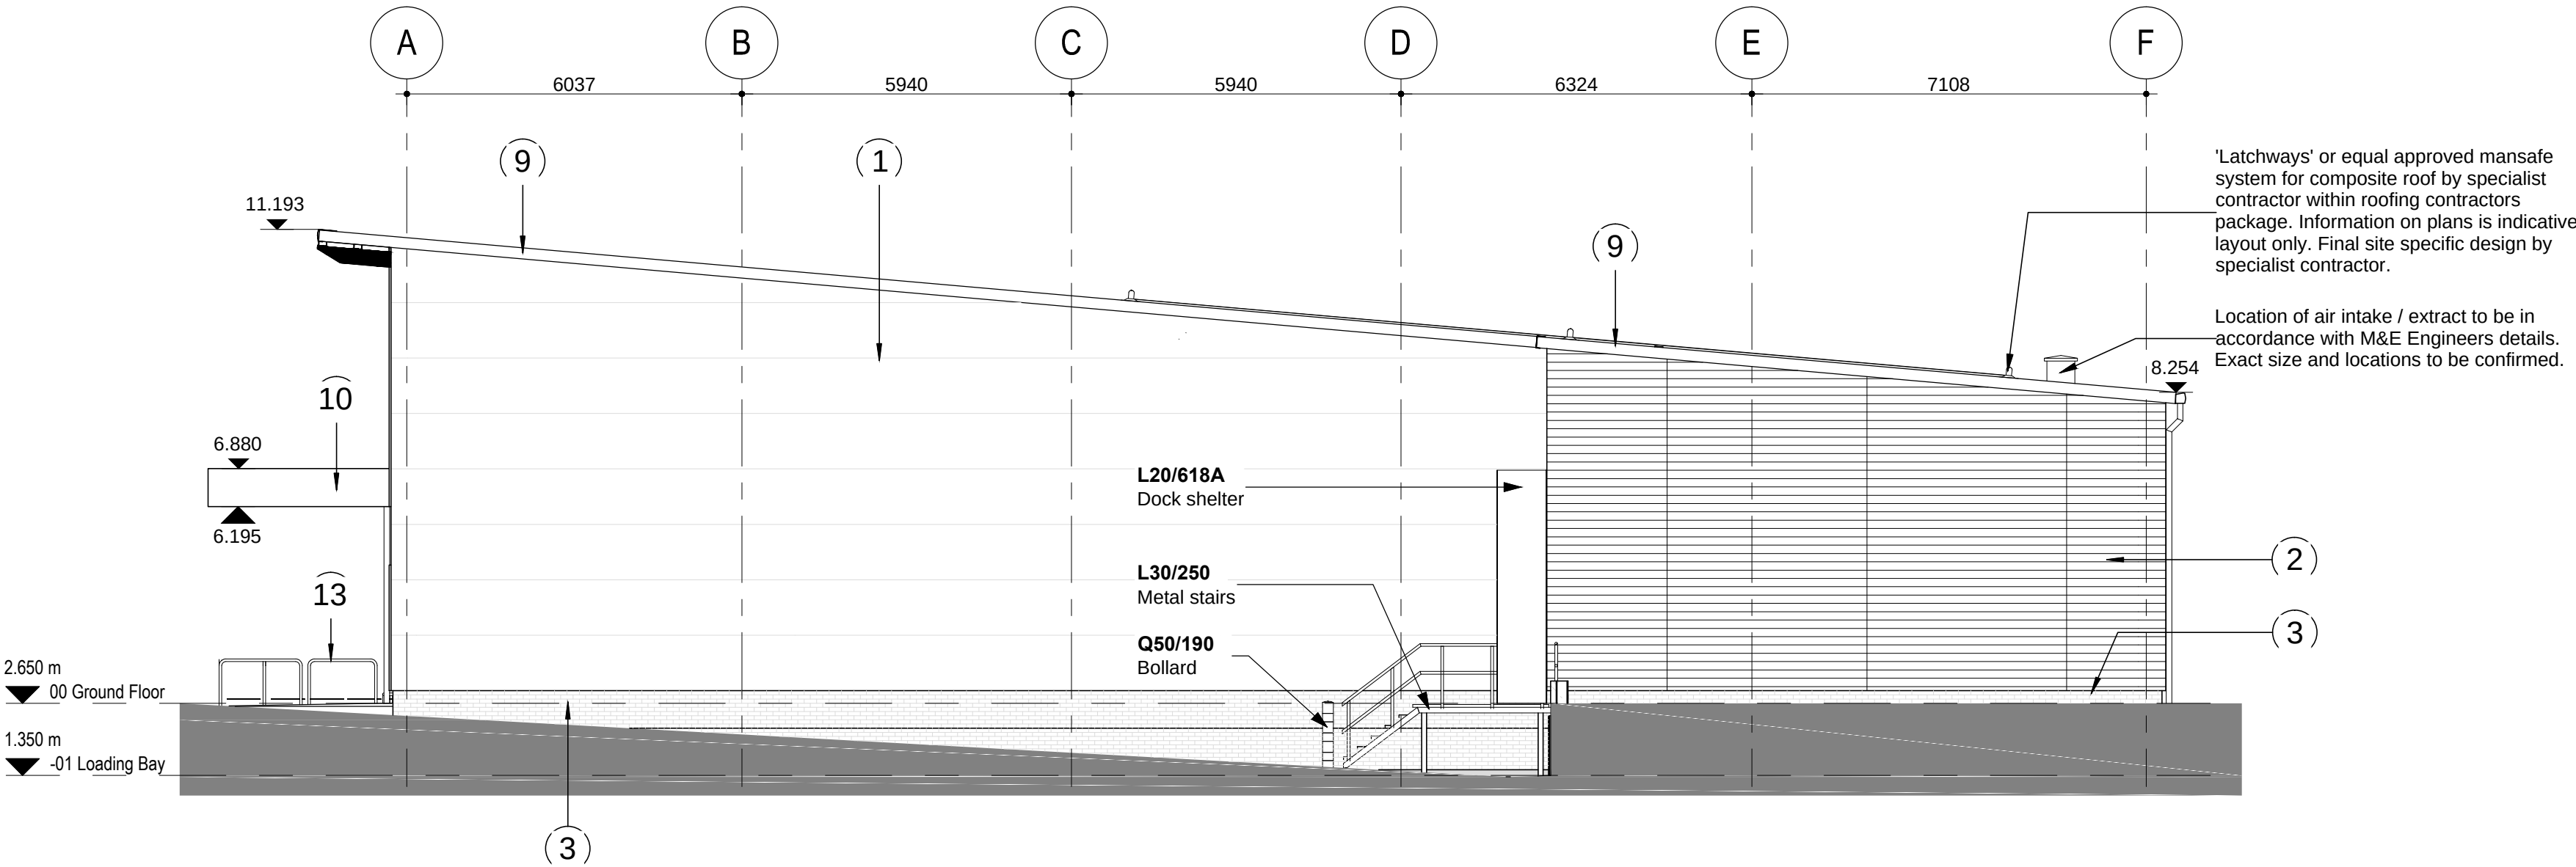

NORTH ELEVATION

SUBJECT TO SITE SURVEY, CONFIRMATION OF LEGAL BOUNDARIES, SITE CONSTRAINTS & HIGHWAYS

THE HARRIS GROUP LTD DOES NOT ACCEPT LIABILITY FOR ANY DEVIATION TO OUR DRAWINGS OR SPECIFICATION.

THIS IS BASED ON THIRD PARTY INFORMATION AND AS SUCH THP ARE NOT LIABLE FOR ANY DISCREPANCIES

MATERIALS SCHEDULE

- 1 H43/120B - Horizontally laid metal composite wall panels.
- 2 Horizontally Dura Cladding Resist. Composite Timber Wall Cladding 180mm, (Pebble Grey). Laid horizontally
- 3 F10/110A Brick plinth.
- 4 L10/560C - Shopfront, PPC Aluminium frame glazing.
- 5 L10/330B - Windows, PPC Aluminium frame, RAL 7016 (Anthracite).
- 6 L10/560A - Entrance glazing.
- 7 L20/480A - Solid core steel doors.
- 8 Insulated overhead sectional door. PVF coated steel. RAL 7016 (Anthracite).
- 9 H43/120A - Composite roof cladding.
- 10 G20/950A - Aluminium fascia.
- 11 R10/400A - Rainwater goods.
- 12 Aluminium flashing, PVF2, RAL 9006 (Metallic silver).
- 13 Q41/135A - Trolley bay rails. Satin finish stainless steel.



Project Title	PROPOSED ALDI FOODSTORE SALT BOX BOGNOR REGIS		
Client	ALDI STORES LIMITED - SHEPPEY		
Status	FEASIBILITY		
Scale	1:100	Drawing Size	A1
Date	10/01/2020	Drawn By	HWG
		Checked	GH
Drawing Title	PROPOSED NORTH AND WEST ELEVATIONS		
Job-Dwg No	2448-021	Rev	-

- 2 St. Johns North, Wakefield, WF1 3QA
t. 01924 291800
- Carvers Warehouse, 77 Dale Street, Manchester, M1 2HG
t. 0161 2385555
- The Old Rectory, 79 High Street, Newport Pagnell, MK16 6AB
t. 01908 211577
- 101 London Road, Reading, RG1 5BY
t. 0118 9507700
- 10 Gress Court, St Christophers Place, London, W1U 1JJ
t. 0207 4091215

