


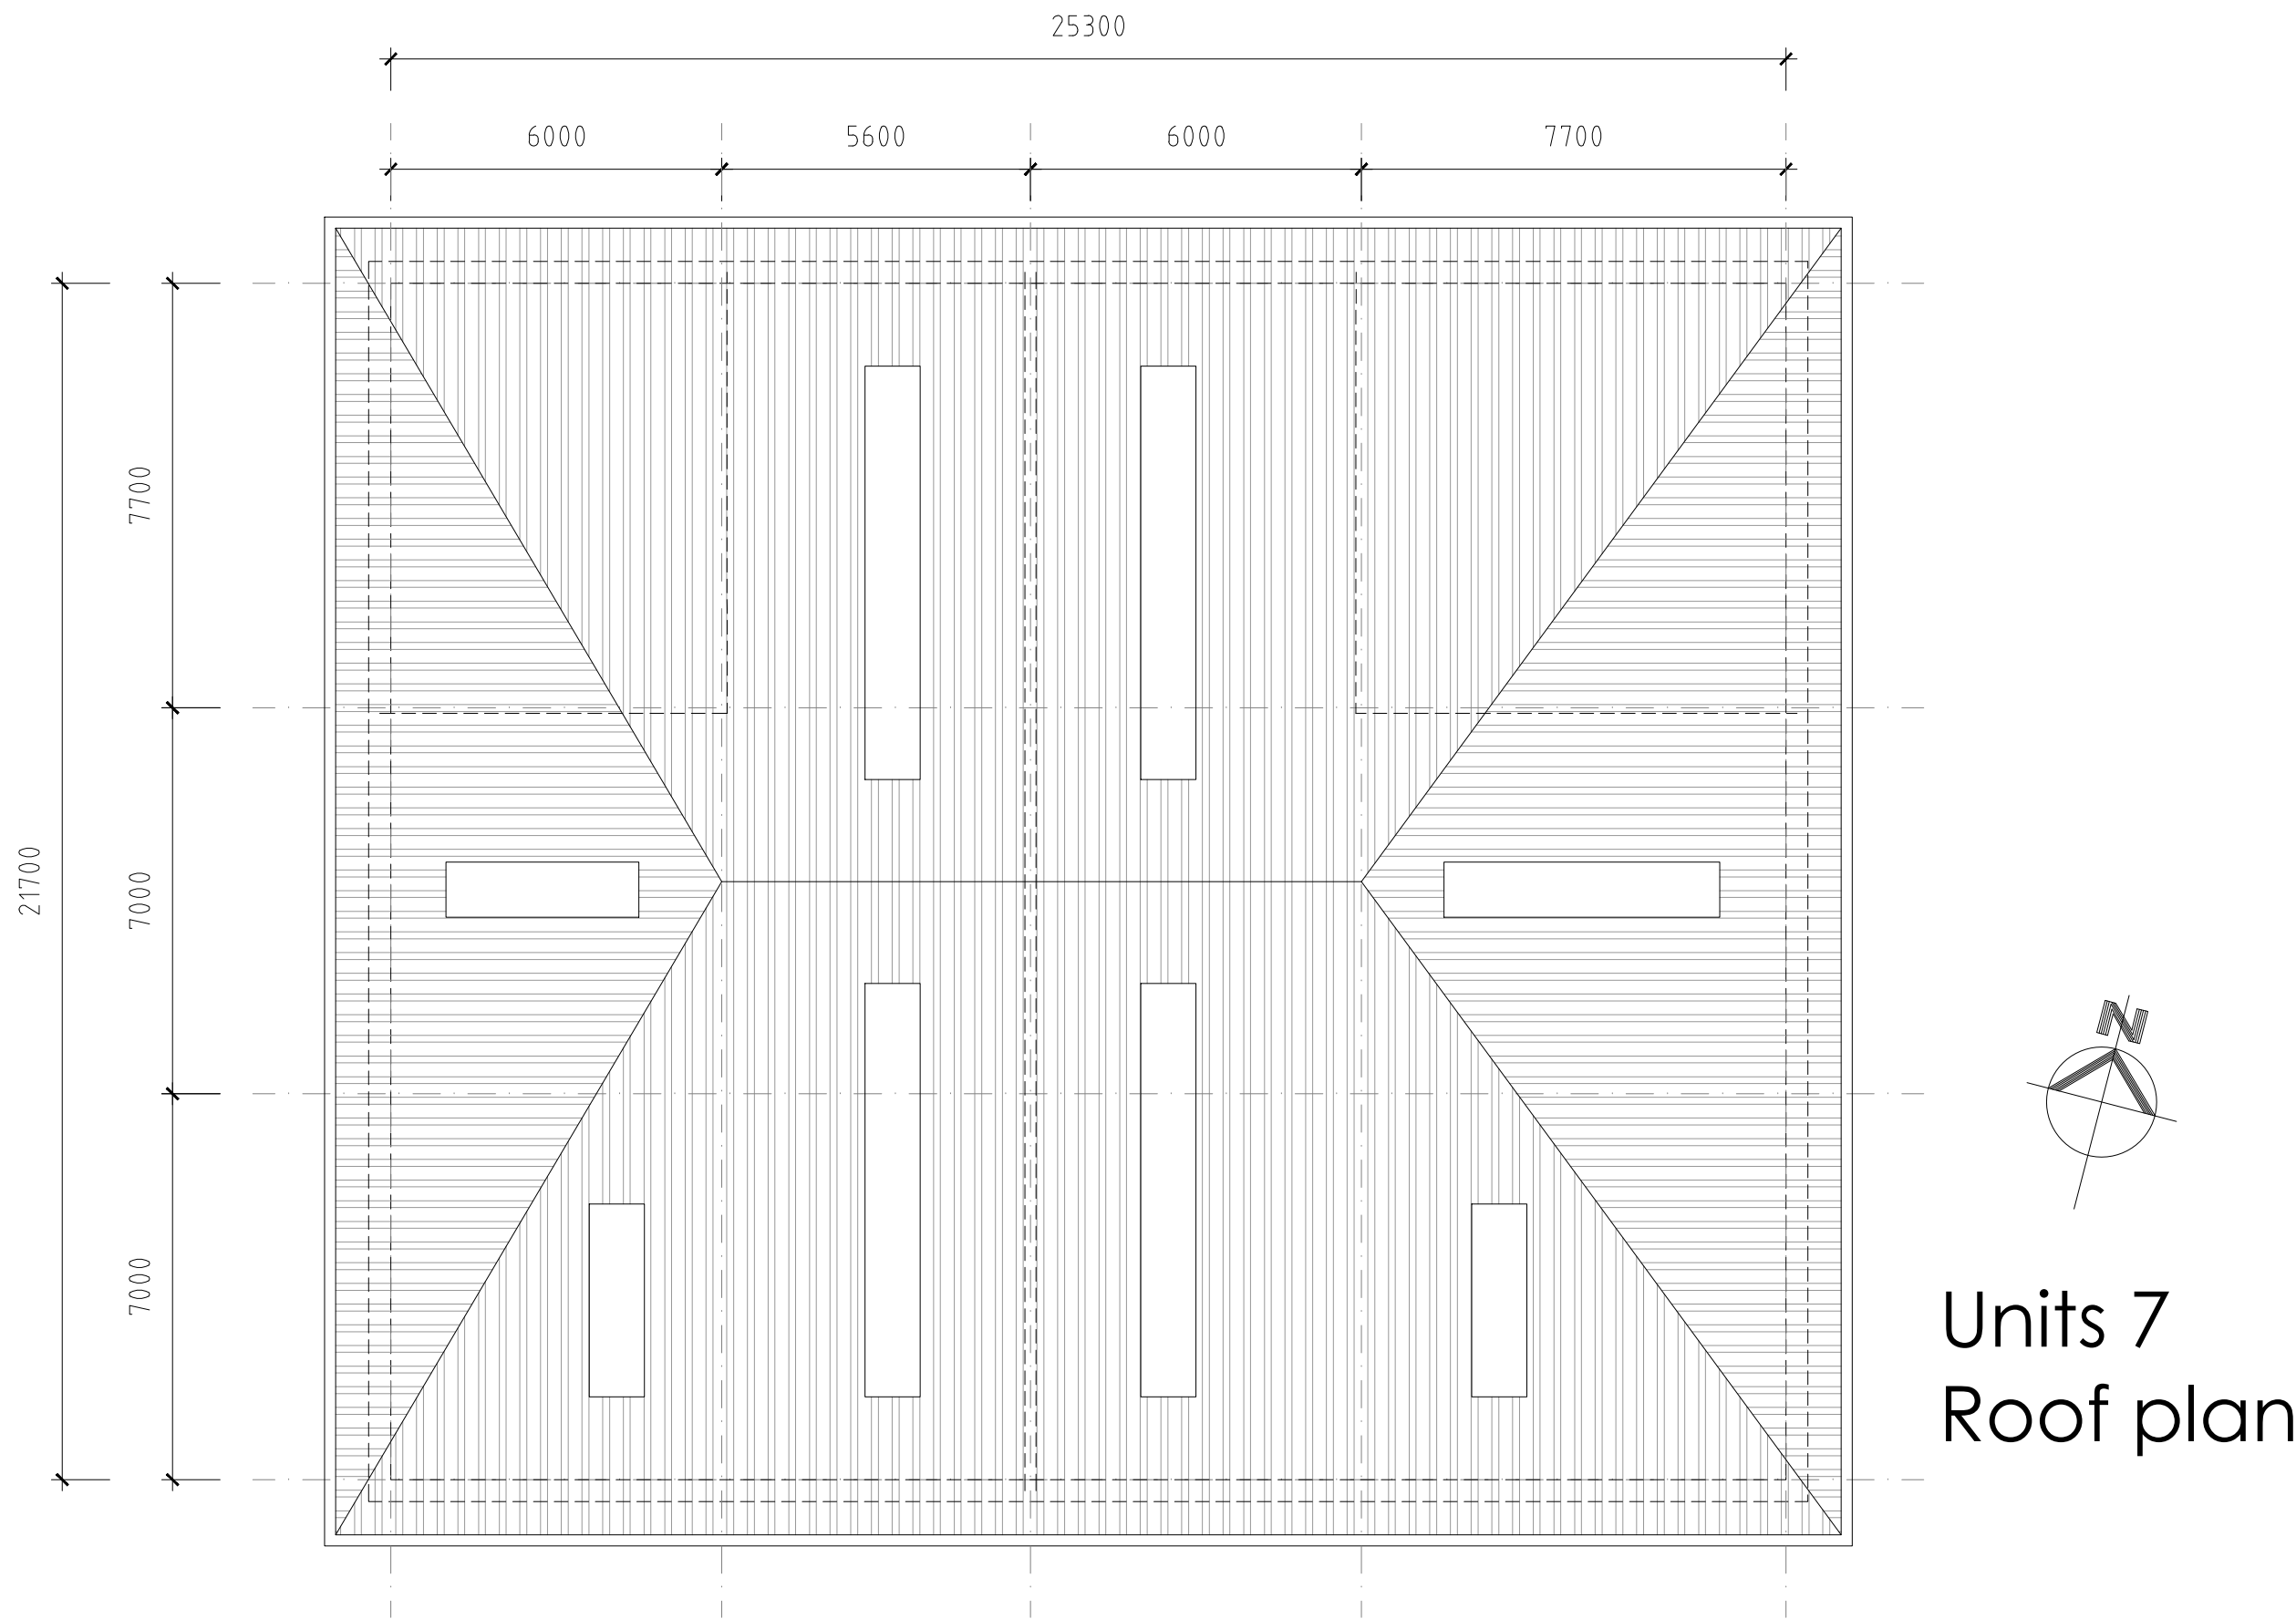

- External building materials:
- Profiled built-up roof cladding in HPS200 Goosewing Grey BS 10A05
 - Circular RWP's in Grey Aluminium RAL 9006 or Sargasso Blue RAL 5003 to match adjoining cladding
 - Gutter fascia in Grey Aluminium colour RAL 9007
 - Horizontally laid profiled built-up wall cladding (half-round or trapezoidal) and related flashings in Metallic Silver colour RAL 9006
 - Horizontally laid Microrib composite wall cladding in Sargasso Blue RAL 5003
 - Horizontally laid Microrib composite wall cladding in Grey Aluminium RAL 9007
 - Coloured insulated loading doors in Grey Aluminium RAL 9007
 - Powder coated windows and curtain walling in RAL 9007
 - Fire escape doors in RAL9006 to match cladding
 - Glazed spandrel panels
 - Turn opening windows
 - Unit name panatrim boards

Completed building detail



Rev D:
Rev C:
Rev B:
Rev A:

Notes:
This drawing is the sole copyright of IAN C KING Associates and no part may be reproduced without the written consent of the above

Job
**Saltbox
Bognor Regis
Kier Property**

Title
**Unit 7
Proposed roof plan &
elevations**

Drg No **KP-281-Units 6/7-NMA-02**

Date 3-2022	Scale 1:100(A1)	Rev -
Drawn	Checked	Planning drawing

IAN C KING
ASSOCIATES - ARCHITECTS
45 Buxton Drive
New Malden
Surrey KT3 3UX
Tel: 07554 653 444
E-mail: ick@iancking.co.uk
IAN C KING Associates - Architects is the trading name of Garmony Ltd

interface
ISO 9001
CERTIFICATION

UKAS
ARCHITECTS
1998

APRA DISTRICT COUNCIL BE/2022/NMA