

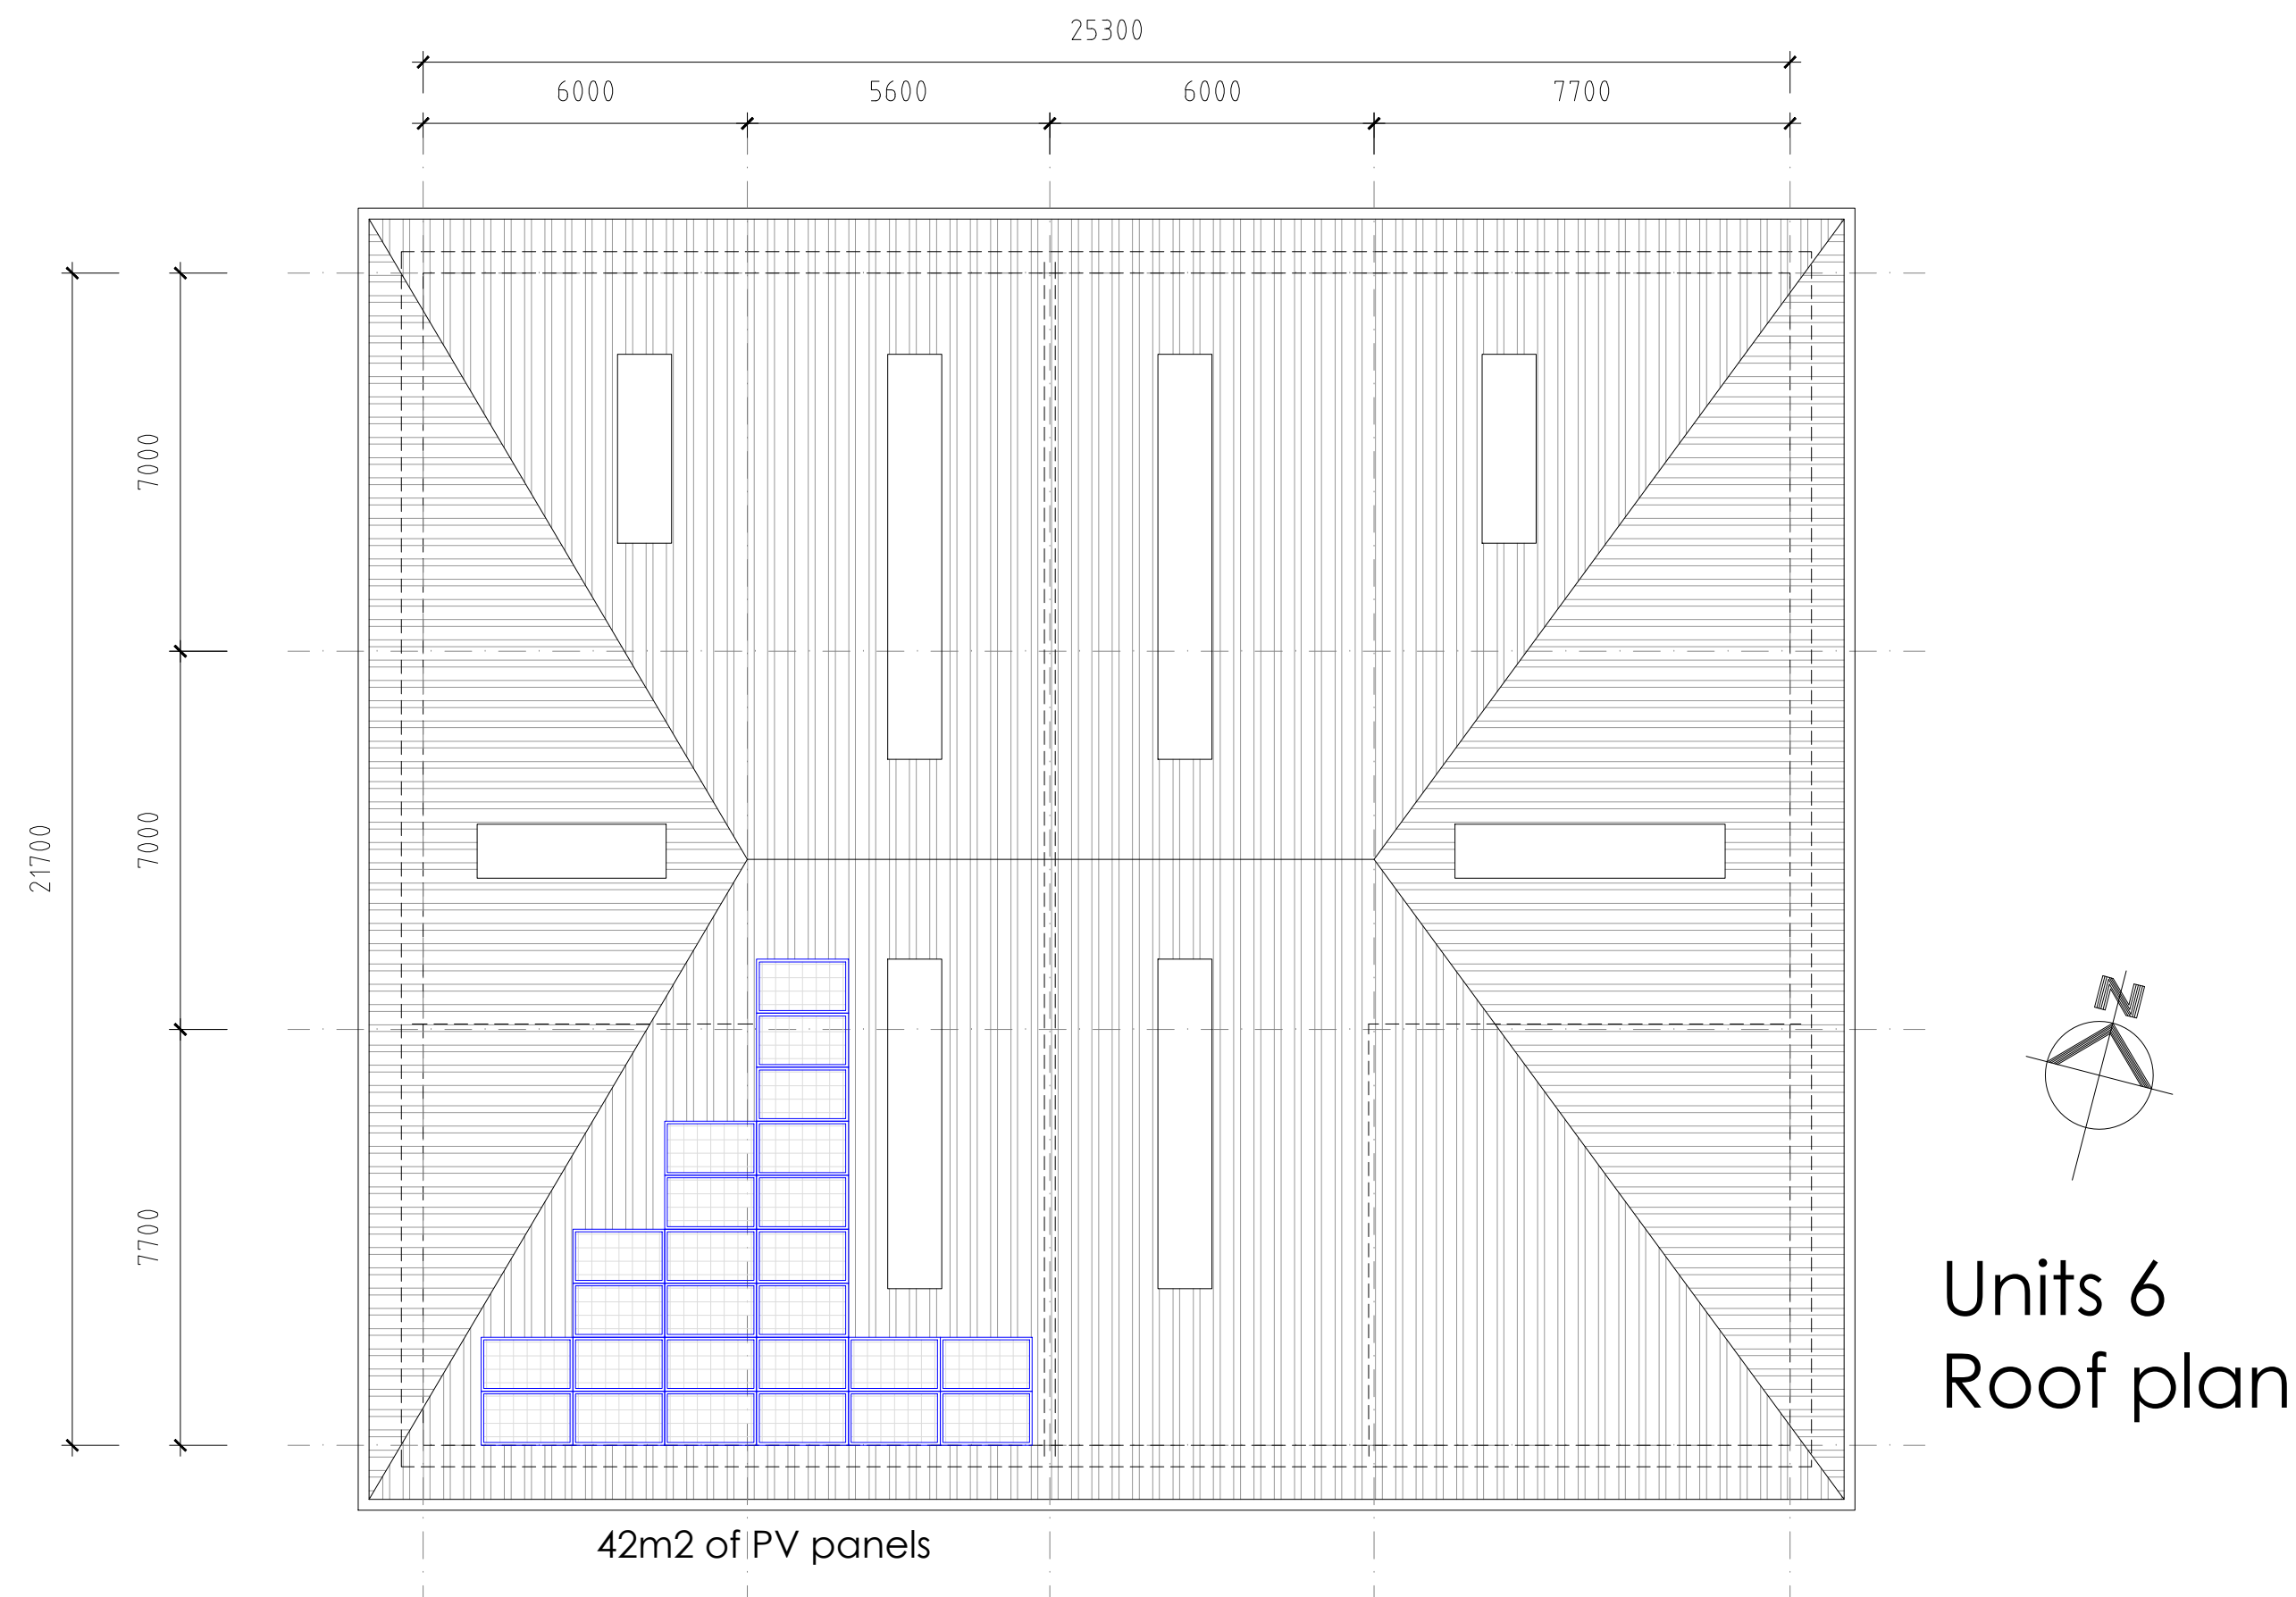
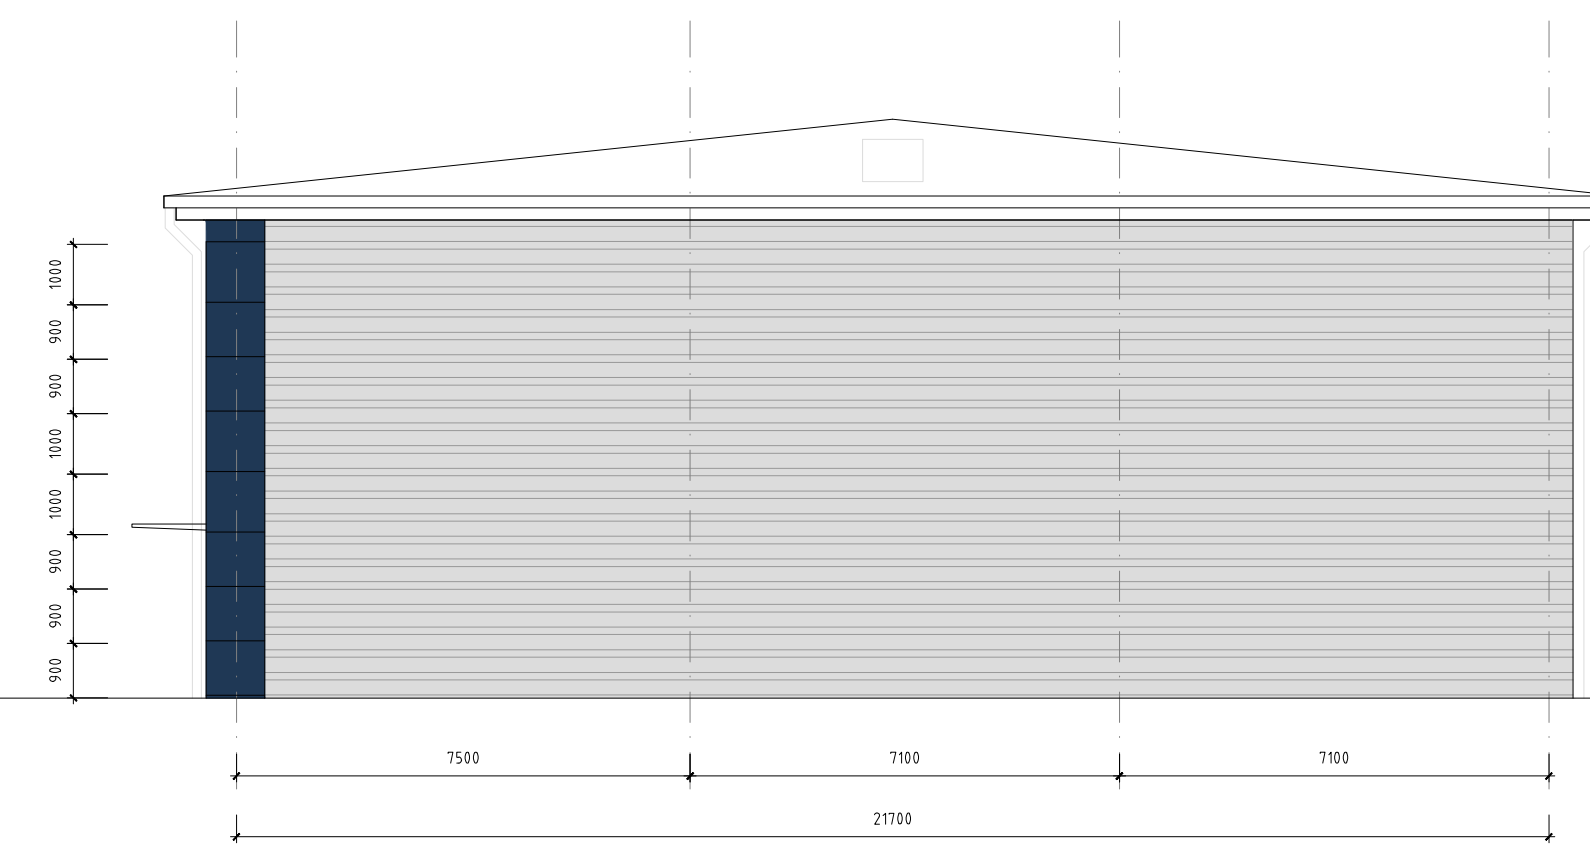
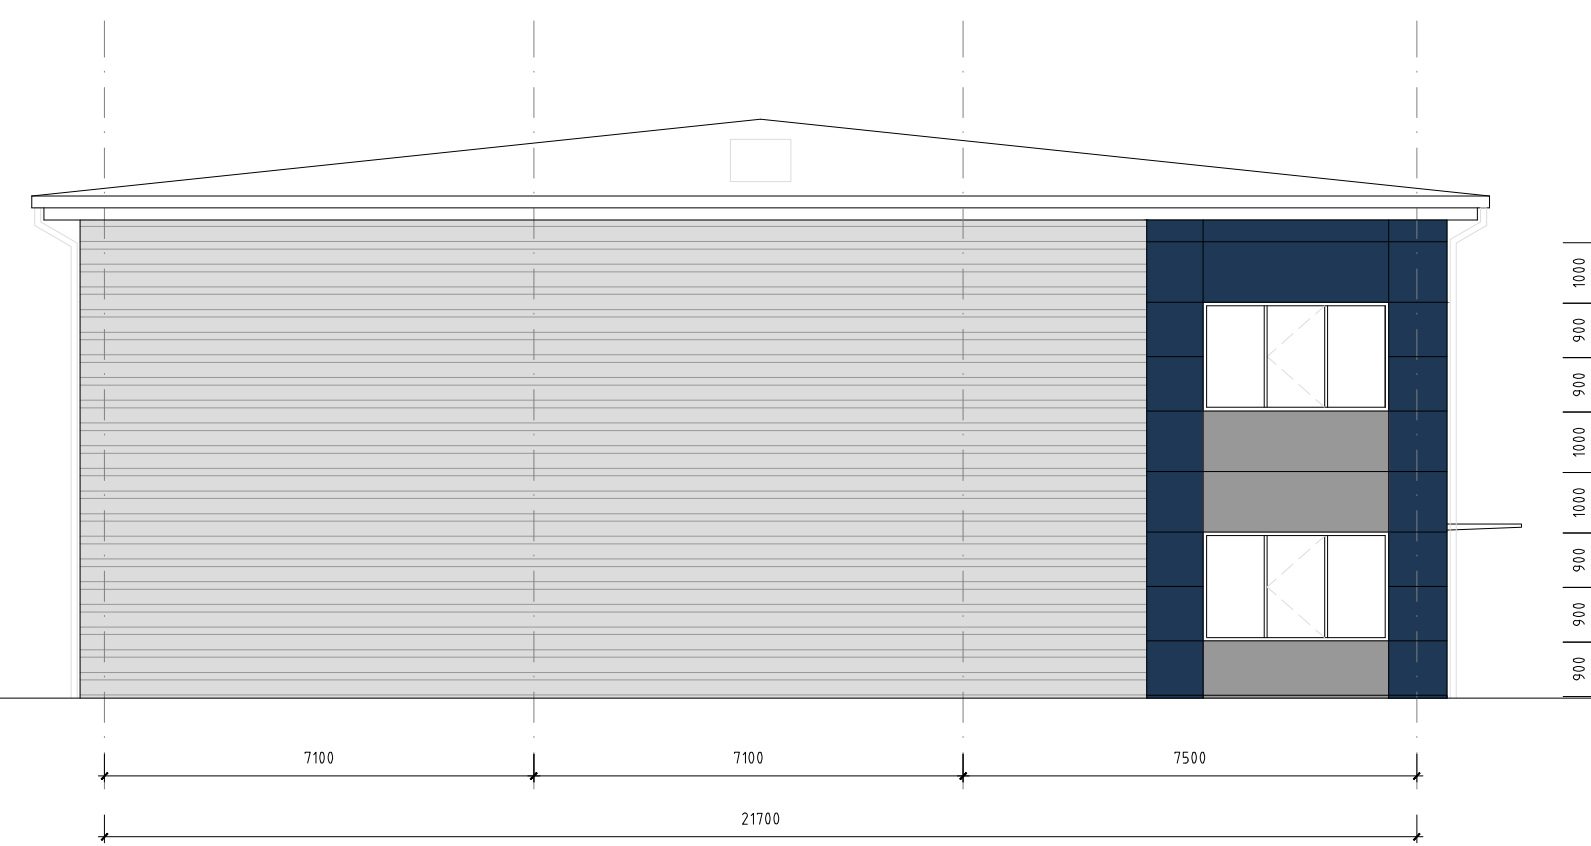
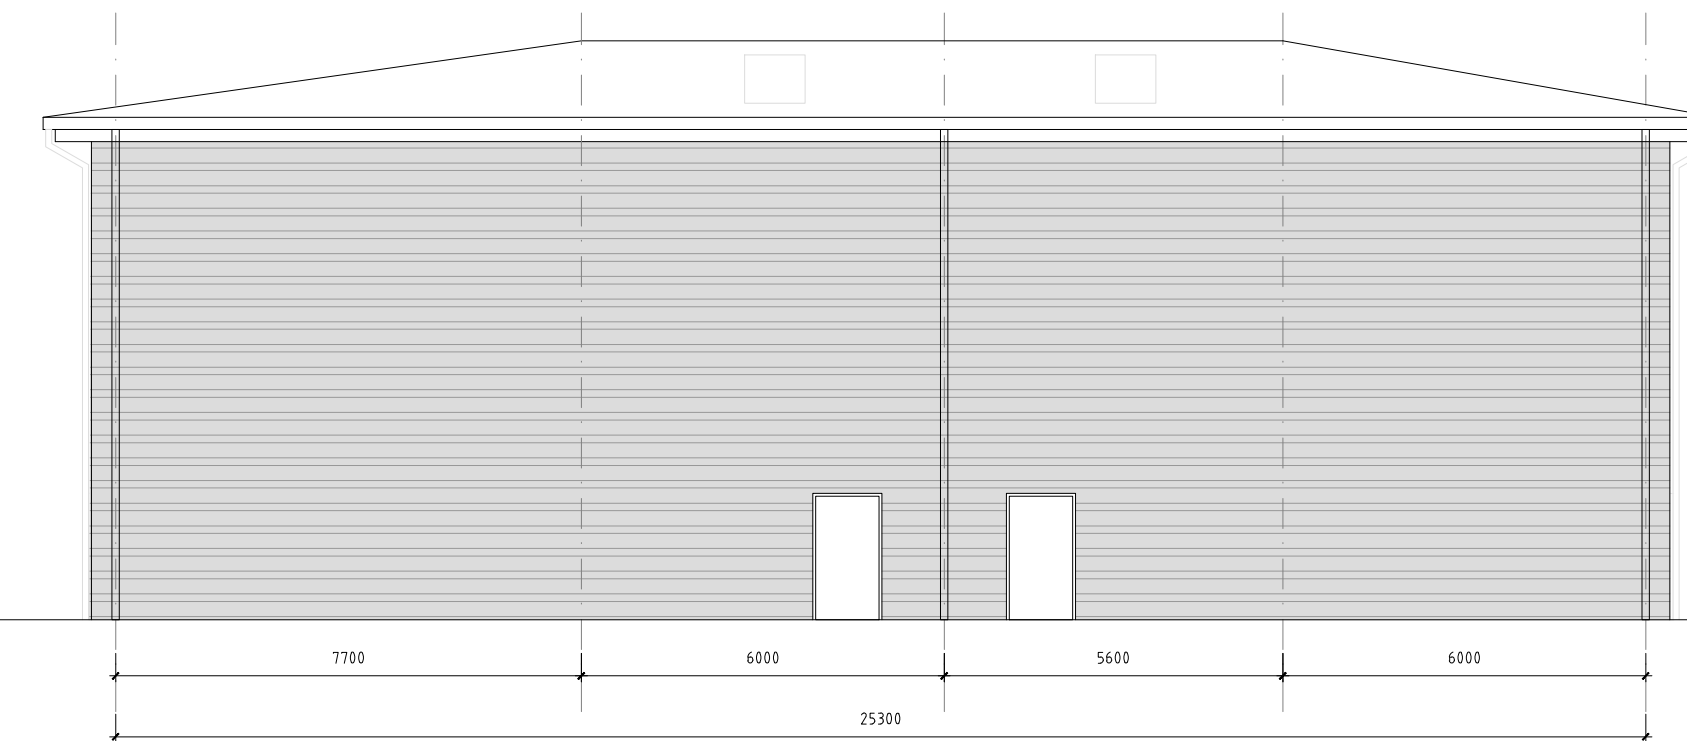
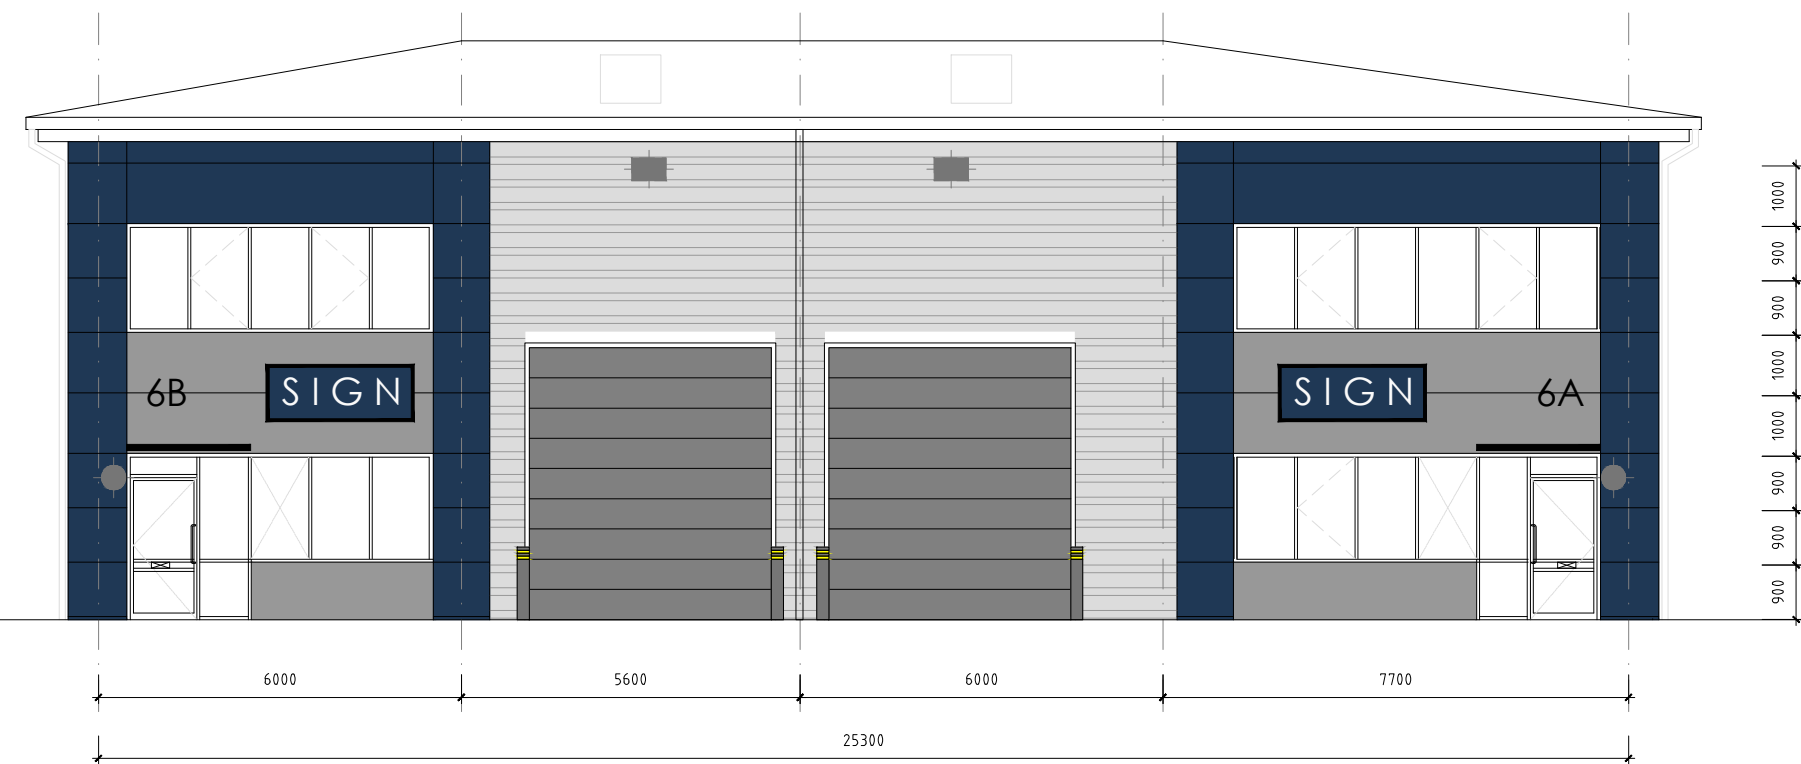


 

- External building materials:**
- Profiled built-up roof cladding in HPS200  
Goosewing Grey BS 10A05
- Circular RWPs in Grey Aluminium RAL 9006 or  
Sargasso Blue RAL 5003 to match adjoining  
cladding
- Gutter fascia in Grey Aluminium colour RAL 9007
- Horizontally laid profiled built-up wall cladding  
(half-round or trapezoidal) and related flashings in  
Metallic Silver colour RAL 9006
- Horizontally laid Microrib composite wall cladding  
in Sargasso Blue RAL 5003
- Horizontally laid Microrib composite wall cladding  
in Grey Aluminium RAL 9007
- Coloured insulated loading doors in Grey  
Aluminium RAL 9007
- Powder coated windows and curtain walling in  
RAL 9007
- Fire escape doors in RAL9006 to match cladding
- Glazed spandrel panels
- Turn opening windows
- Unit name panatrim boards

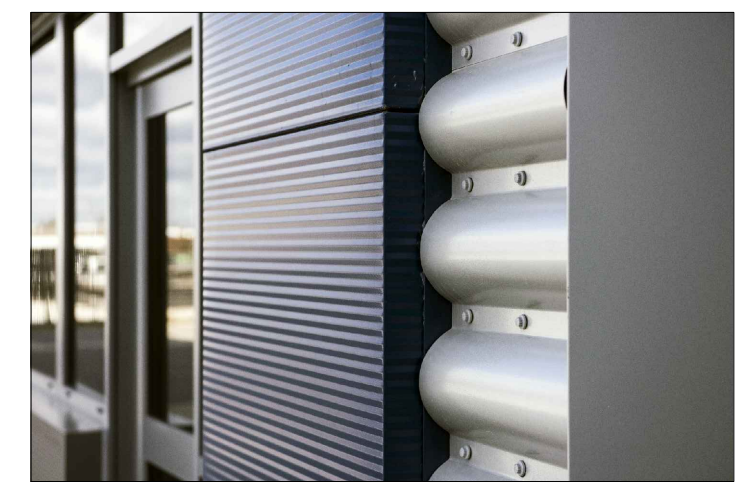

|        |
|--------|
| Rev D: |
| Rev C: |
| Rev B: |
| Rev A: |

Notes:  
This drawing is the sole copyright of IAN C KING  
Associates and no part may be reproduced without the  
written consent of the above

Job

Saltbox  
Bognor Regis  
Kier Property

|       |                                              |
|-------|----------------------------------------------|
| Title | Unit 6<br>Proposed roof plan &<br>elevations |
|-------|----------------------------------------------|

Drg No KP-281-Units 6/7-NMA-01

|                |                    |                     |
|----------------|--------------------|---------------------|
| Date<br>3-2022 | Scale<br>1:125(A1) | Rev<br>-            |
| Drawn          | Checked            | Planning<br>drawing |

# IAN C KING

## ASSOCIATES - ARCHITECTS

45 Buxton Drive  
New Malden  
Surrey KT3 5UX  
Tel: 07554 653 444  
E-mail: [icka@iancking.co.uk](mailto:icka@iancking.co.uk)

IAN C KING Associates - Architects is the trading name of Armony Ltd



Interface  
SUSAN  
SUSTAINABLE  
BUILDING  
INSTITUTE



UKAS  
ARCHITECTS  
4702

**ISO 9001**  
CERTIFICATION