




Plot 2 202L
FRONT ELEVATION
Note : Wall areas left clear to elevations are in facing brickwork

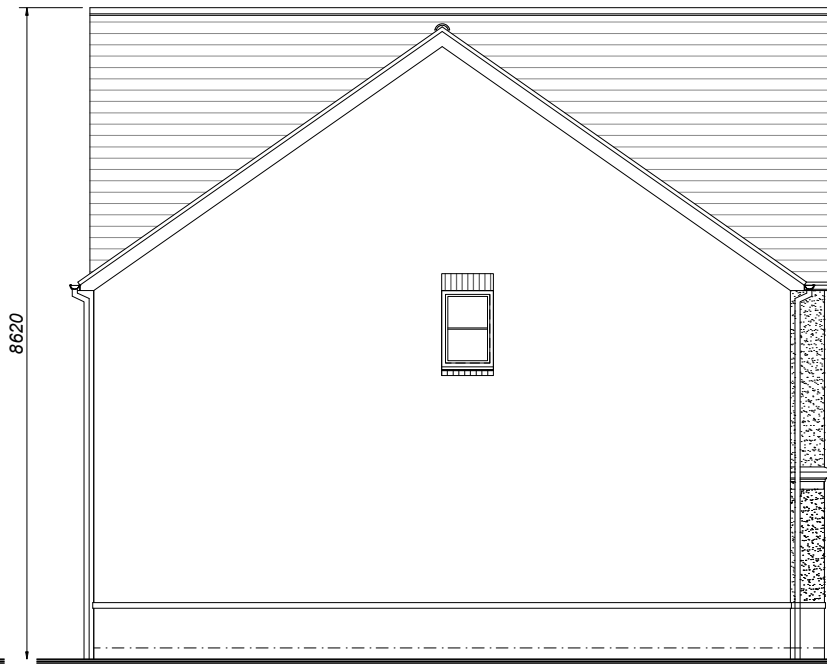


Plot 2 202L
SIDE ELEVATION




Plot 1 310
REAR ELEVATION




Plot 1 310
FRONT ELEVATION

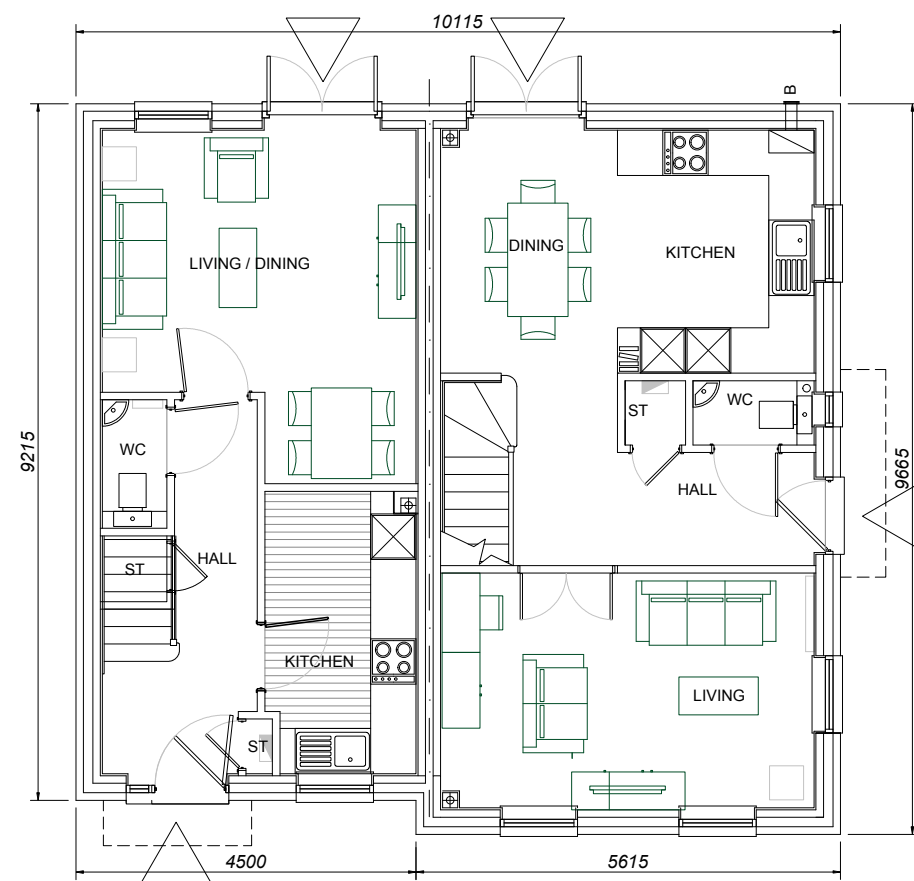

Plot 2 202L
GROUND FLOOR PLAN

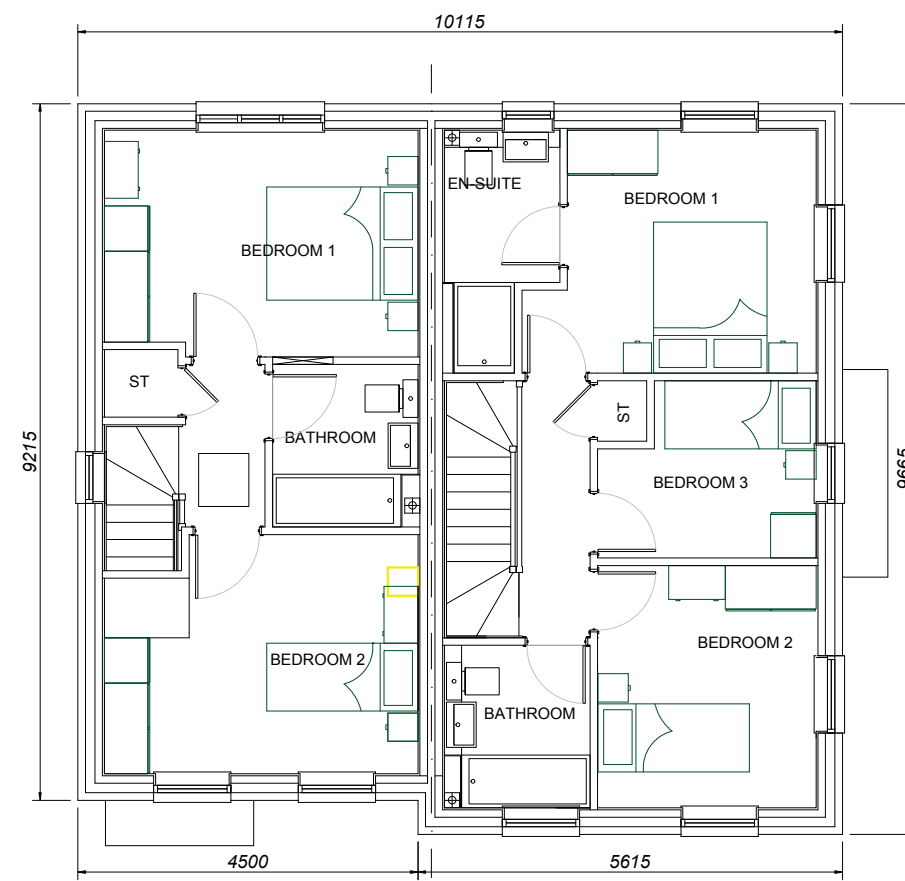


FIRST FLOOR PLAN

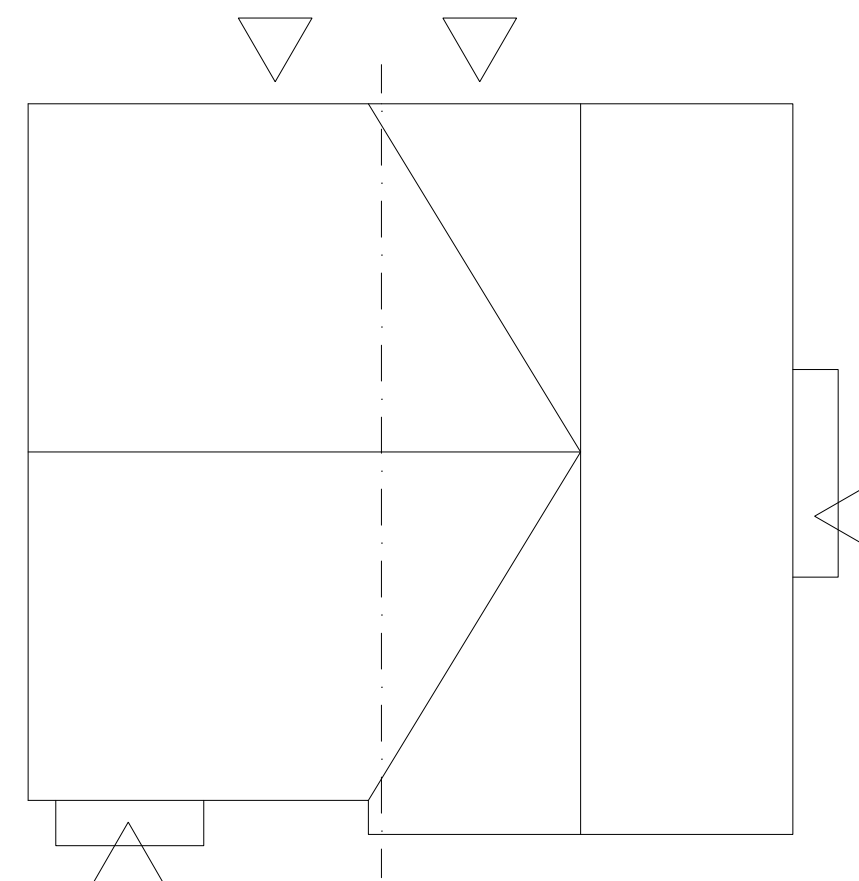

ROOF PLAN

House Types 310 & 202L
Plots 1 & 2.
Private.
202L : 70.68sq.m. / 760sq.ft.
2 bed 3 person unit

310 : 88.25sq.m. / 949sq.ft.
3 bed 4 person unit

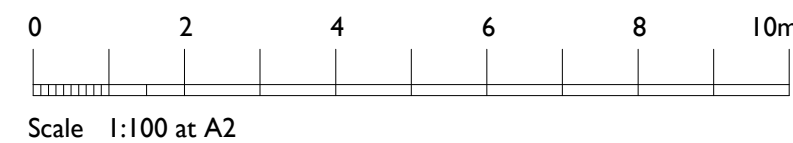

urban.pulse

design

The Studio, Unit 17, Vicarage Farm, Winchester Road,
Fair Oak, Hampshire, SO50 7HD
023 8069 7010
enquiries@urbanpulsedesign.co.uk www.urbanpulsedesign.co.uk

PROJECT
Land West of New Barn Lane
North Bersted, Bognor Regis
Alternative Application
Linden Homes South

Project type	Drawing classification	Work stage
DRAWING TITLE Plots 1 & 2 House Types 310 & 202L Floor Plans & Elevations		
SCALE 1:100	SHEET SIZE A2	SHEET No. 1 of 1
DRAWN	CHKD	DATE 13/02/2019
CAD FILE		