




Plot 5 310
Plot 4 202L
FRONT ELEVATION
Note : Wall areas left clear to elevations are in facing brickwork




Plot 5 310
SIDE ELEVATION




Plot 4 202L
Plot 5 310
REAR ELEVATION

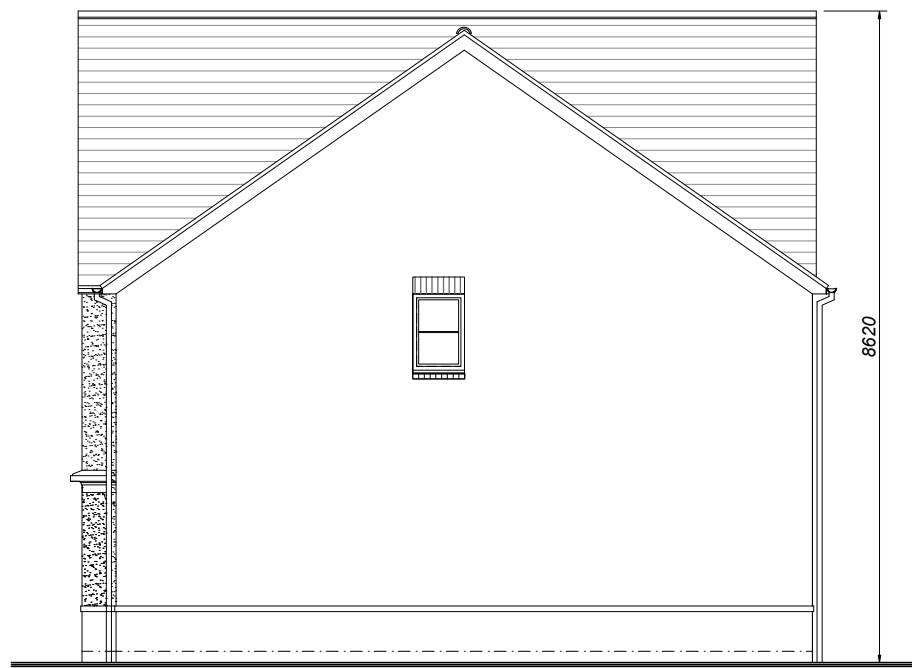


Plot 4 202L
SIDE ELEVATION

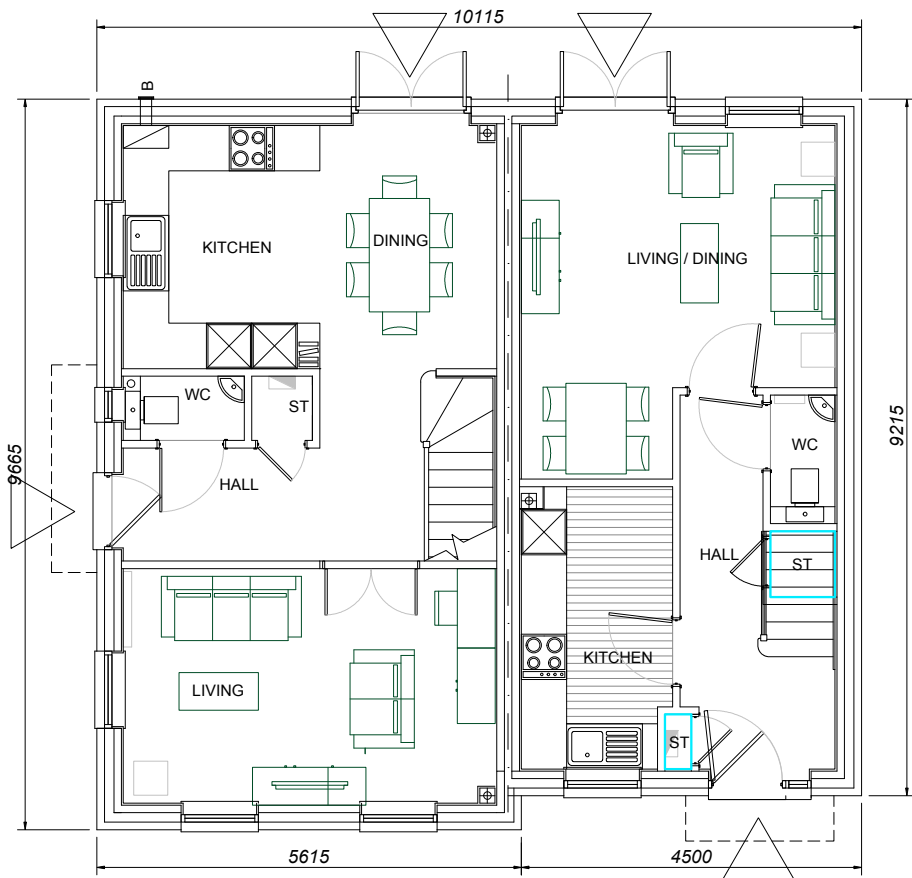

Plot 5 310
Plot 4 202L
GROUND FLOOR PLAN

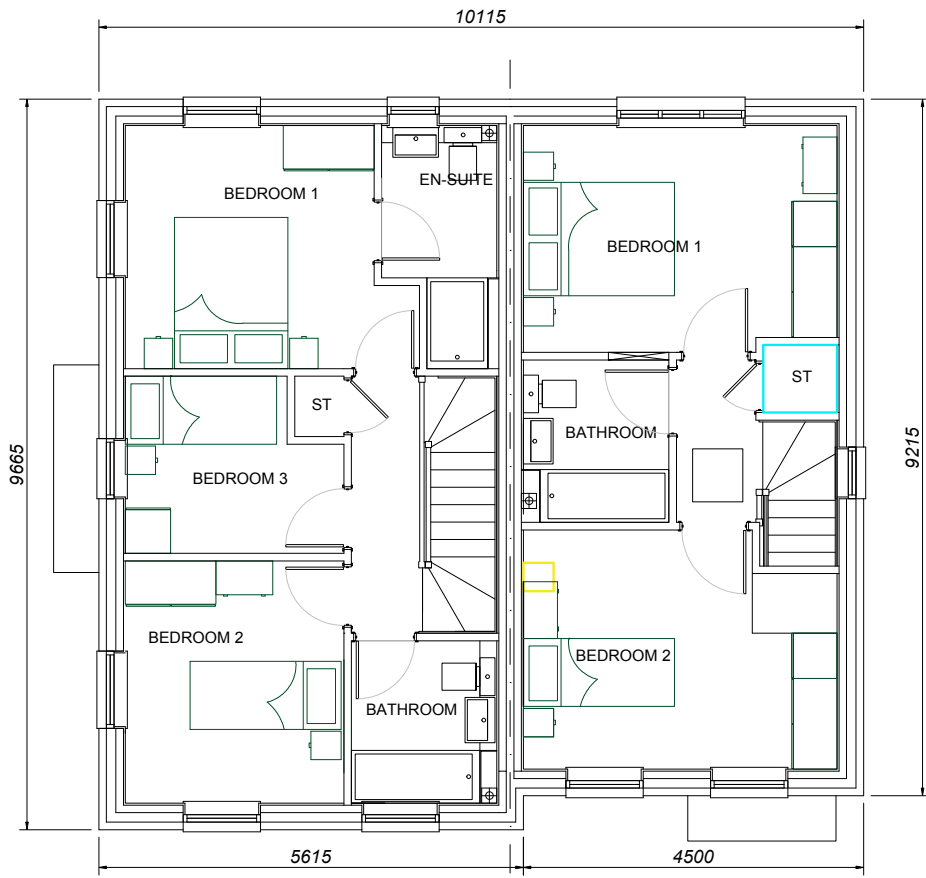


FIRST FLOOR PLAN

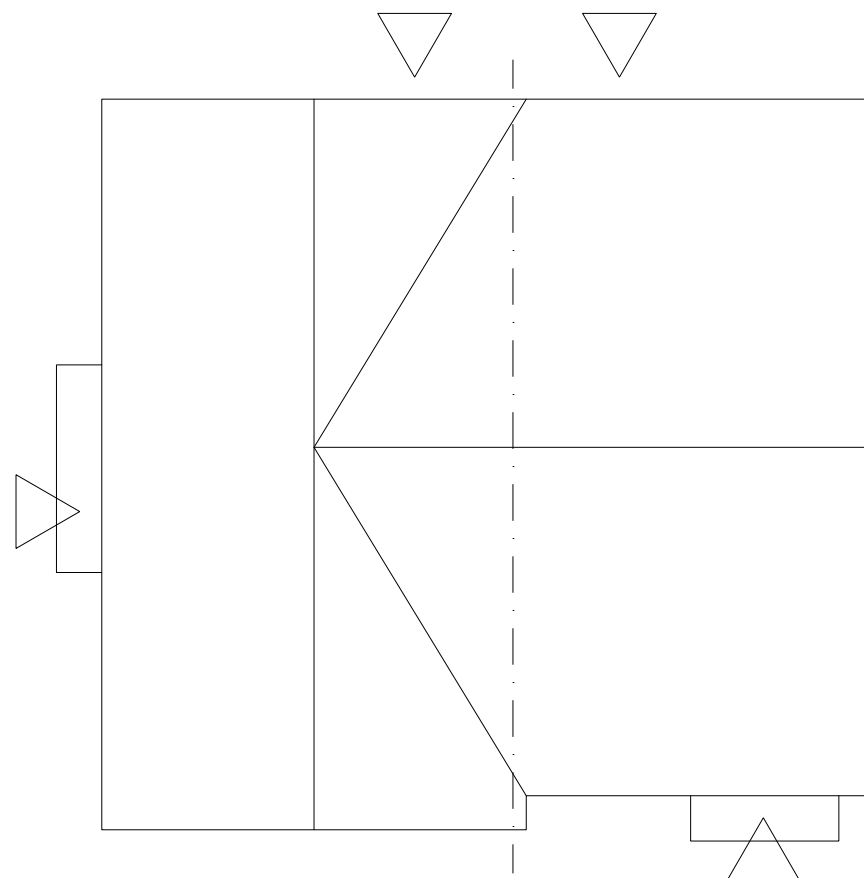

ROOF PLAN

House Types 202L & 310
Plots 4 & 5.
Private.
202L : 70.68sq.m. / 760sq.ft.
2 bed 3 person unit

310 : 88.25sq.m. / 949sq.ft.
3 bed 4 person unit

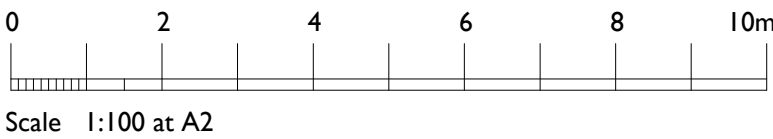

urban.pulse

design

The Studio, Unit 17, Vicarage Farm, Winchester Road,
Fairoak, Hampshire, SO50 7HD
023 8069 7010
enquiries@urbanpulsedesign.co.uk www.urbanpulsedesign.co.uk

PROJECT
Land West of New Barn Lane
North Bersted, Bognor Regis
Alternative Application
Linden Homes South

Project type	Drawing classification	Work stage
--------------	------------------------	------------

DRAWING TITLE
Plots 4 & 5
House Types 202L & 310
Floor Plans & Elevations

SCALE 1:100	SHEET SIZE A2	SHEET No. 1 of 1	DRAWN	CHKD	DATE 13/02/2019	CAD FILE
----------------	------------------	---------------------	-------	------	--------------------	----------