




Plot 7 404
FRONT ELEVATION
Note : Wall areas left clear to elevations are in facing brickwork

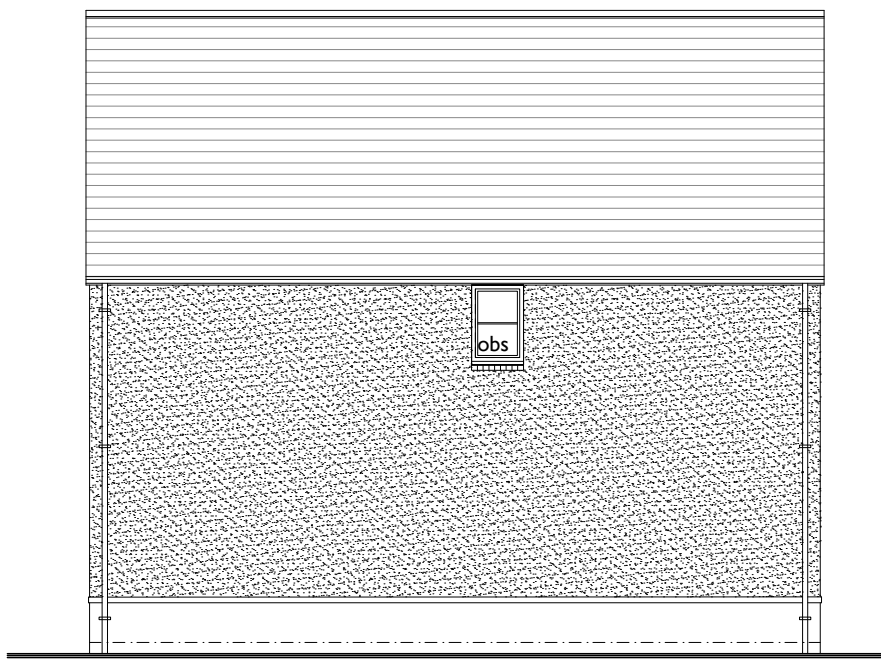


SIDE ELEVATION




REAR ELEVATION




FRONT / SIDE ELEVATION

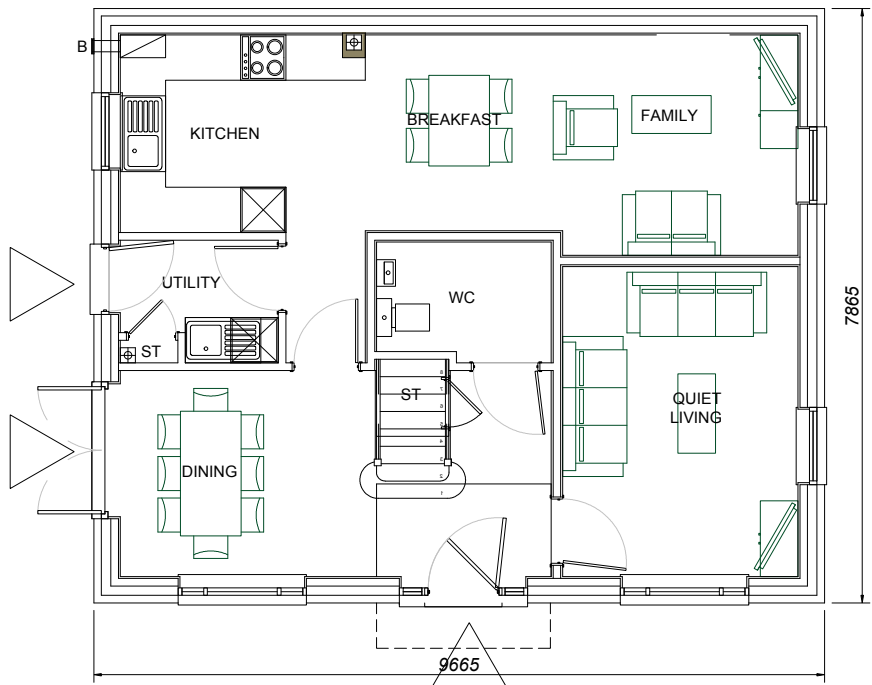


Plot 7 404
GROUND FLOOR PLAN

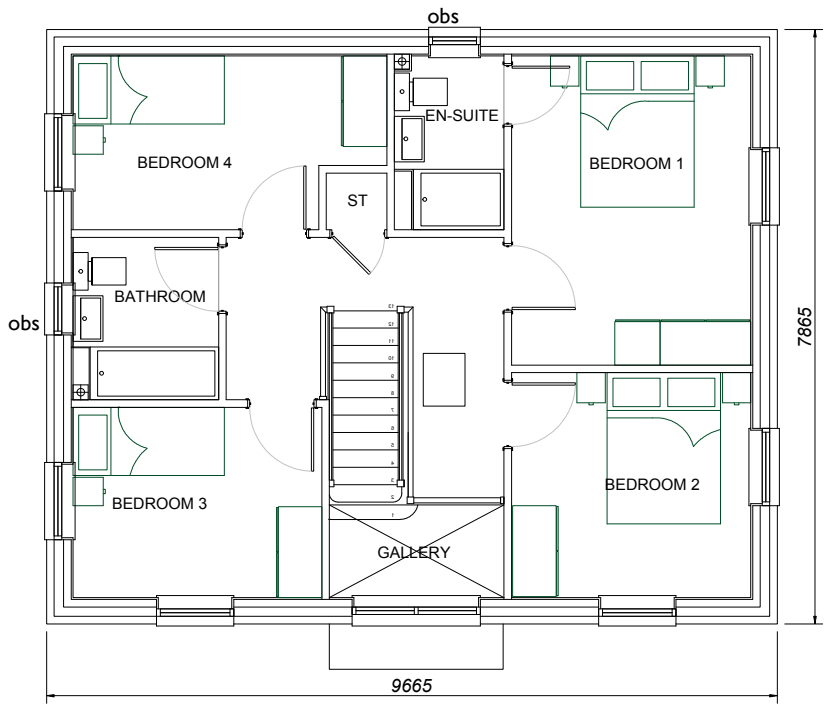

FIRST FLOOR PLAN

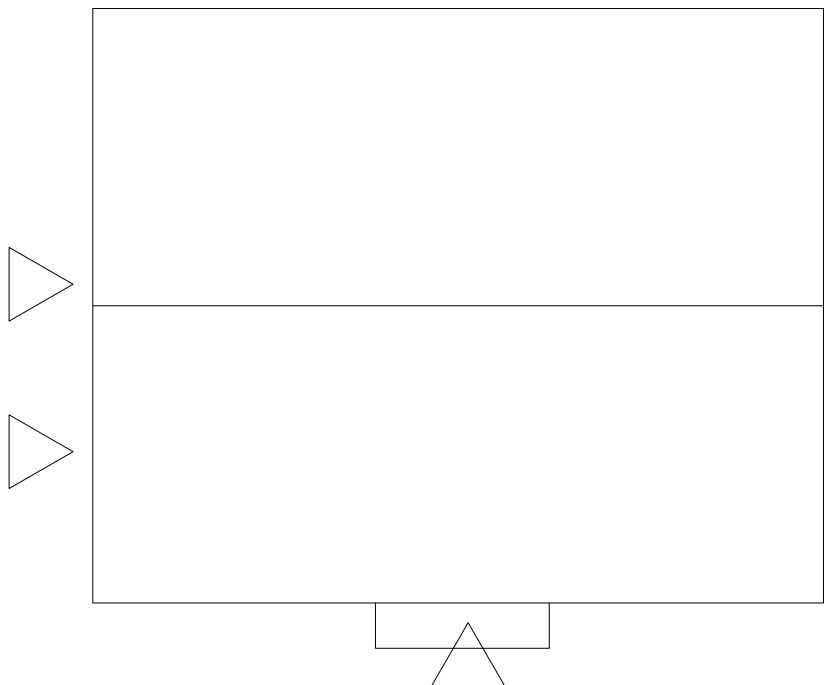

ROOF PLAN

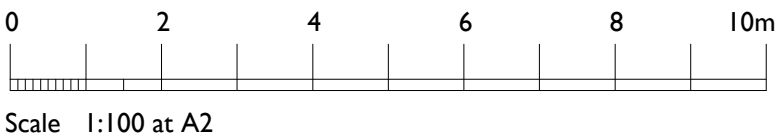

Scale 1:100 at A2

House Type 404
Plot 7.
Private.
404 : 128.52sq.m. / 1382sq.ft.
4 bed 6 person unit

urban.pulse

design

The Studio, Unit 17, Vicarage Farm, Winchester Road,
Fair Oak, Hampshire, SO50 7HD
023 8069 7010
enquiries@urbanpulsedesign.co.uk www.urbanpulsedesign.co.uk

PROJECT
Land West of New Barn Lane
North Bersted, Bognor Regis
Alternative Application
Linden Homes South

Project type	Drawing classification	Work stage
--------------	------------------------	------------

DRAWING TITLE
Plot 7
House Type 404
Floor Plans & Elevations

SCALE 1:100	SHEET SIZE A2	SHEET No. 1 of 1	DRAWN	CHKD	DATE 13/02/2019	CAD FILE
----------------	------------------	---------------------	-------	------	--------------------	----------