





Plot 13 303A
Plot 14 303
FRONT ELEVATION
Note : Wall areas left clear to elevations are in facing brickwork

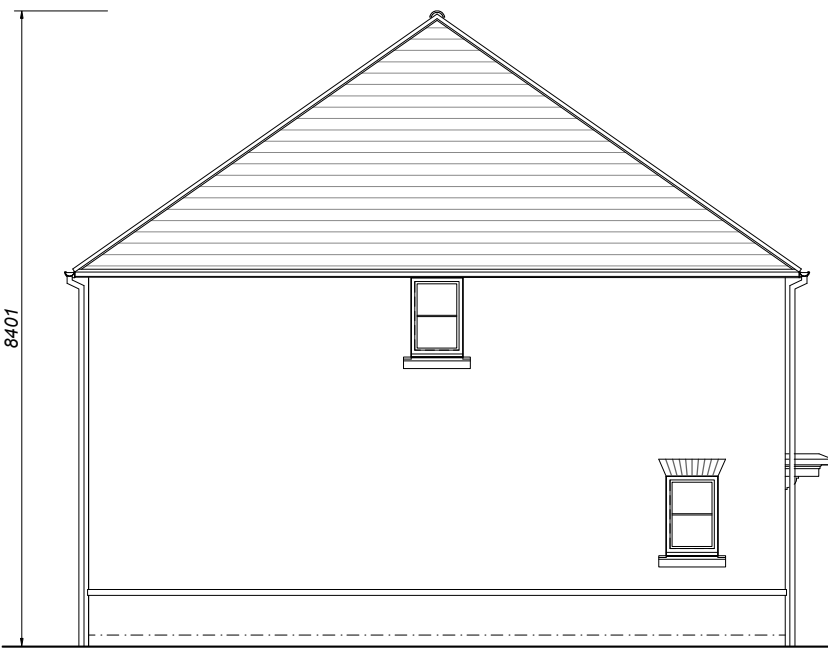


Plot 13 303A
SIDE ELEVATION




Plot 14 303
Plot 13 303A
REAR ELEVATION

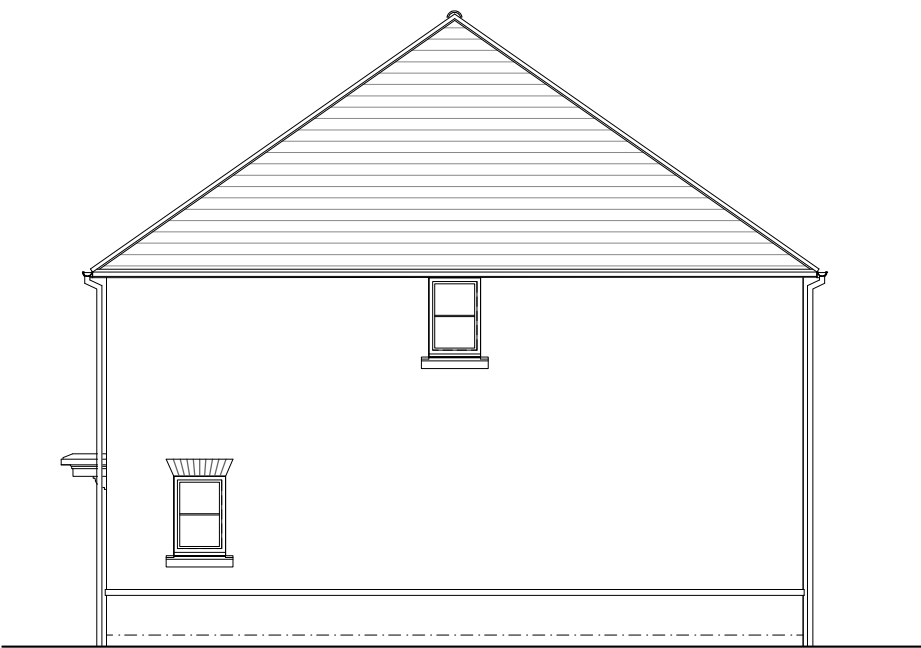


Plot 14 303
SIDE ELEVATION

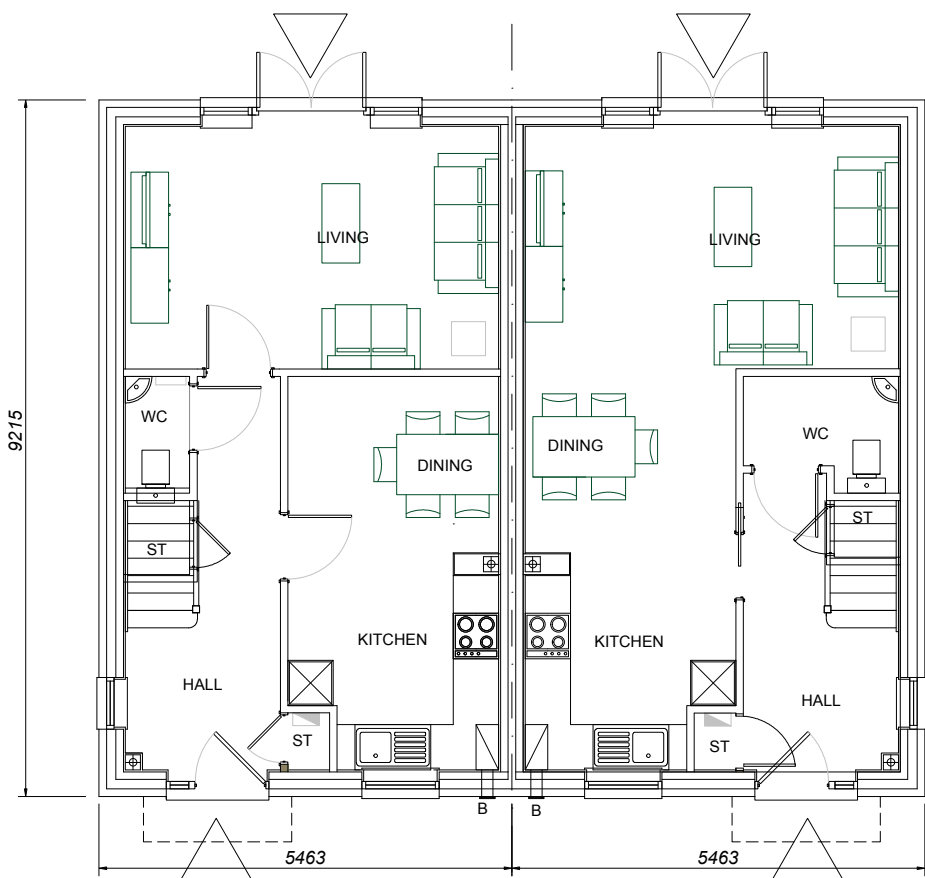


Plot 13 303A
Plot 14 303
GROUND FLOOR PLAN

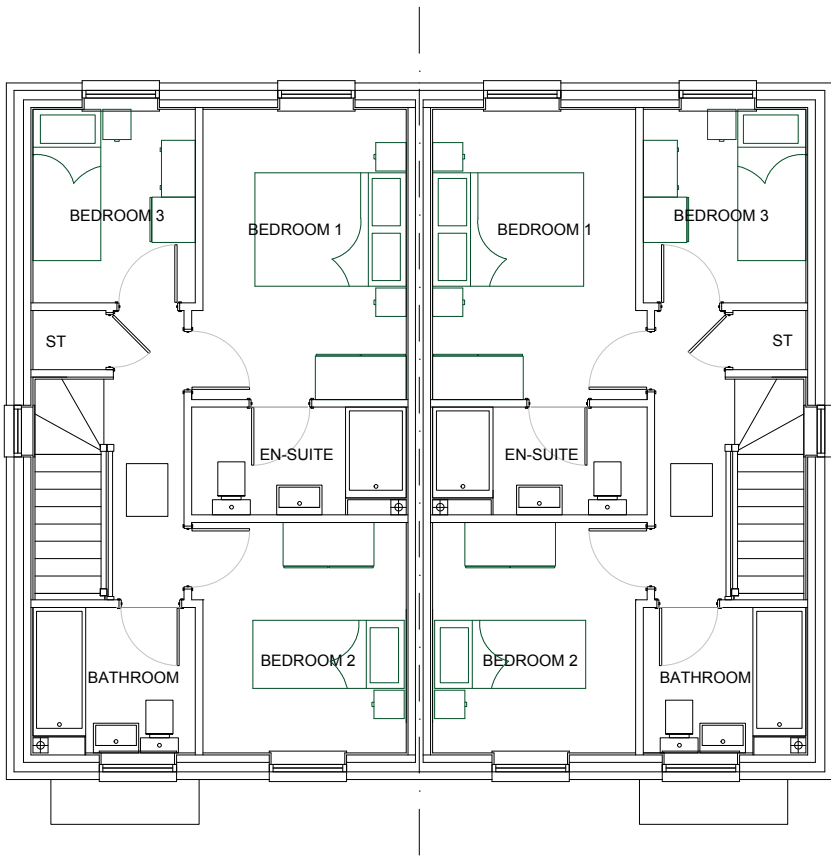

FIRST FLOOR PLAN

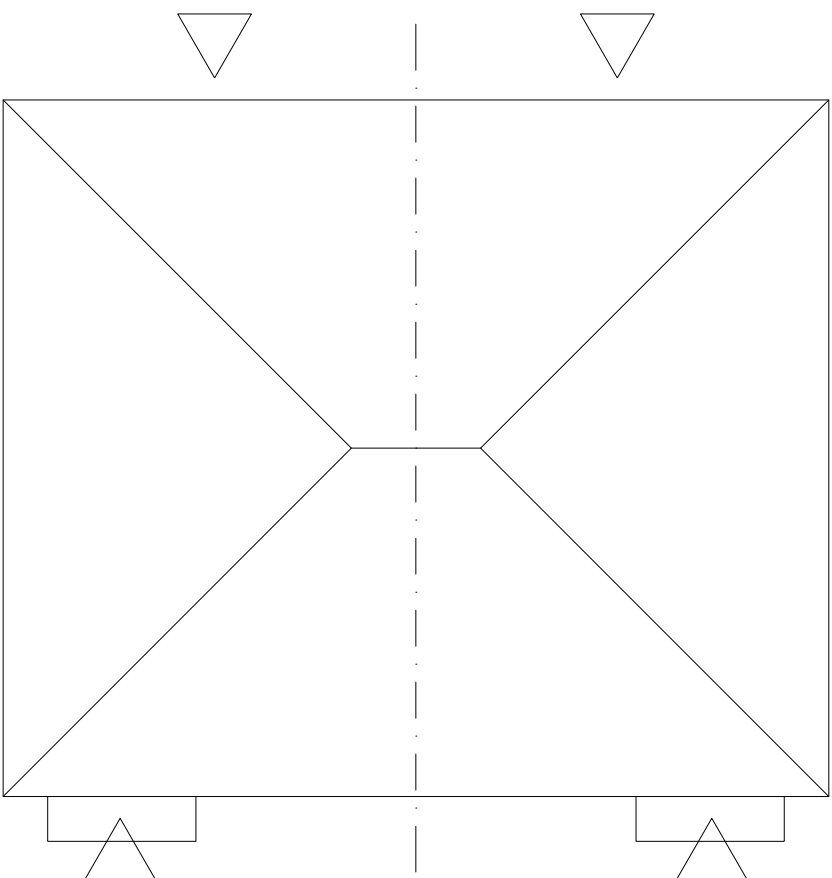

ROOF PLAN

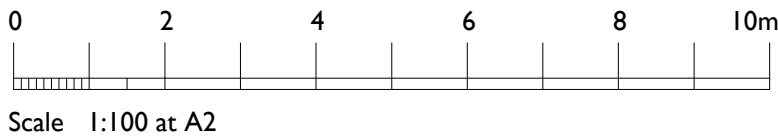

House Types 303A & 303 Plots 13 & 14.

Private.

303 : 84.16sq.m. / 905sq.ft.
3 bed 4 person unit

303A : 84.16sq.m. / 905sq.ft.
3 bed 4 person unit

urban.pulse design

The Studio, Unit 17, Vicarage Farm, Winchester Road,
Fair Oak, Hampshire, SO50 7HD
023 8069 7010

enquiries@urbanpulsedesign.co.uk www.urbanpulsedesign.co.uk

PROJECT
Land West of New Barn Lane
North Bersted, Bognor Regis
Alternative Application
Linden Homes South

Project type	Drawing classification	Work stage
DRAWING TITLE Plots 13 & 14 House Types 303A & 303 Floor Plans & Elevations		
SCALE 1:100	SHEET SIZE A2	SHEET No. 1 of 1
DRAWN	CHKD	DATE 13/02/2019
CAD FILE		

19-1013-018-1st