





Plot 17 303 Plot 18 303A
FRONT ELEVATION
Note : Wall areas left clear to elevations are in facing brickwork

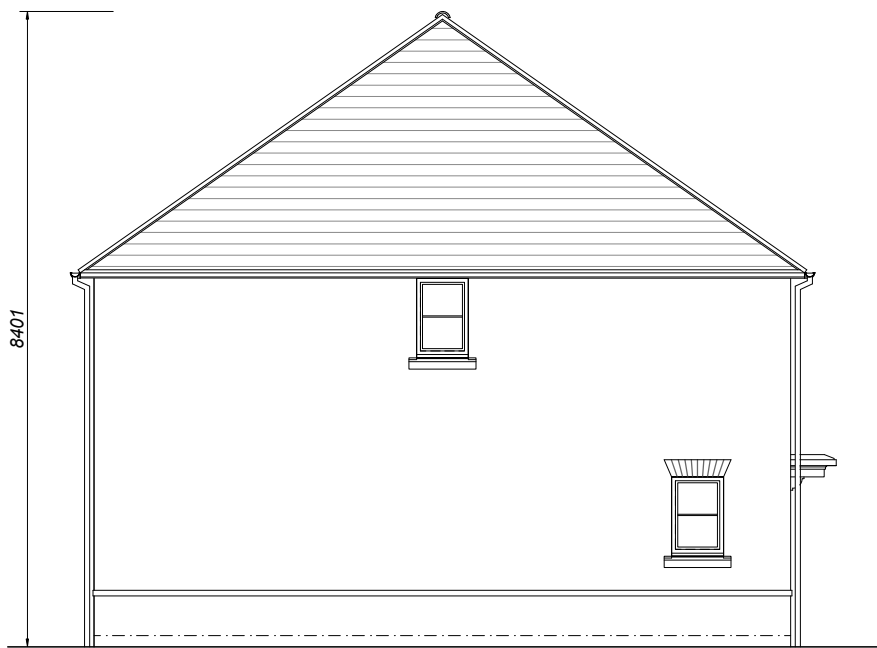


Plot 17 303
SIDE ELEVATION




Plot 18 303A Plot 17 303
REAR ELEVATION

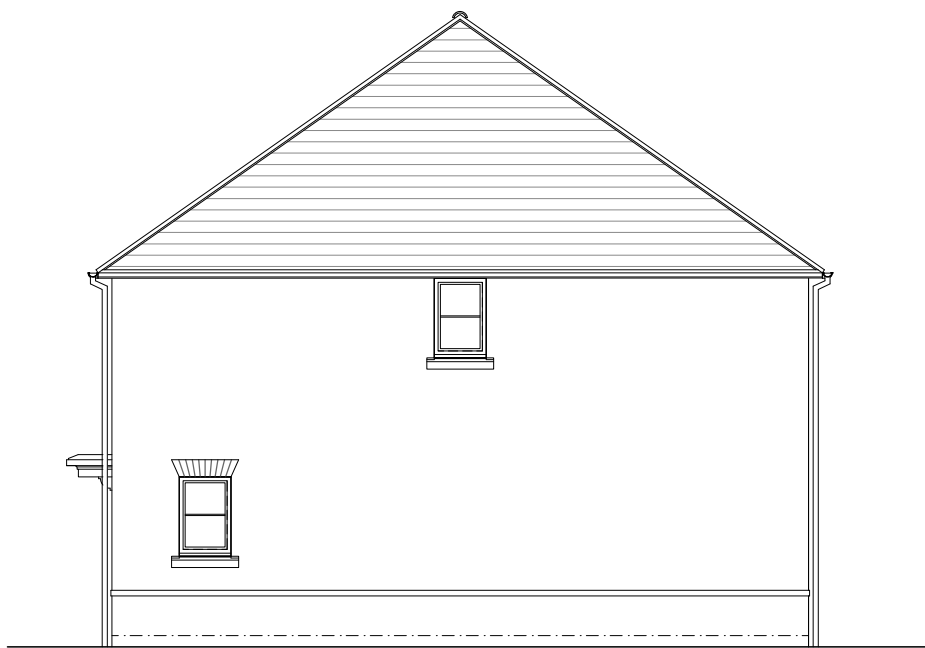


Plot 18 303A
SIDE ELEVATION

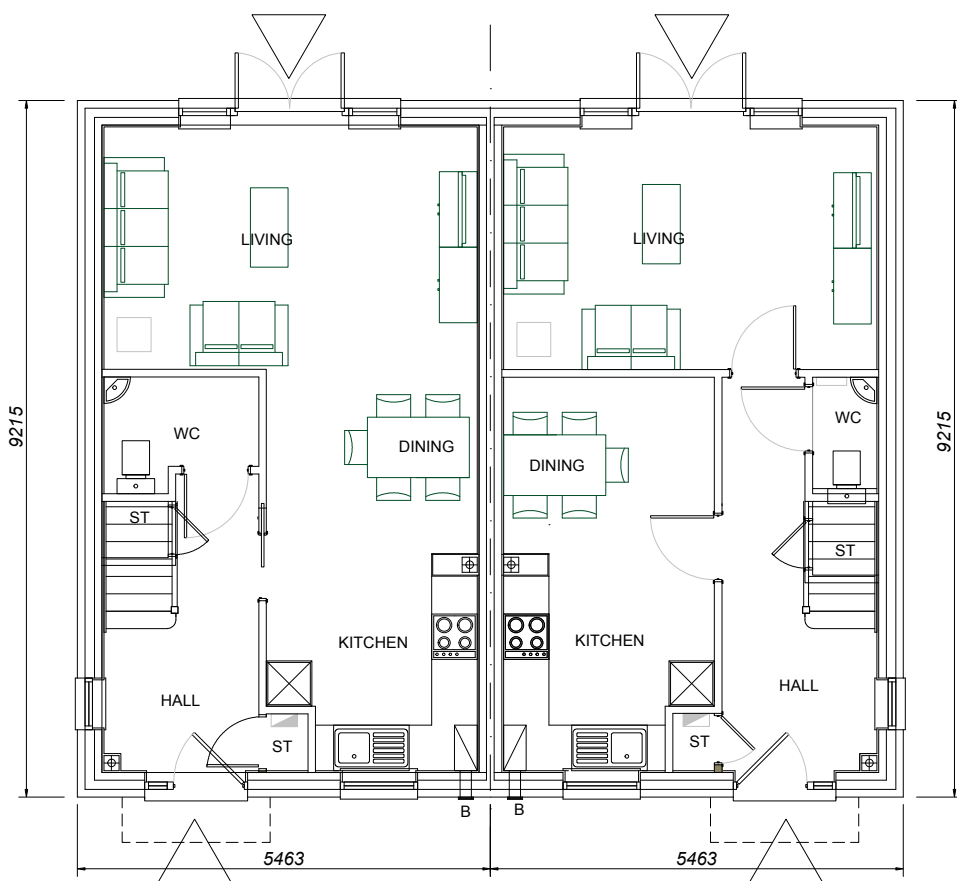

Plot 17 303 Plot 18 303A
GROUND FLOOR PLAN

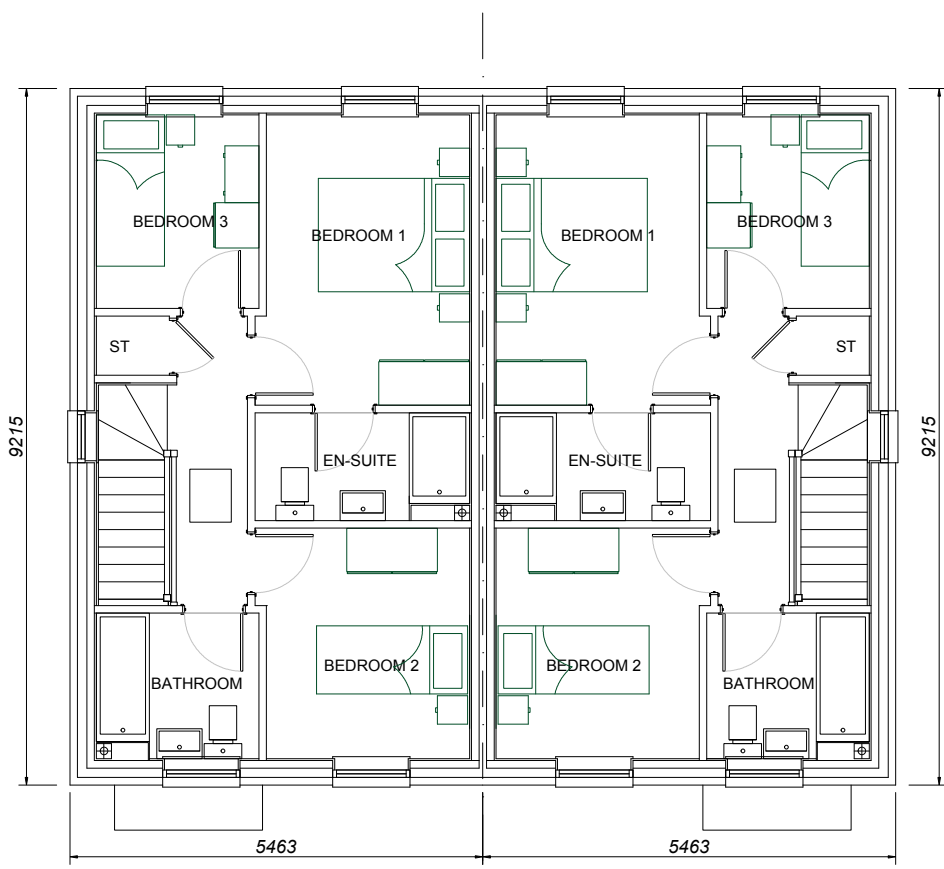

FIRST FLOOR PLAN

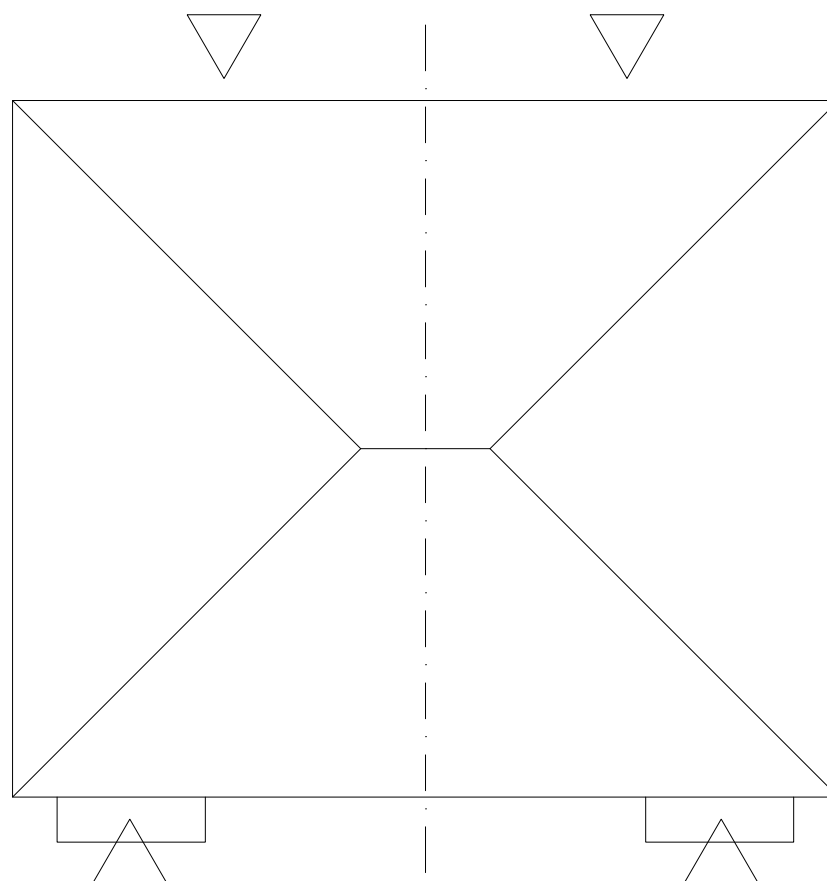


ROOF PLAN

House Types 303 & 303A Plots 17 & 18.

Private.

303 : 84.16sq.m. / 905sq.ft.
3 bed 4 person unit

303A : 84.16sq.m. / 905sq.ft.
3 bed 4 person unit

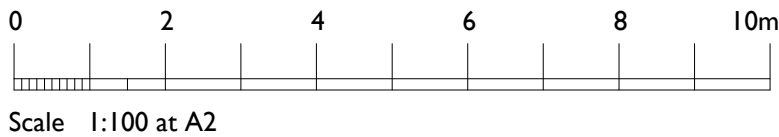

urban.pulse design

The Studio, Unit 17, Vicarage Farm, Winchester Road,
Fairoak, Hampshire, SO50 7HD
023 8069 7010

enquiries@urbanpulsedesign.co.uk www.urbanpulsedesign.co.uk

PROJECT
Land West of New Barn Lane
North Bersted, Bognor Regis
Alternative Application
Linden Homes South

Project type	Drawing classification	Work stage
--------------	------------------------	------------

DRAWING TITLE
Plots 17 & 18
House Types 303 & 303A
Floor Plans & Elevations

SCALE 1:100	SHEET SIZE A2	SHEET No. 1 of 1	DRAWN	CHKD	DATE 13/02/2019	CAD FILE
----------------	------------------	---------------------	-------	------	--------------------	----------

19-1013-020-1st