



Main Entrance

Front Elevation - Main Entrance

Wall areas left clear to elevations are in facing brickwork



Side Elevation



Rear Elevation




Side Elevation


Accommodation:	Area
Plot 29 2BF 4p	70.04sq.m. / 753sq.ft.
Plot 30 2BF 4p	70.16sq.m. / 754sq.ft.
Plot 31 2BF 4p	70.04sq.m. / 753sq.ft.
Plot 32 2BF 3p	65.56sq.m. / 705sq.ft.
Plot 33 2BF 4p	70.16sq.m. / 754sq.ft.
Plot 48 2BFWC 3p	65.56sq.m. / 705sq.ft.



Ground Floor Plan

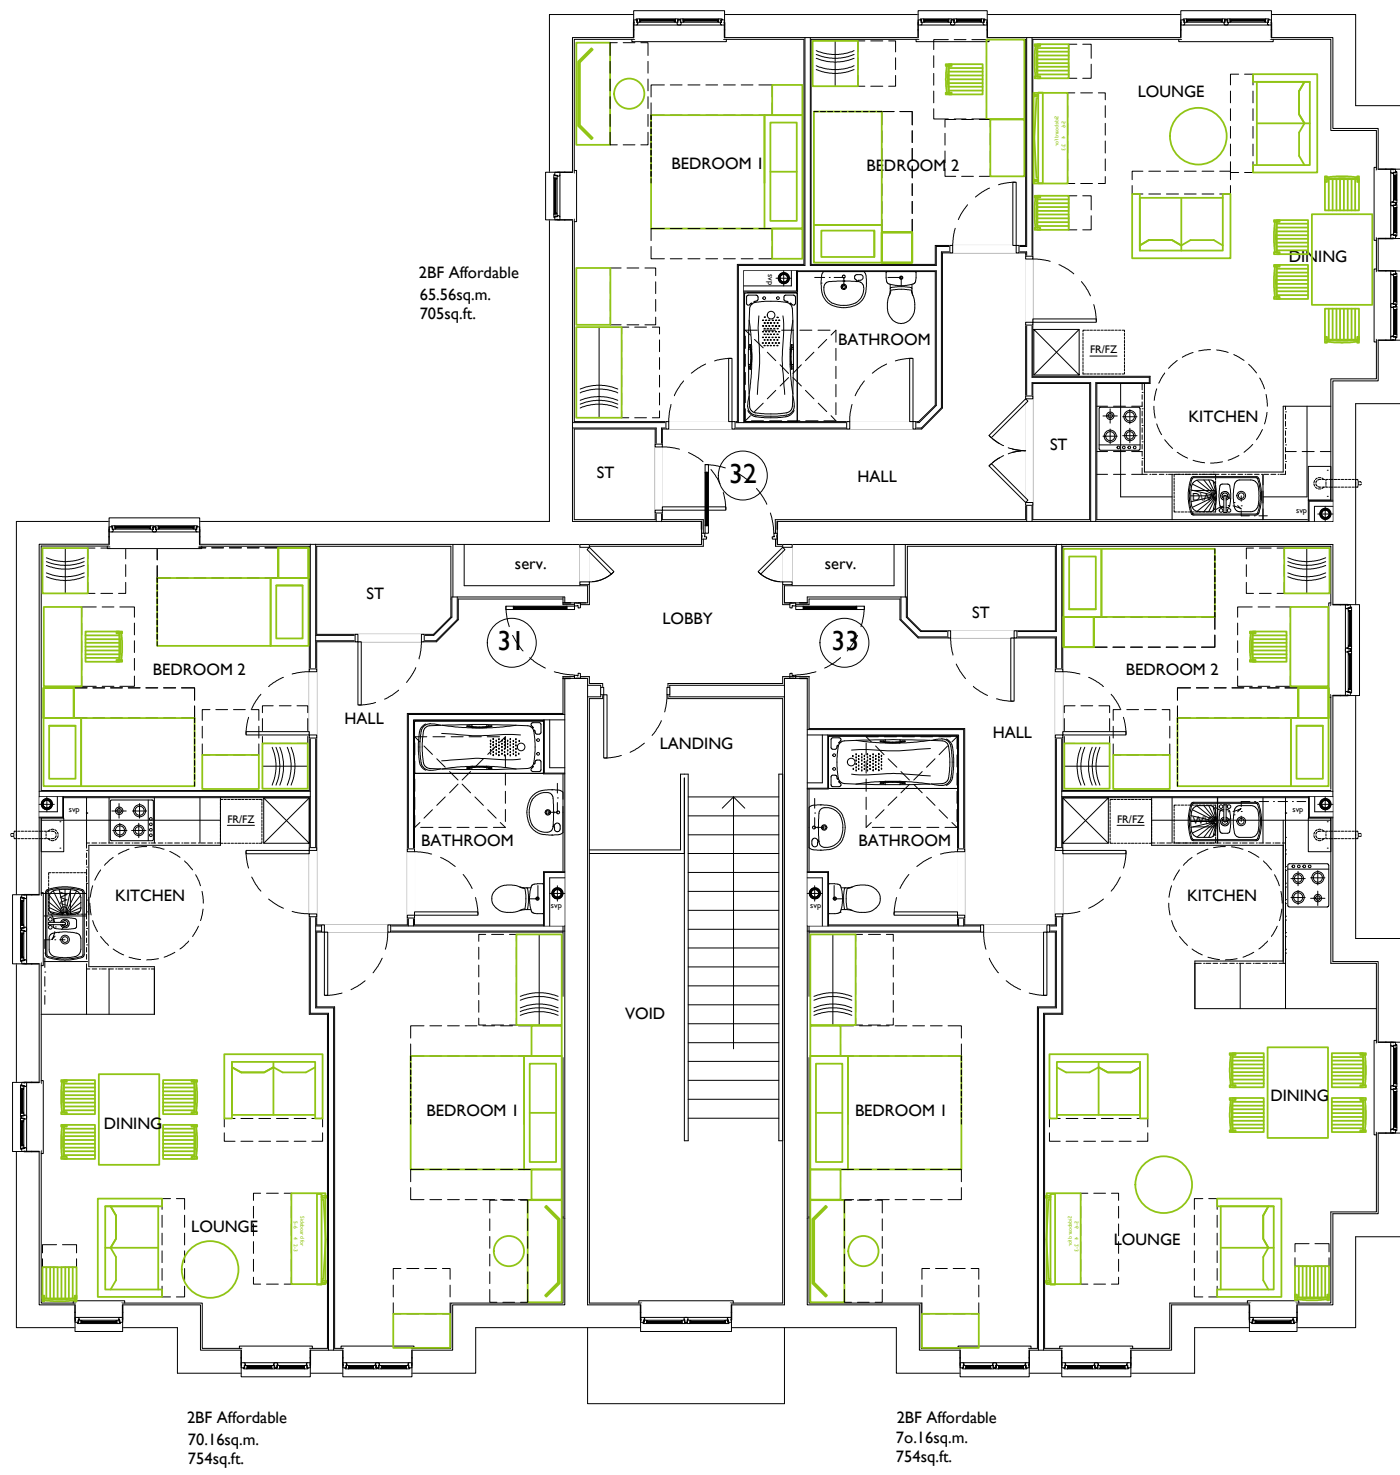


First Floor Plan

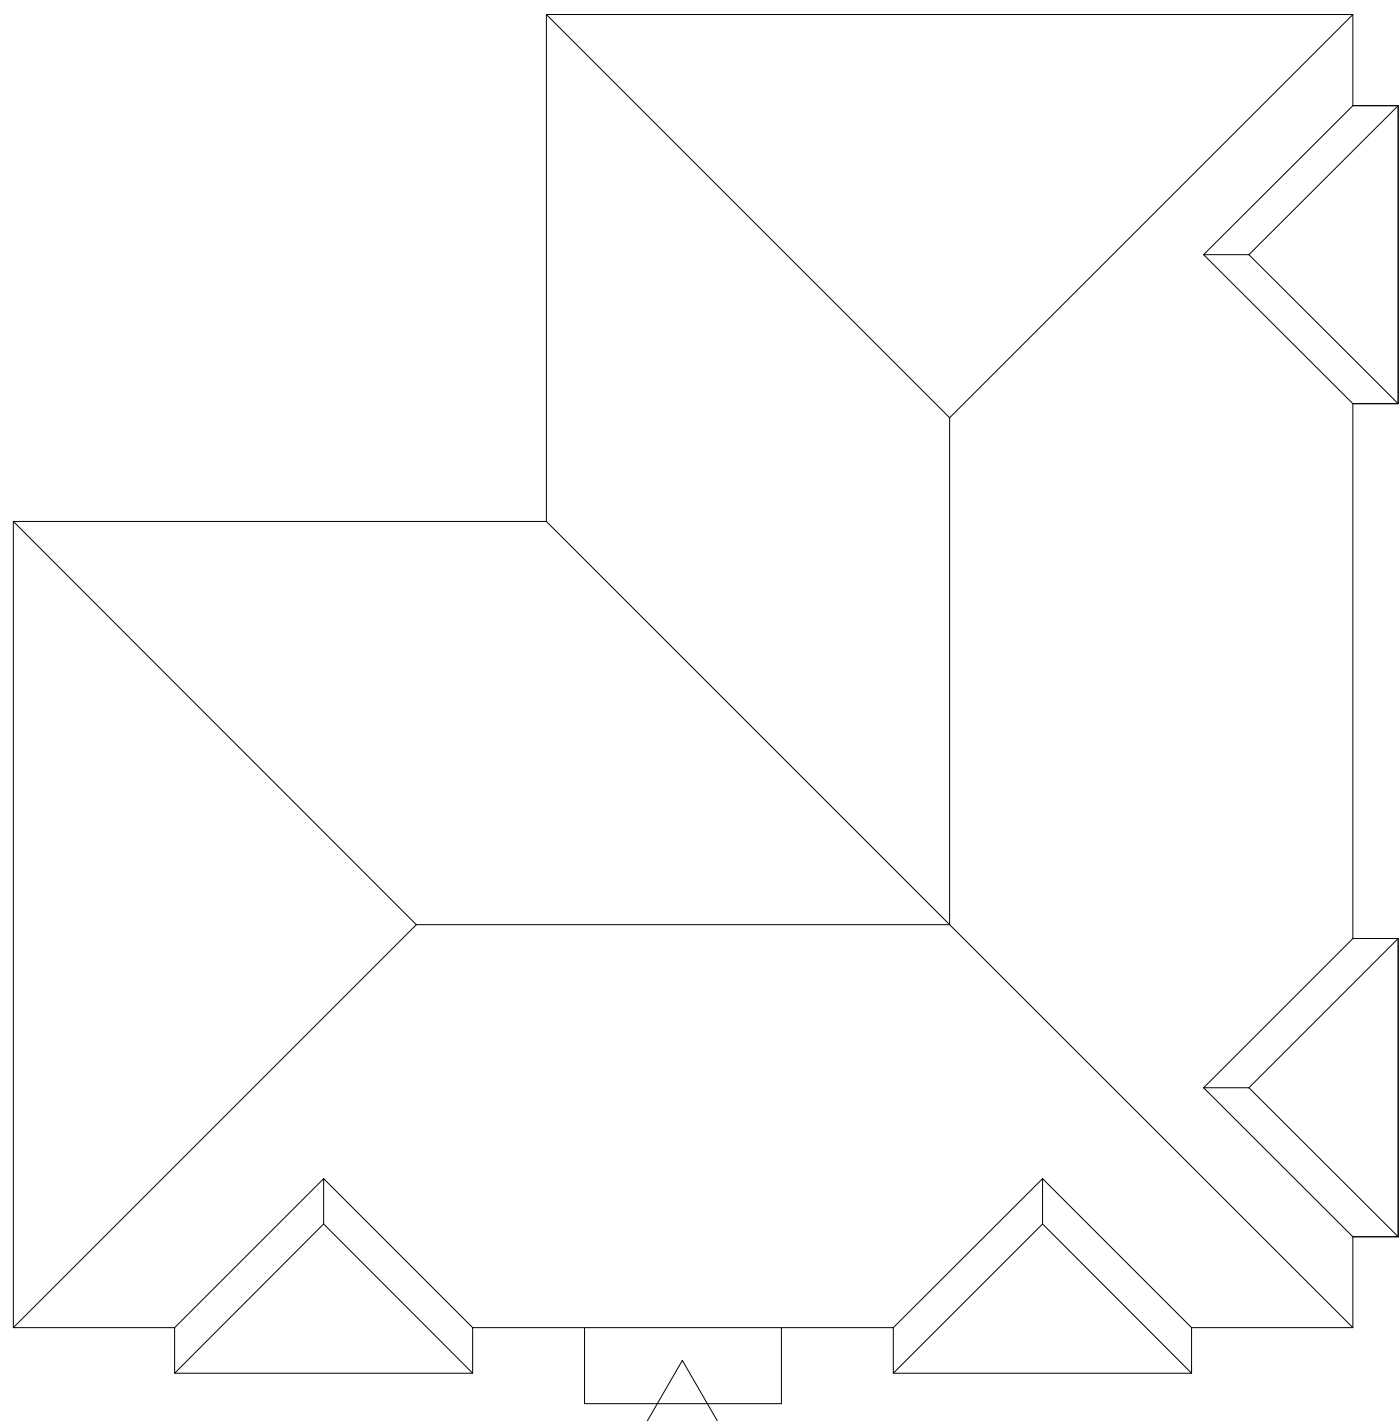

Second Floor Plan

6x2BF - Affordable. Shared Ownership.
2 storey
29-33+48

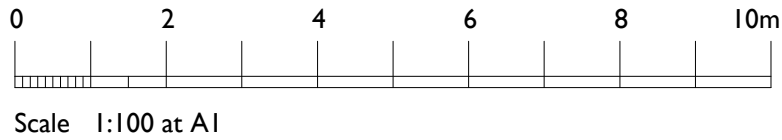

urban pulse

design

The Studio , Unit 17, Vicarage Farm Business Park, Winchester Road, Fair Oak, Hampshire, SO50 7HD
023 8069 7010
enquiries@urbanpulsedesign.co.uk www.urbanpulsedesign.co.uk

Land West of New Barn Lane
North Bersted, Bognor Regis
Alternative Application
Linden Homes South

Project type	Drawing classification	Work stage
DRAWING TITLE		
Plots 29-33 & 48		
2BF Apartments		
Floor Plans & Elevations		
SCALE	SHEET SIZE	SHEET No.
1:100	A1	of 1
DRAWN	CHKD	DATE
		13/02/2019
CAD FILE		

19-1013-026-1st