




Plot 37 A3
Plot 36 A3
FRONT ELEVATION
Note : Wall areas left clear to elevations are in facing brickwork

Plot 37 A3
SIDE ELEVATION


Plot 36 A3
REAR ELEVATION

Plot 37 A3


Plot 36 A3
SIDE ELEVATION

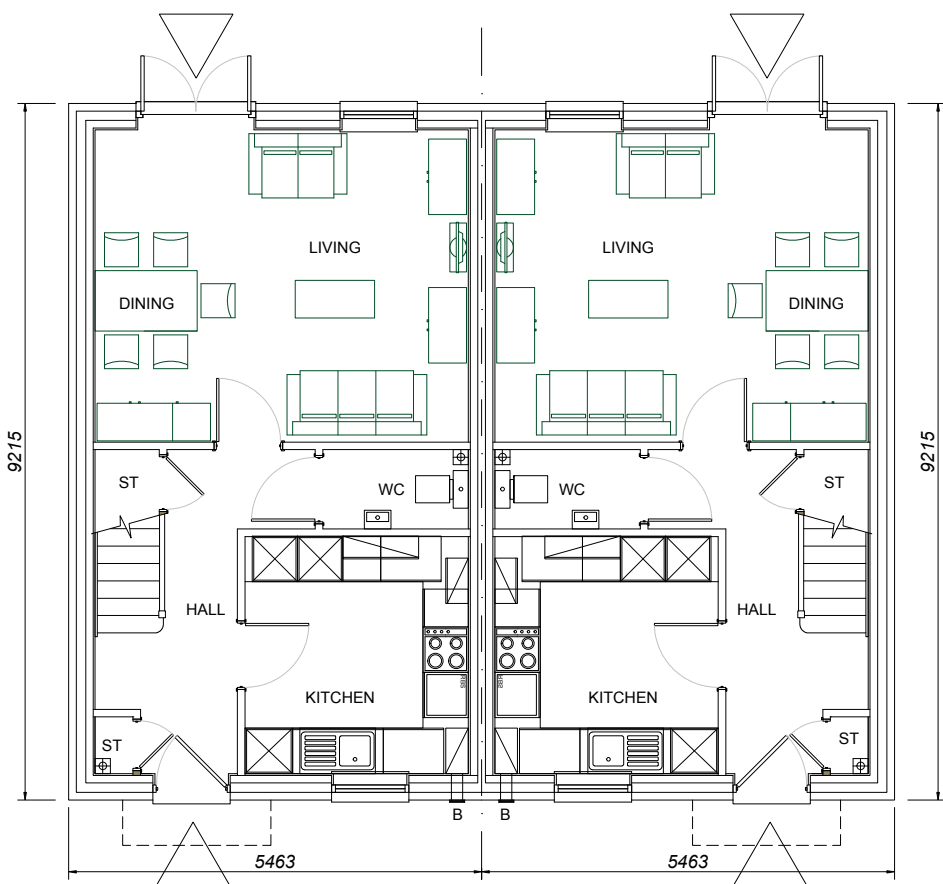

Plot 37 A3
Plot 36 A3
GROUND FLOOR PLAN

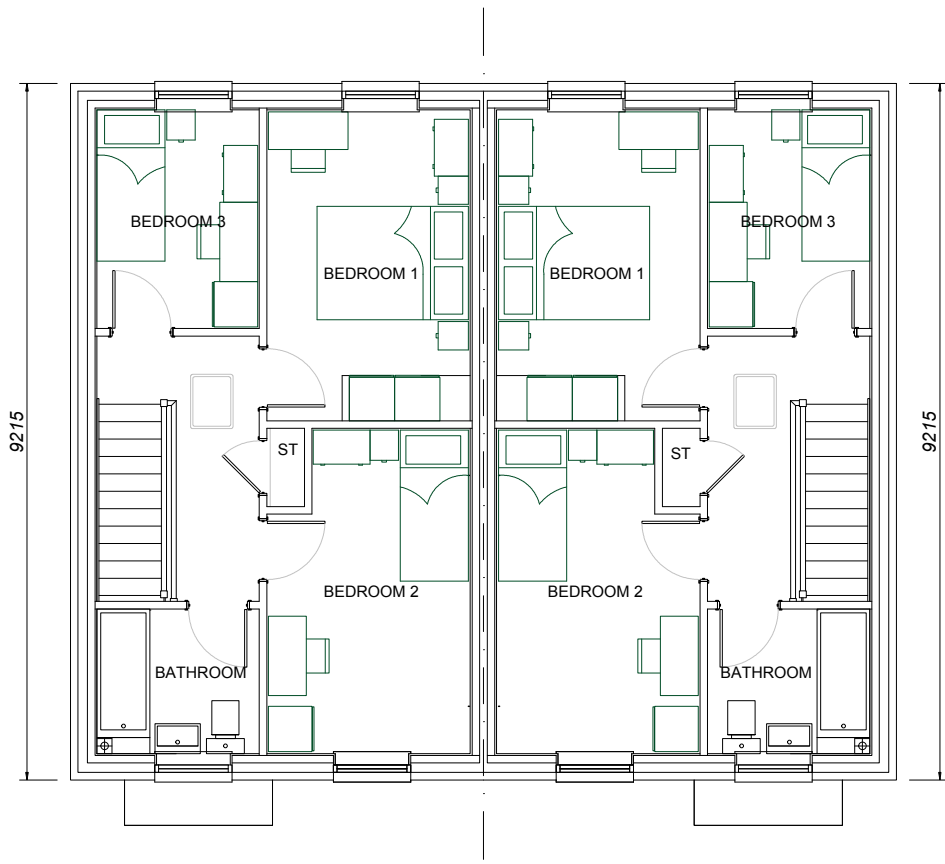

FIRST FLOOR PLAN

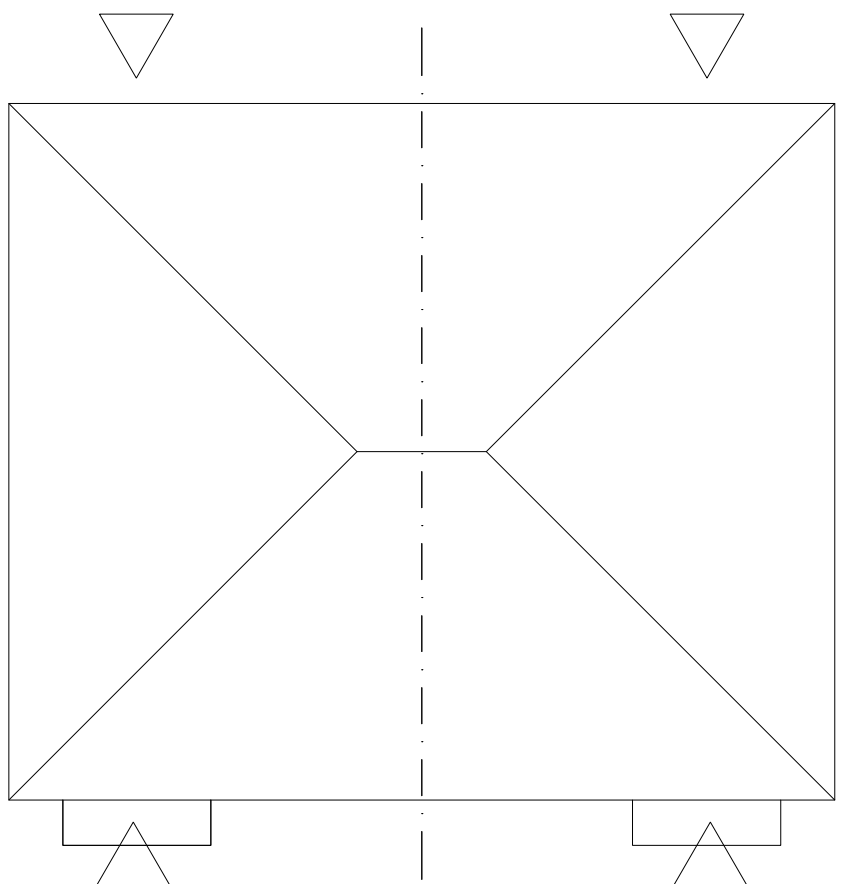

ROOF PLAN



Scale 1:100 at A2

House Type A3
Plots 36 & 37.
Affordable. Shared Ownership.
A3 : 84.16sq.m. / 905sq.ft.
3 bed 4 person unit

urban.pulse design

The Studio, Unit 17, Vicarage Farm, Winchester Road,
Fairoak, Hampshire, SO50 7HD
023 8069 7010

enquiries@urbanpulsedesign.co.uk www.urbanpulsedesign.co.uk

PROJECT
Land West of New Barn Lane
North Bersted, Bognor Regis
Alternative Application
Linden Homes South

Project type	Drawing classification	Work stage
--------------	------------------------	------------

DRAWING TITLE
Plots 36 & 37
House Type A3
Floor Plans & Elevations

SCALE 1:100	SHEET SIZE A2	SHEET No. 1 of 1	DRAWN	CHKD	DATE 13/02/2019	CAD FILE
----------------	------------------	---------------------	-------	------	--------------------	----------

19-1013-028-1st