





Plot 42 303
Plot 41 303A
FRONT ELEVATION
Note : Wall areas left clear to elevations are in facing brickwork

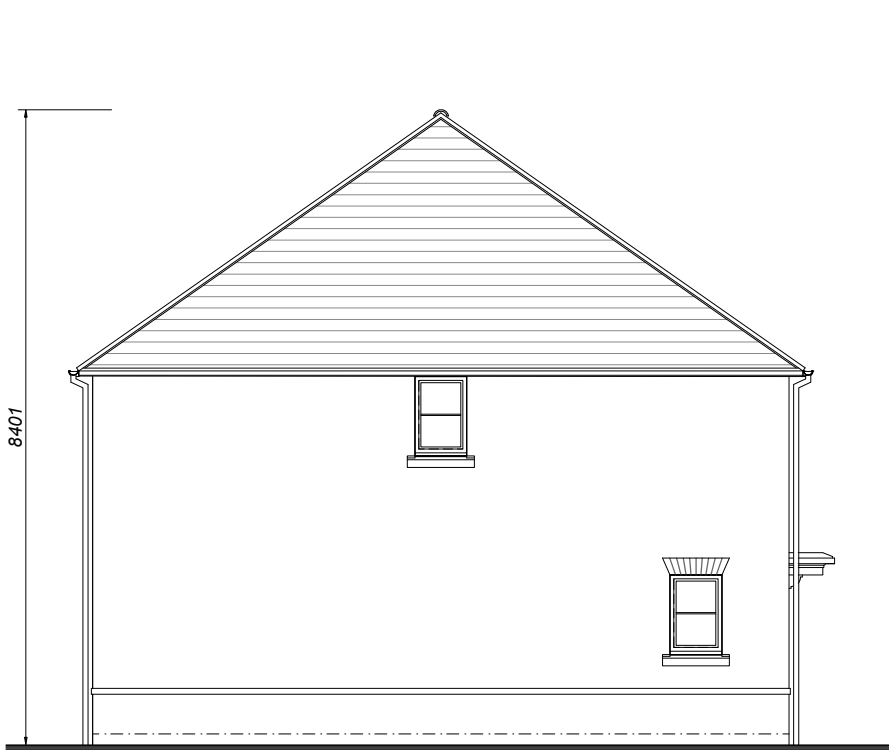


Plot 42 303
SIDE ELEVATION




Plot 41 303A
Plot 42 303
REAR ELEVATION

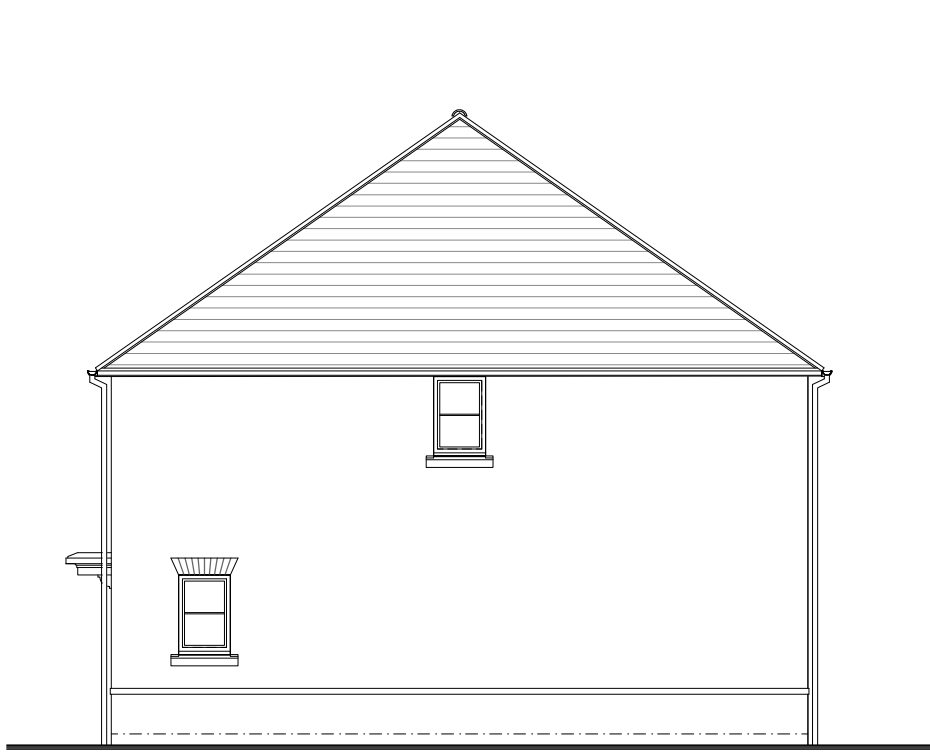


Plot 41 303A
SIDE ELEVATION

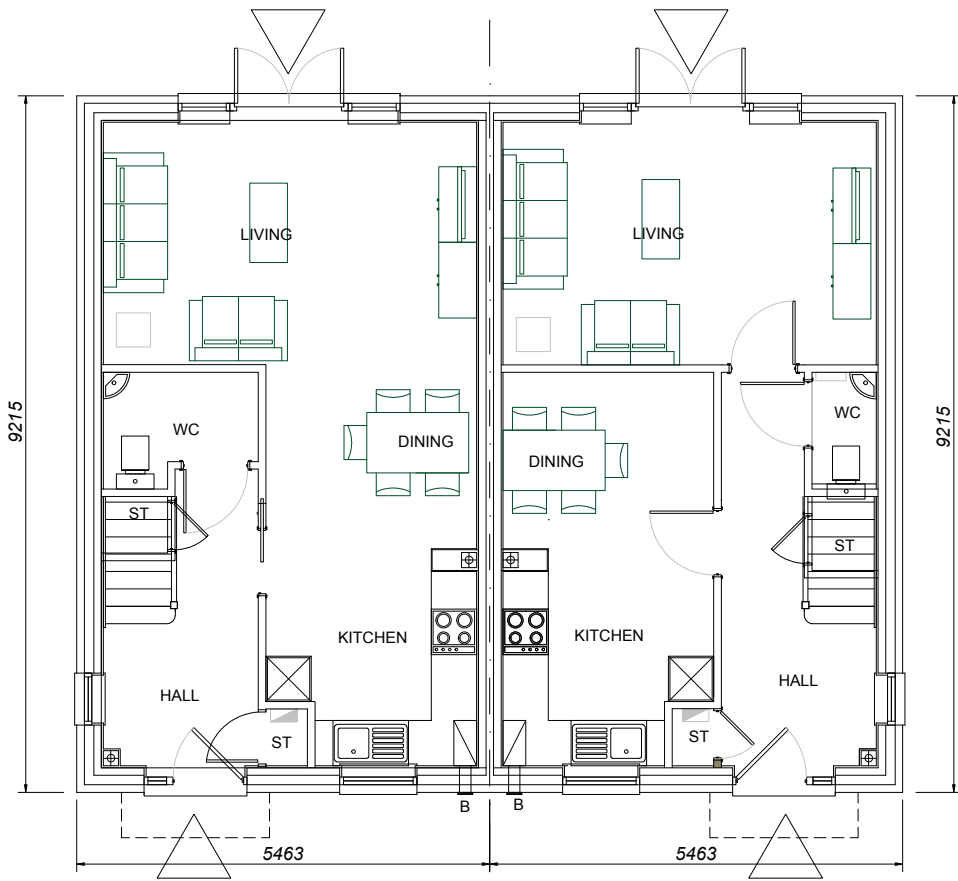


Plot 42 303
Plot 41 303A
GROUND FLOOR PLAN

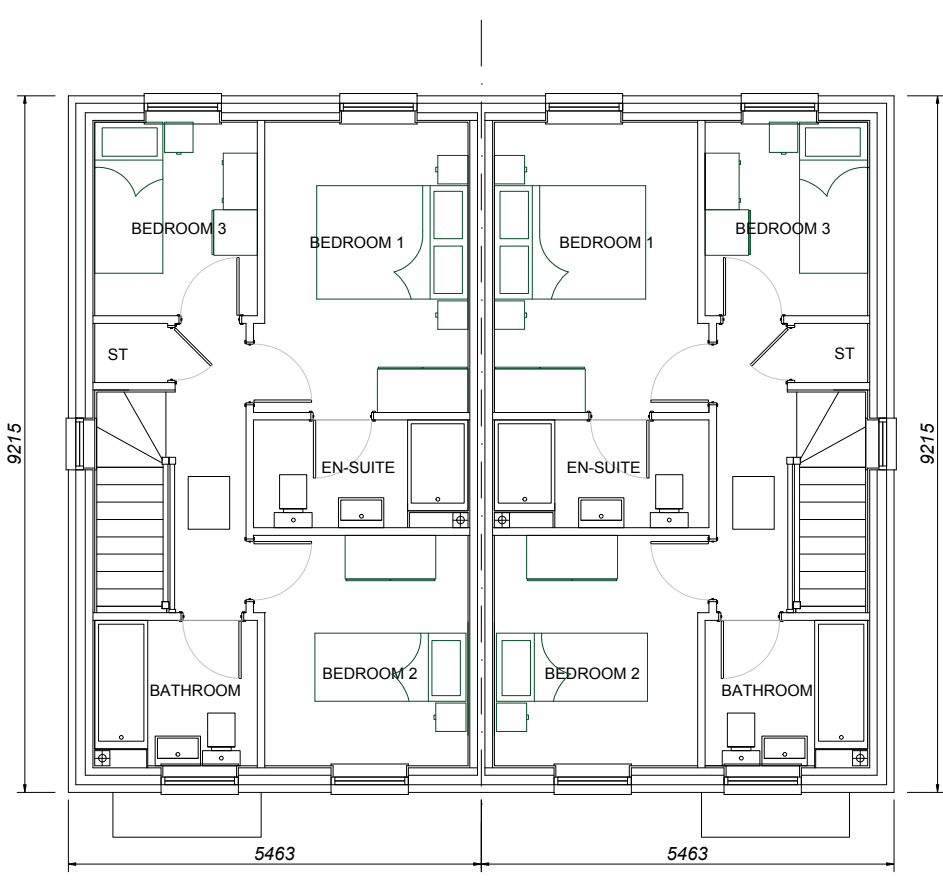

FIRST FLOOR PLAN

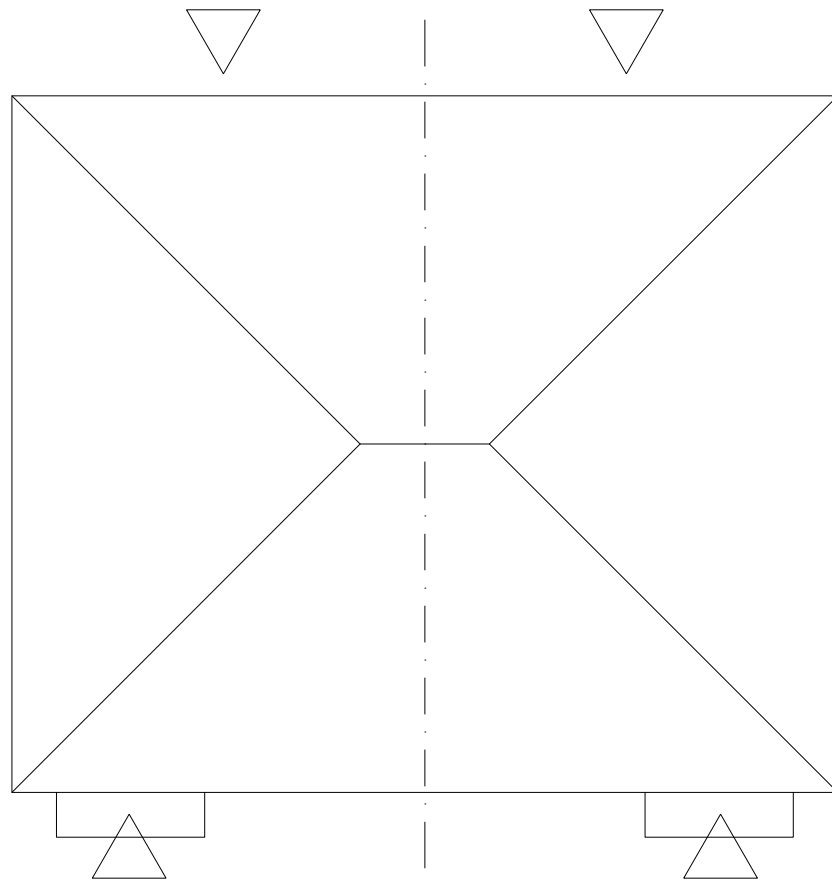

ROOF PLAN

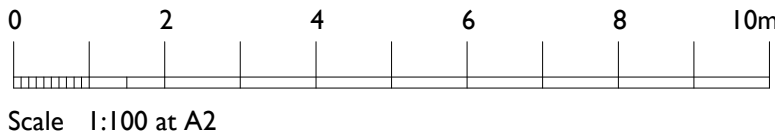

**House Types 303A & 303
Plots 41 & 42.**
Private.
303 : 84.16sq.m. / 905sq.ft.
3 bed 4 person unit

303A : 84.16sq.m. / 905sq.ft.
3 bed 4 person unit

urban.pulse

design

The Studio, Unit 17, Vicarage Farm, Winchester Road, Fairoak, Hampshire, SO50 7HD

023 8069 7010

enquiries@urbanpulsedesign.co.uk www.urbanpulsedesign.co.uk

PROJECT

Land West of New Barn Lane

North Bersted, Bognor Regis

Alternative Application

Linden Homes South

Project type	Drawing classification			Work stage		
DRAWING TITLE						
Plots 41 & 42						
House Types 303A & 303						
Floor Plans & Elevations						
SCALE 1:100	SHEET SIZE A2	SHEET No. 1 of 1	DRAWN	CHKD	DATE 13/02/2019	CAD FILE