





Plot 55 303
Plot 54 303A
FRONT ELEVATION
Note : Wall areas left clear to elevations are in facing brickwork

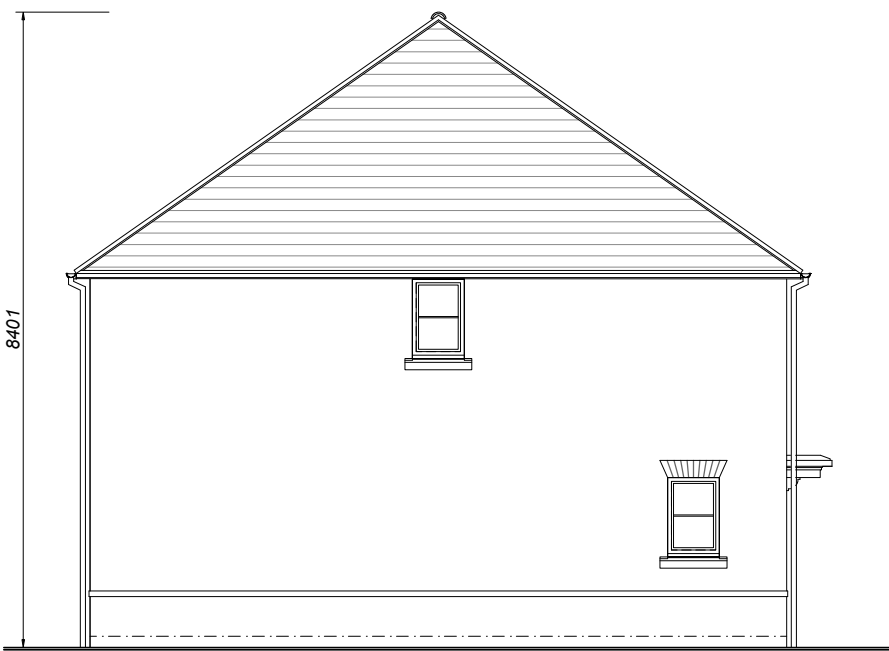


Plot 55 303
SIDE ELEVATION




Plot 54 303A
Plot 55 303
REAR ELEVATION

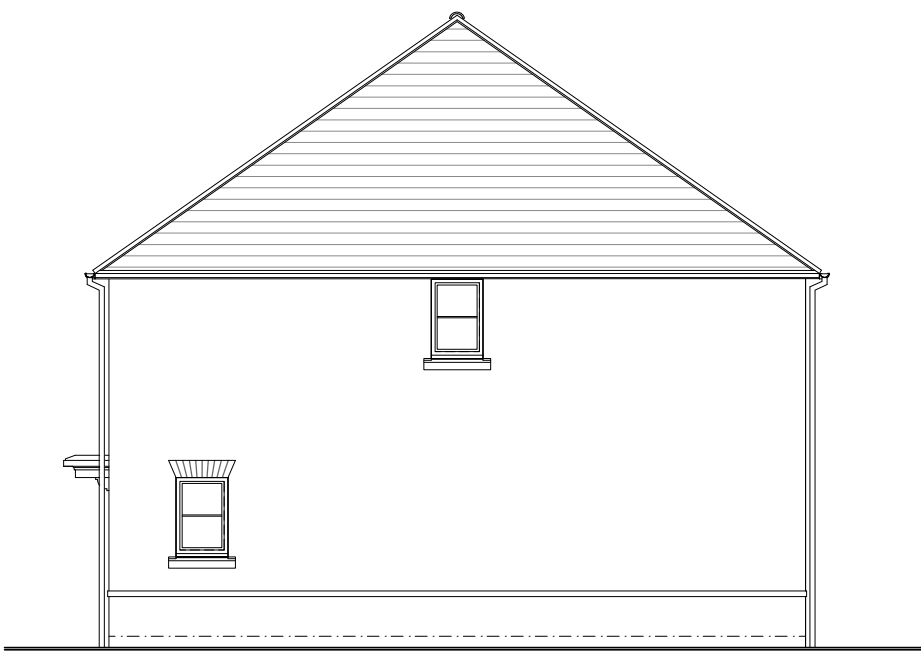


Plot 54 303A
SIDE ELEVATION

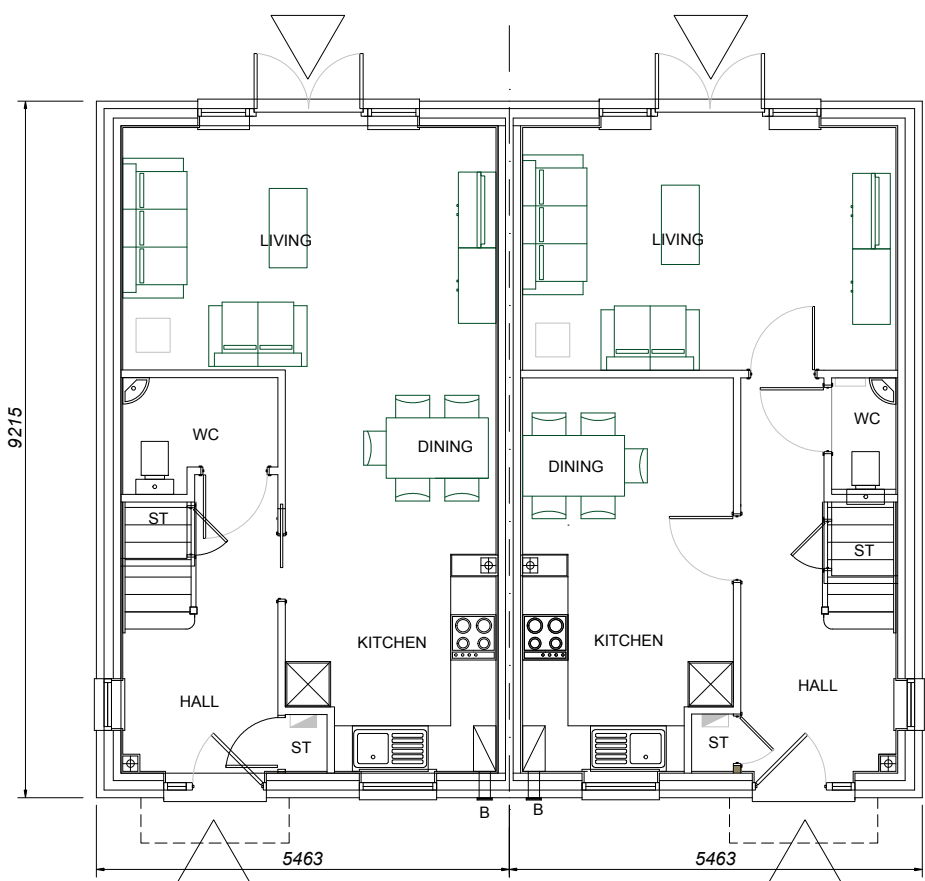

Plot 55 303
Plot 54 30A
GROUND FLOOR PLAN

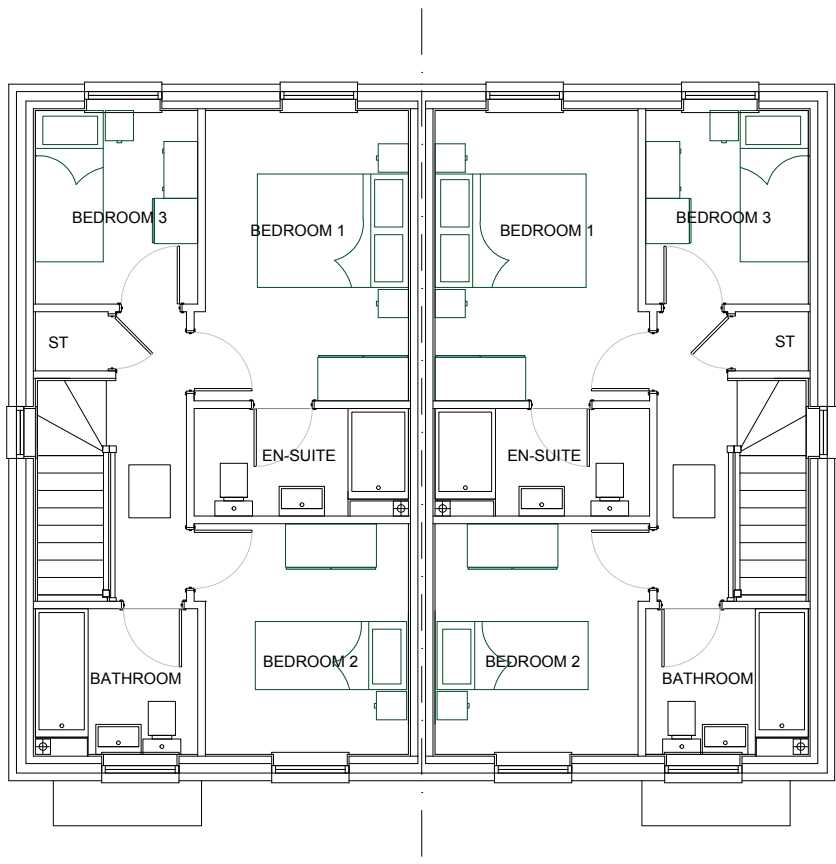

FIRST FLOOR PLAN

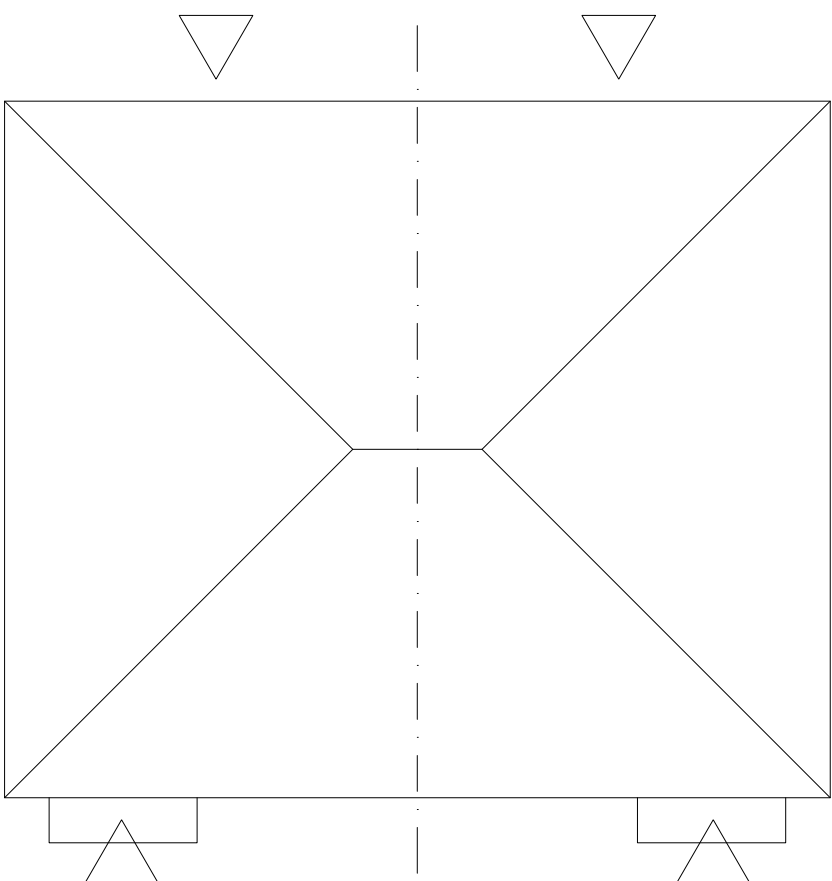


ROOF PLAN

House Types 303 & 303A Plots 54 & 55.

Private.

303 : 84.16sq.m. / 905sq.ft.
3 bed 4 person unit

303A : 84.16sq.m. / 905sq.ft.
3 bed 4 person unit

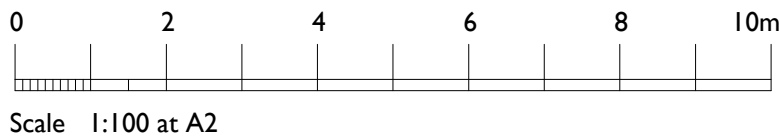

urban.pulse design

The Studio, Unit 17, Vicarage Farm, Winchester Road,
Fair Oak, Hampshire, SO50 7HD
023 8069 7010

enquiries@urbanpulsedesign.co.uk www.urbanpulsedesign.co.uk

PROJECT
Land West of New Barn Lane
North Bersted, Bognor Regis
Alternative Application
Linden Homes South

Project type	Drawing classification	Work stage
--------------	------------------------	------------

DRAWING TITLE
Plots 54 & 55
House Types 303A & 303
Floor Plans & Elevations

SCALE 1:100	SHEET SIZE A2	SHEET No. 1 of 1	DRAWN	CHKD	DATE 13/02/2019	CAD FILE
----------------	------------------	---------------------	-------	------	--------------------	----------

19-1013-035-1st