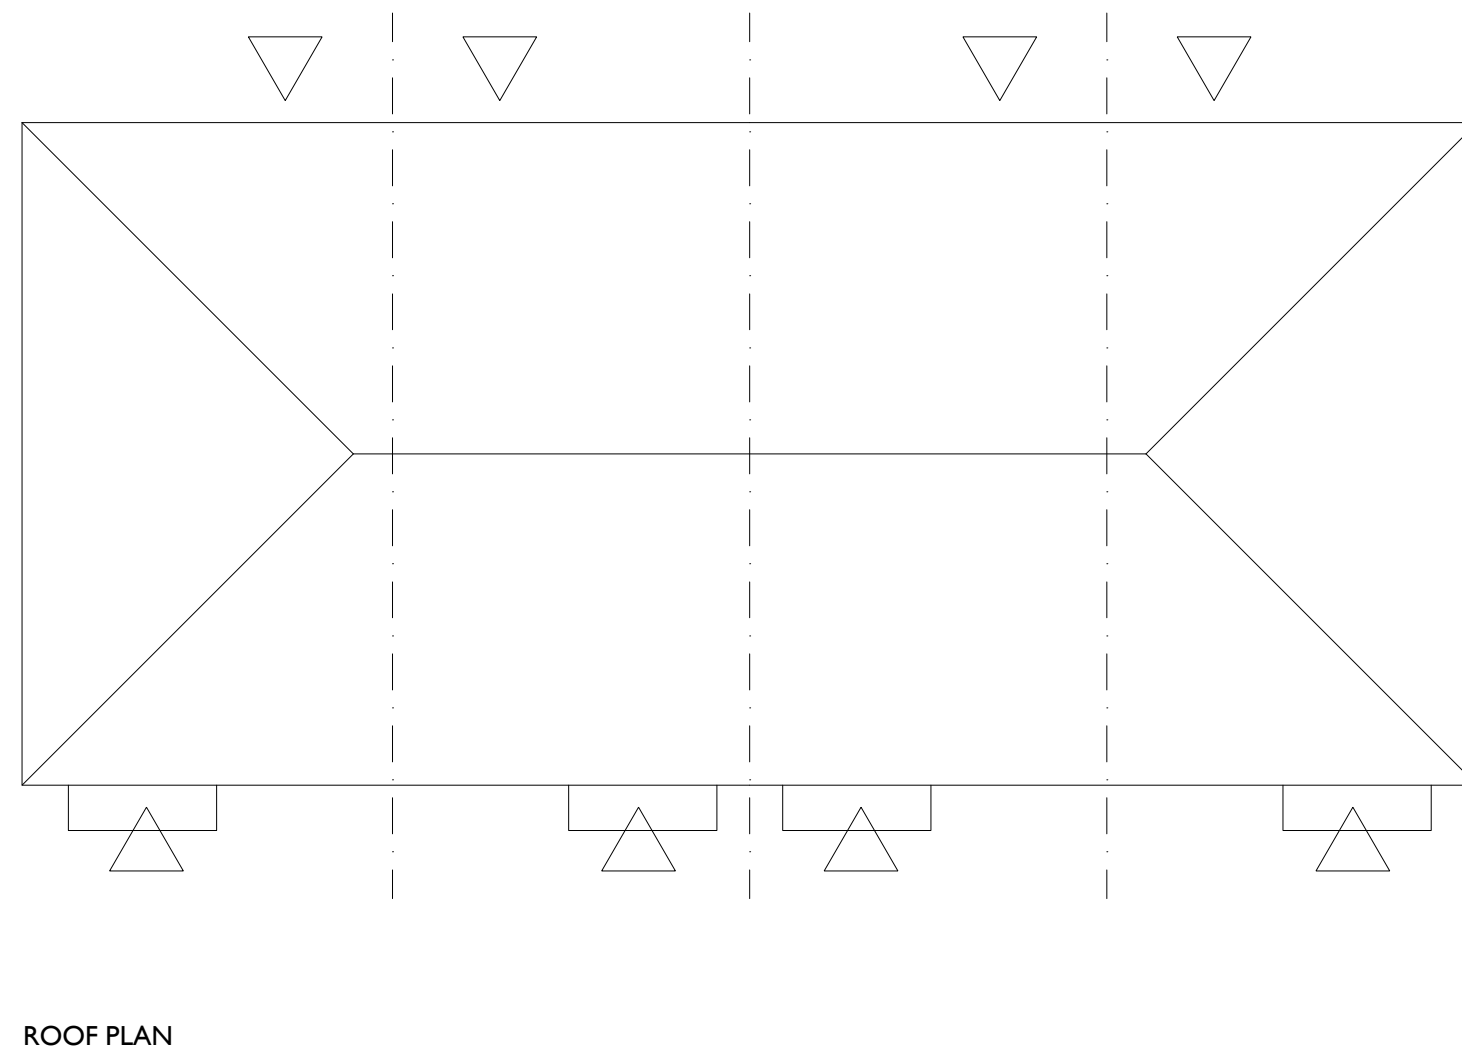
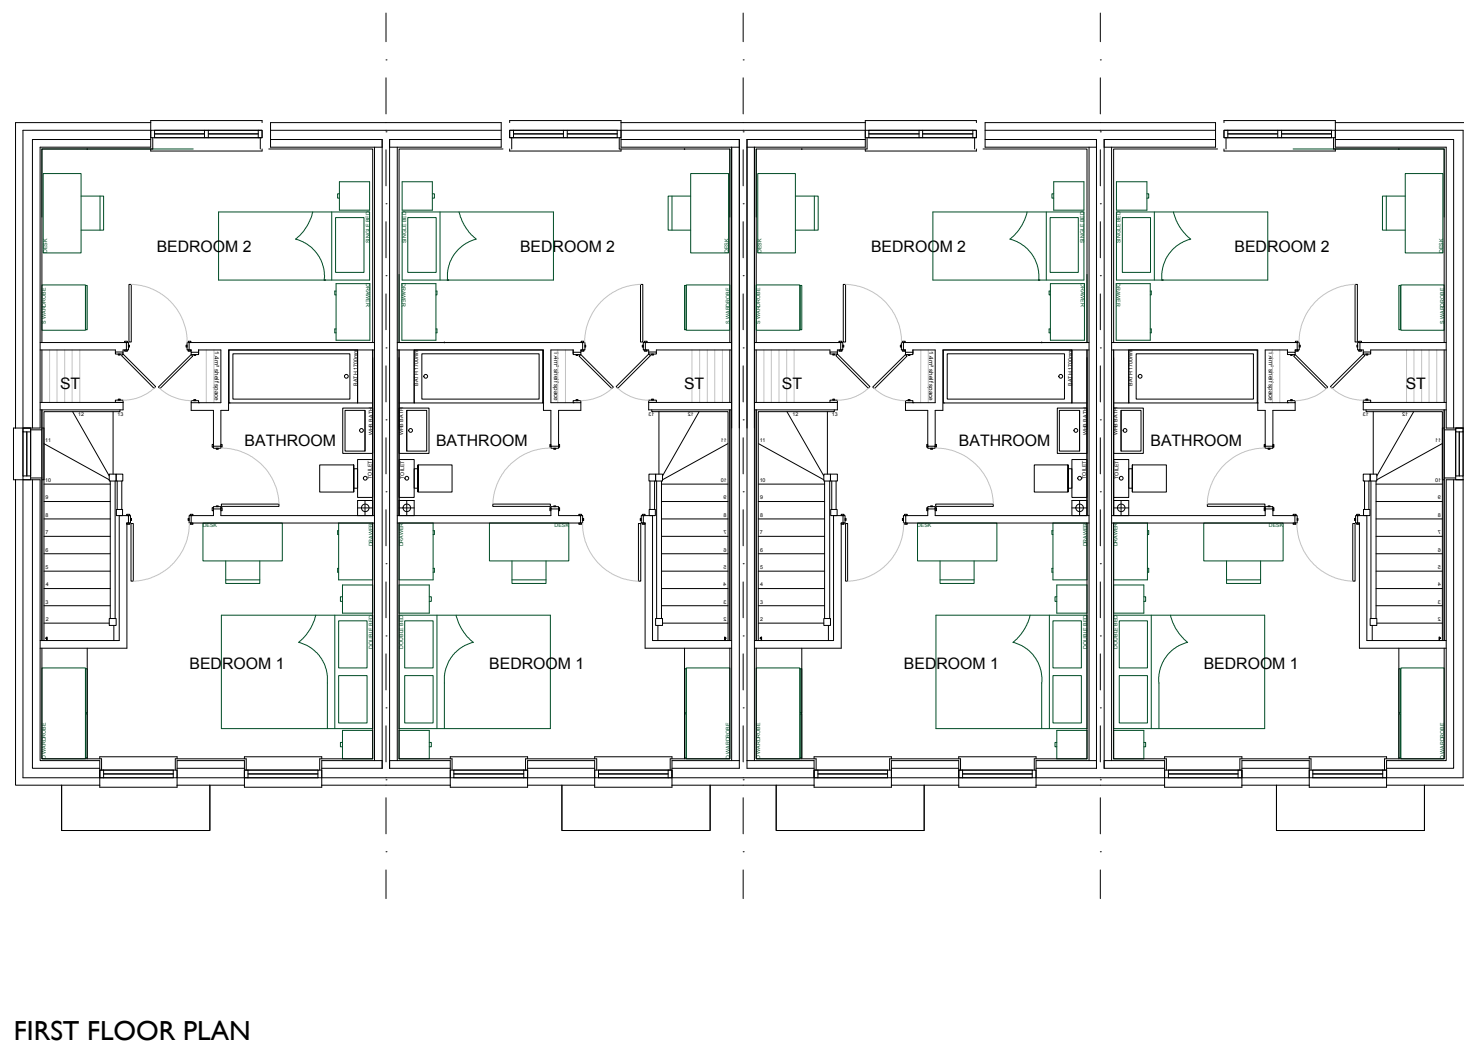
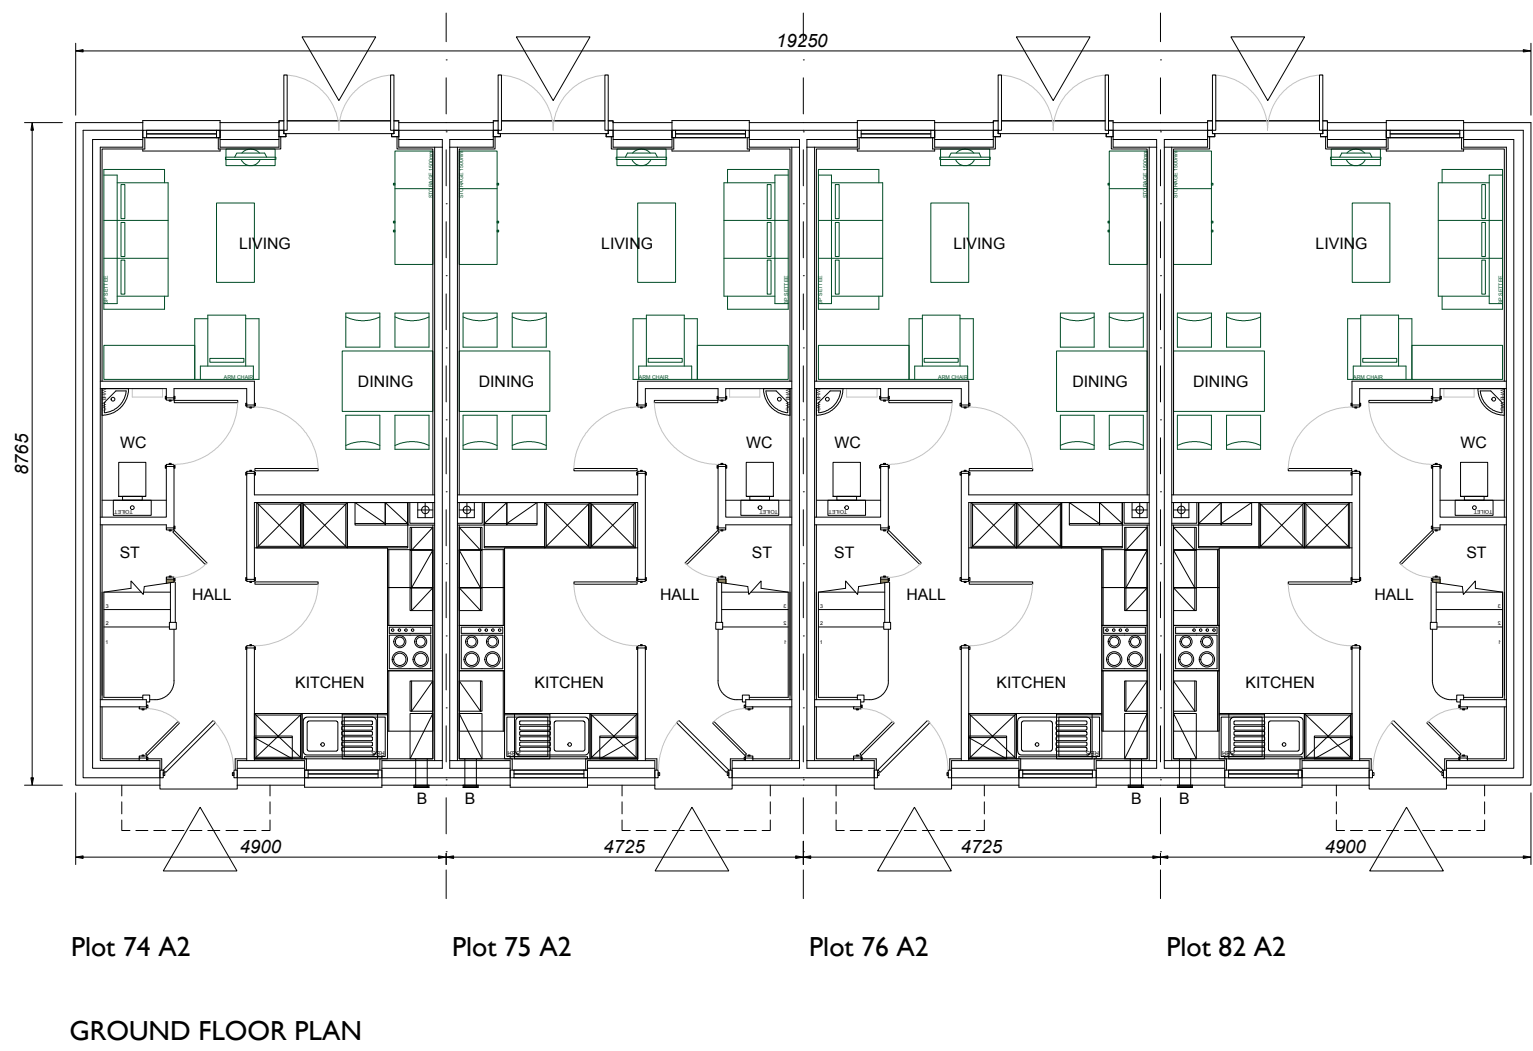


House Type A2
Plots 74, 75, 76 & 82.
Affordable. Shared Ownership.
A2 : 70.68sq.m. / 760sq.ft.
2 bed 3 person unit

urban pulse

design

The Studio , Unit 17, Vicarage Farm Business Park, Winchester Road,
Fair Oak, Hampshire, SO50 7HD
023 8069 7010
enquiries@urbanpulsedesign.co.uk www.urbanpulsedesign.co.uk

Land West of New Barn Lane
North Bersted, Bognor Regis
Alternative Application
Linden Homes South

Project type	Drawing classification	Work stage
DRAWING TITLE		
Plots 74, 75, 76 & 82		
House Type A2,		
Floor Plans & Elevations		
SCALE 1:100	SHEET SIZE A1	SHEET No. of 1
DRAWN	CHKD	DATE 13/02/2019
CAD FILE		

Detail Planning