


FRONT ELEVATION

Note : Wall areas left clear to elevations are in facing brickwork


SIDE ELEVATION

REAR ELEVATION


SIDE ELEVATION (Facing access road)

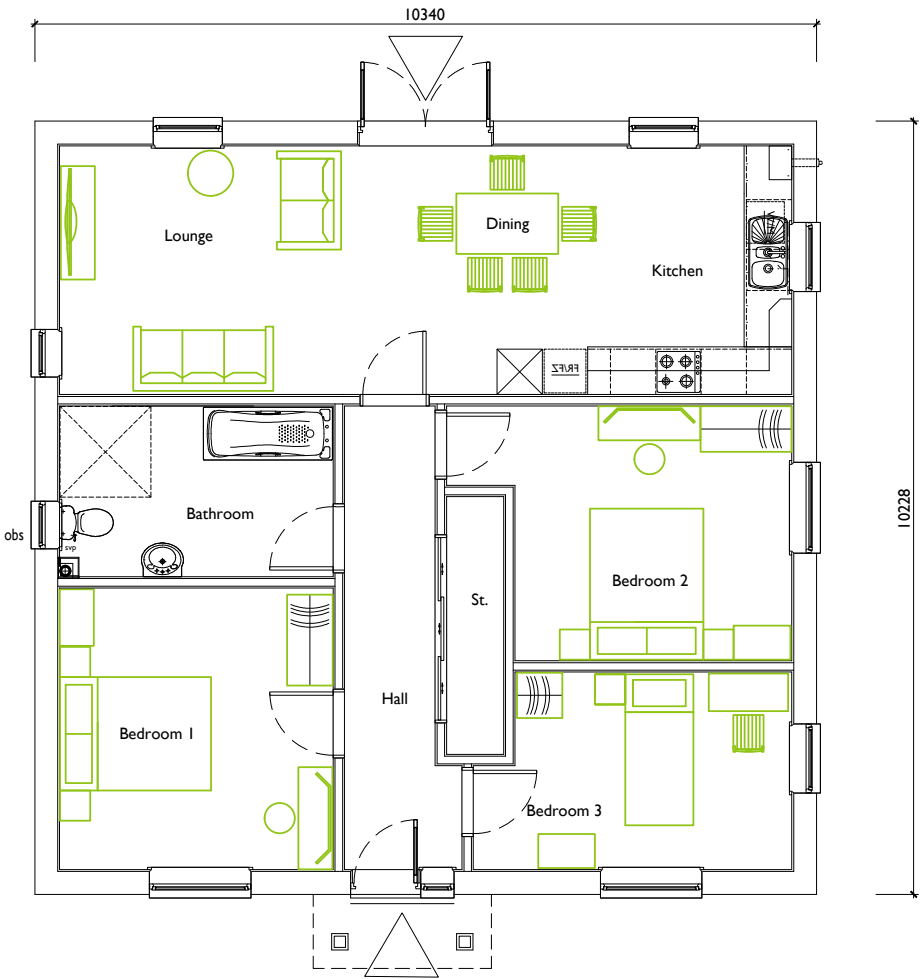

GROUND FLOOR PLAN

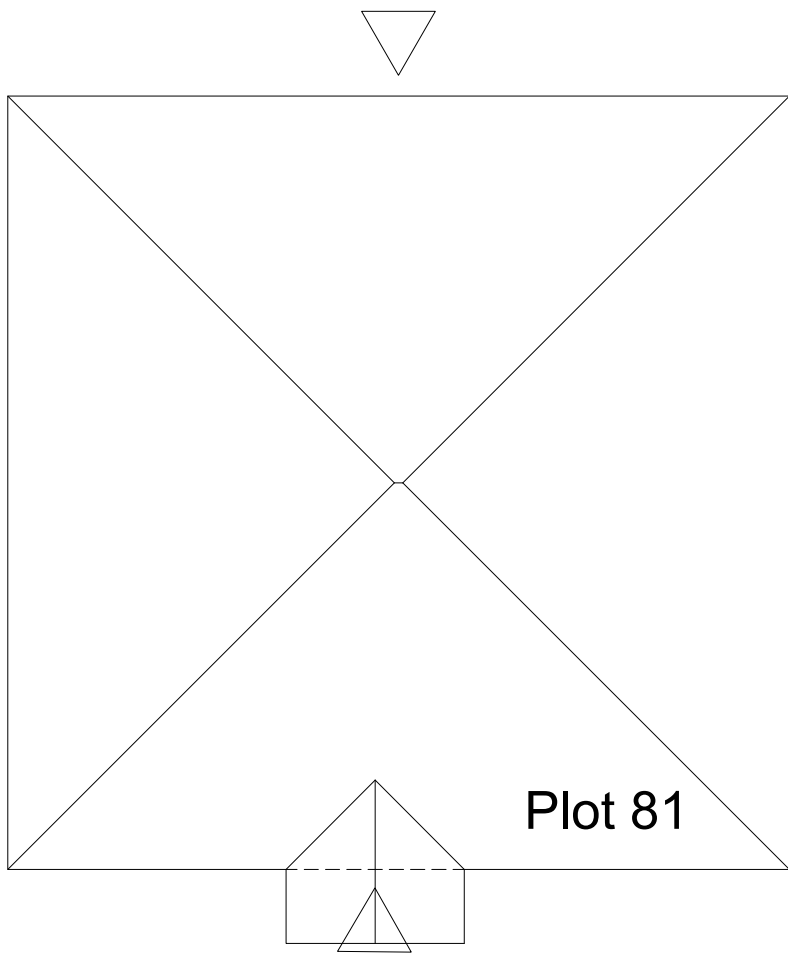

ROOF PLAN

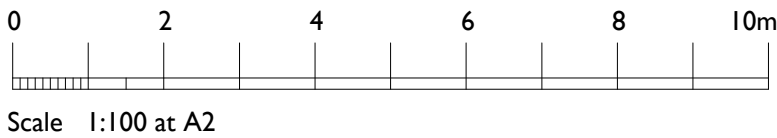

3 BED BUNGALOW - Type 3BB
92.73sq.m. / 997sq.ft.
3 bed 5 person unit (wheelchair accessible)

Plot 81.
Wheel Chair Affordable.
Shared Ownership.

urban.pulse

design

The Studio, Unit 17, Vicarage Farm, Winchester Road,
Fairoak, Hampshire, SO50 7HD
023 8069 7010
enquiries@urbanpulsedesign.co.uk www.urbanpulsedesign.co.uk

PROJECT
Land West of New Barn Lane
North Bersted, Bognor Regis
Alternative Application
Linden Homes South

Project type	Drawing classification	Work stage
--------------	------------------------	------------

DRAWING TITLE
Plot 81
House Type 3BB
Floor Plans & Elevations

SCALE 1:100	SHEET SIZE A2	SHEET No. 1 of 1	DRAWN	CHKD	DATE 13/02/2019	CAD FILE
----------------	------------------	---------------------	-------	------	--------------------	----------