





Plot 83 303
Plot 85 202L
Plot 86 303
FRONT ELEVATION
Note : Wall areas left clear to elevations are in facing brickwork

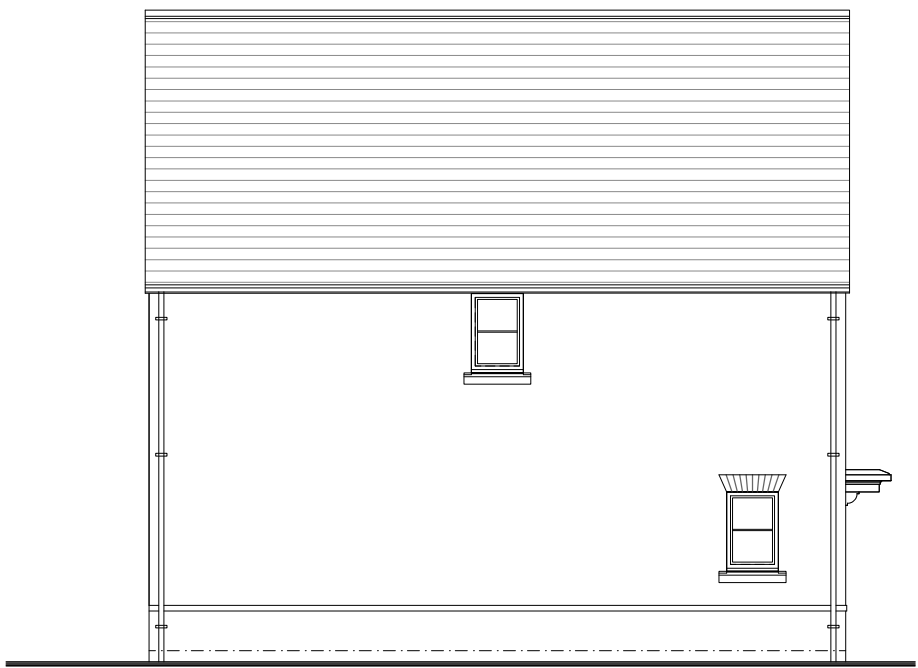


Plot 83 303
SIDE ELEVATION




Plot 86 303
Plot 85 202L
Plot 83 303
REAR ELEVATION

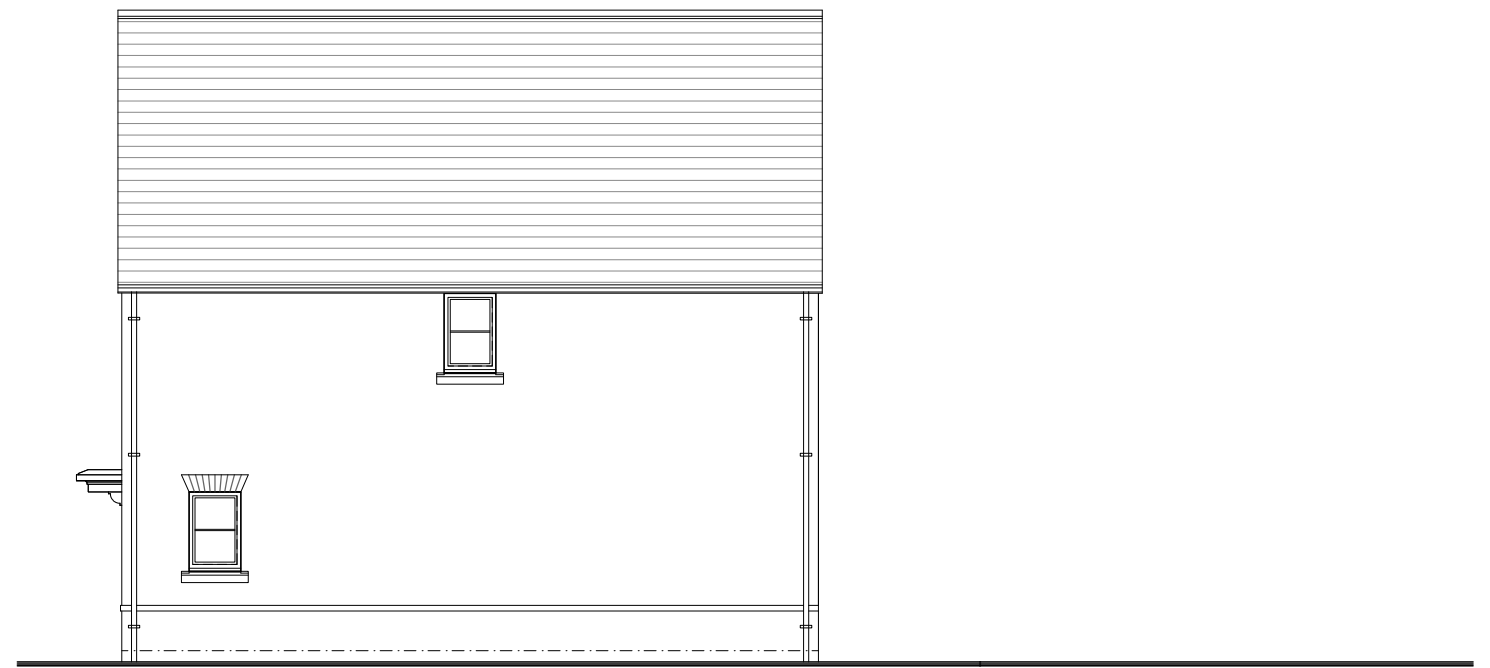


Plot 86 303
SIDE ELEVATION

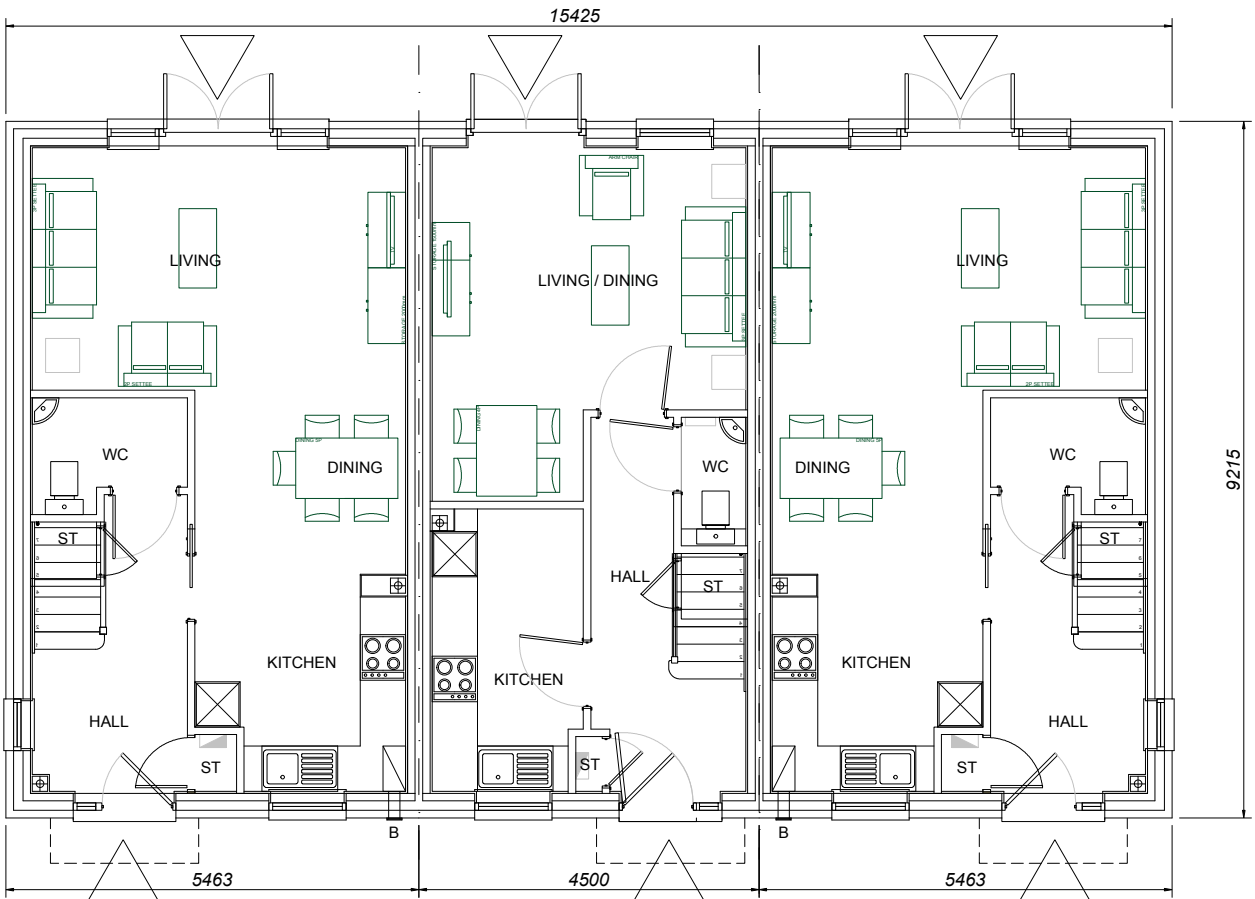


Plot 83 303
Plot 85 202L
Plot 86 303
GROUND FLOOR PLAN

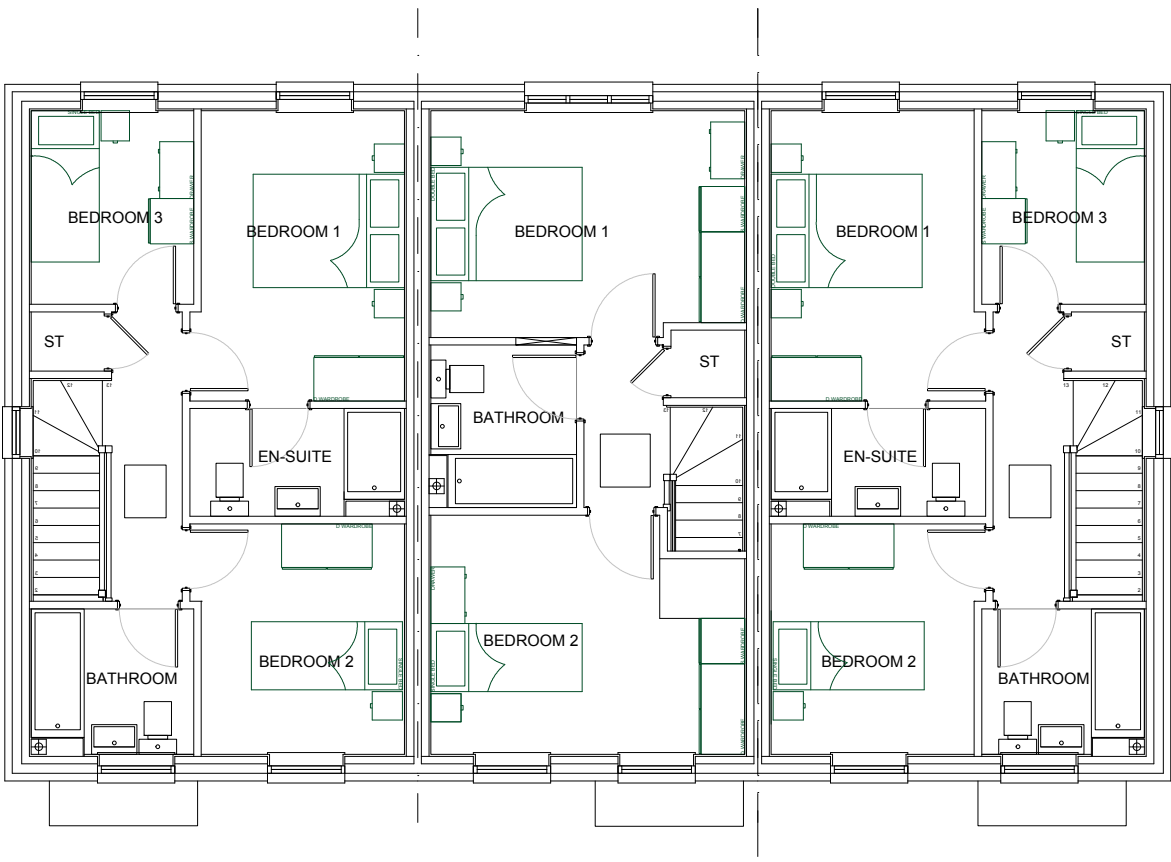

FIRST FLOOR PLAN

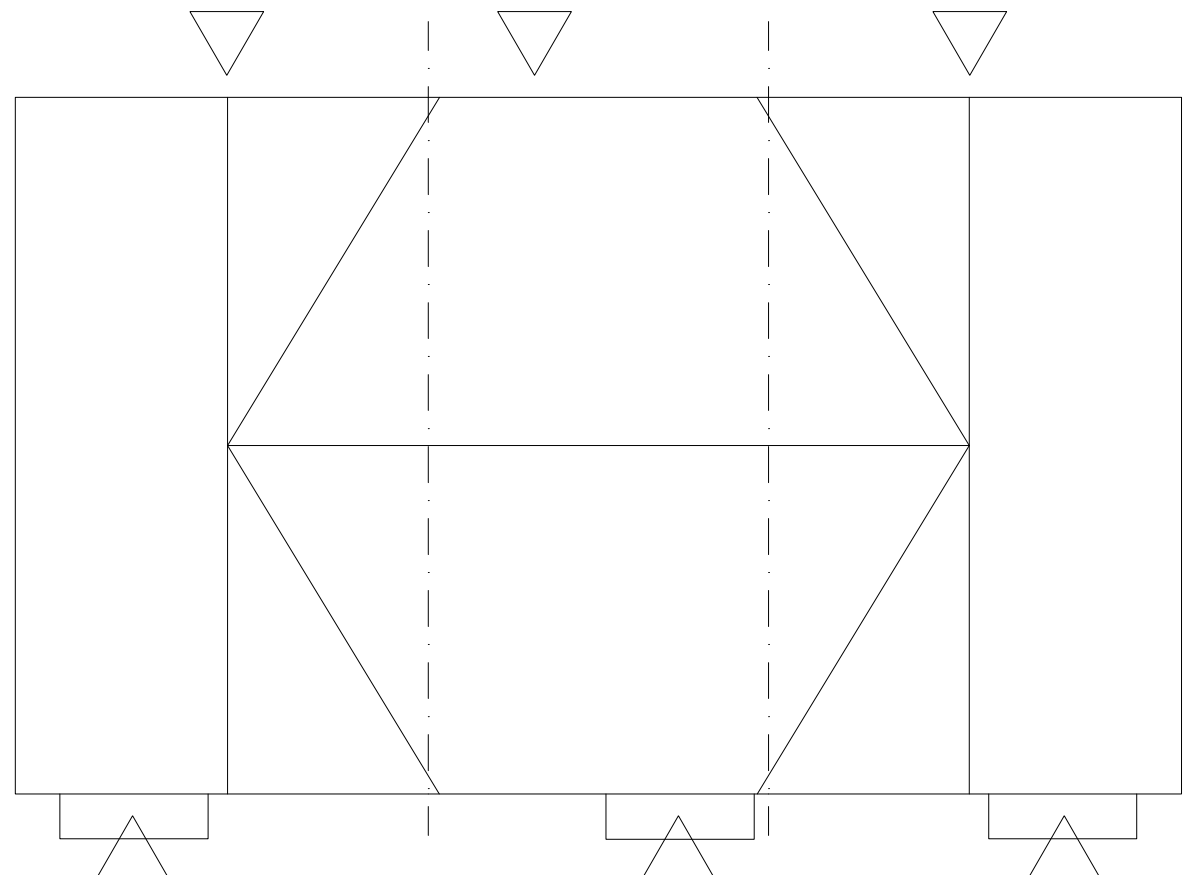

ROOF PLAN

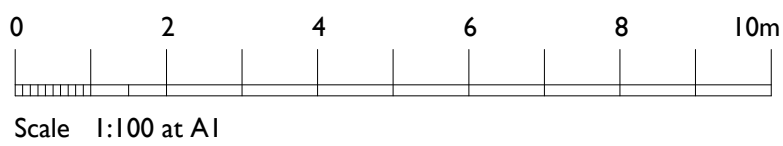

House Type 2 Type 202L
Plot 85.
Private.
202L : 70.68sq.m. / 760sq.ft.
2 bed 3 person unit

House Type 303
Plots 83 & 86.
Private.
303 : 84.16sq.m. / 905sq.ft.
3 bed 4 person unit

urban pulse design

The Studio , Unit 17, Vicarage Farm Business Park, Winchester Road,
Fairoak, Hampshire, SO50 7HD
023 8069 7010
enquiries@urbanpulsedesign.co.uk www.urbanpulsedesign.co.uk

Land West of New Barn Lane
North Bersted, Bognor Regis
Alternative Application
Linden Homes South

DRAWING TITLE
Plots 83, 85 & 86
House Types 303 & 202L
Floor Plans & Elevations

SCALE	SHEET SIZE	SHEET No.	DRAWN	CHKD	DATE	CAD FILE
1:100	A1	of			13/02/2019	