





Plot 90 310
FRONT ELEVATION

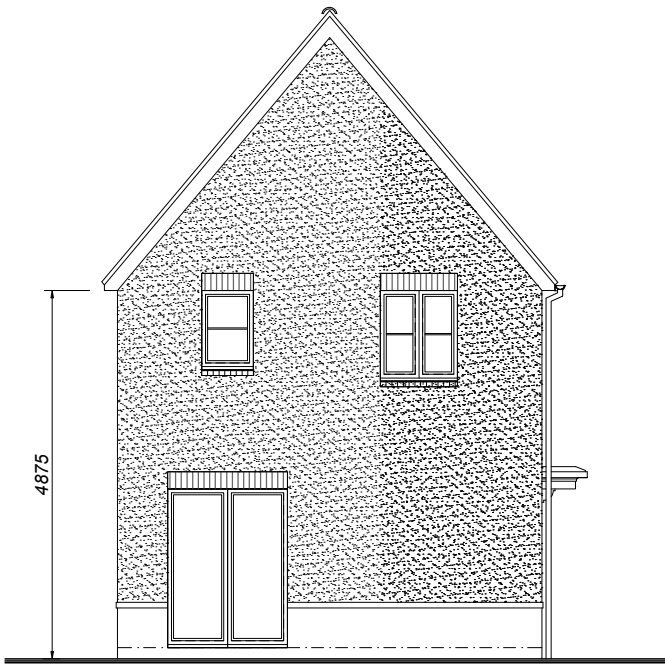


REAR ELEVATION

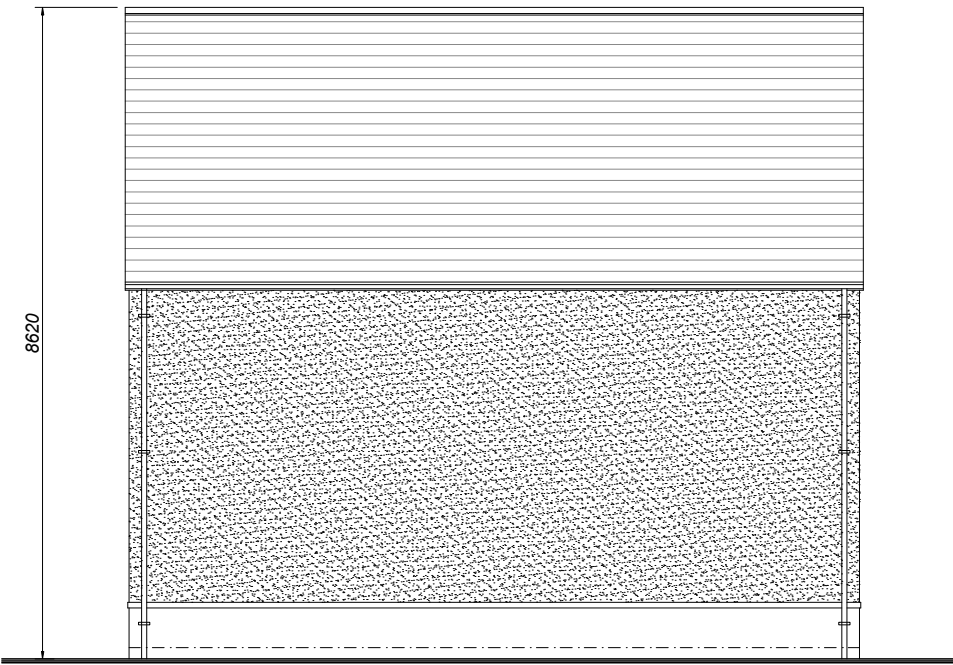


SIDE ELEVATION




FRONT / SIDE ELEVATION

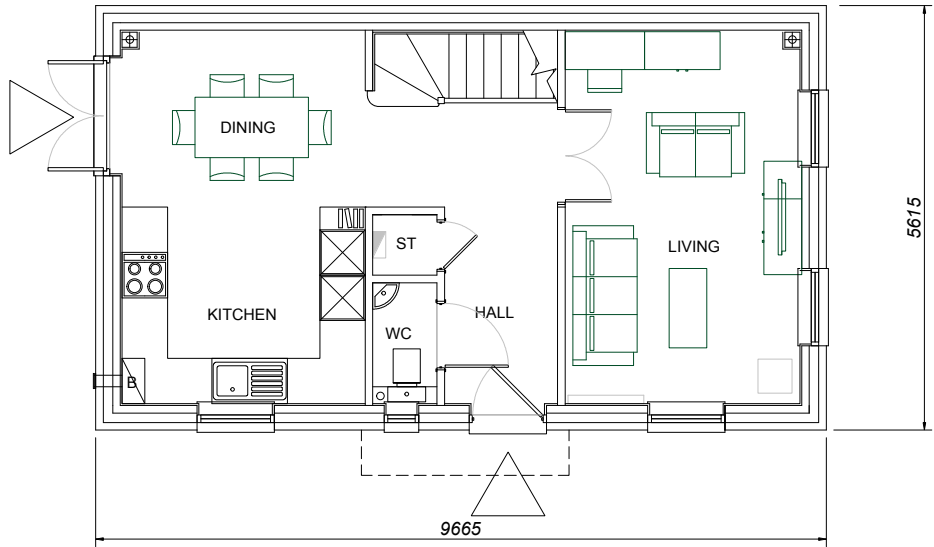

Plot 90 310
GROUND FLOOR PLAN

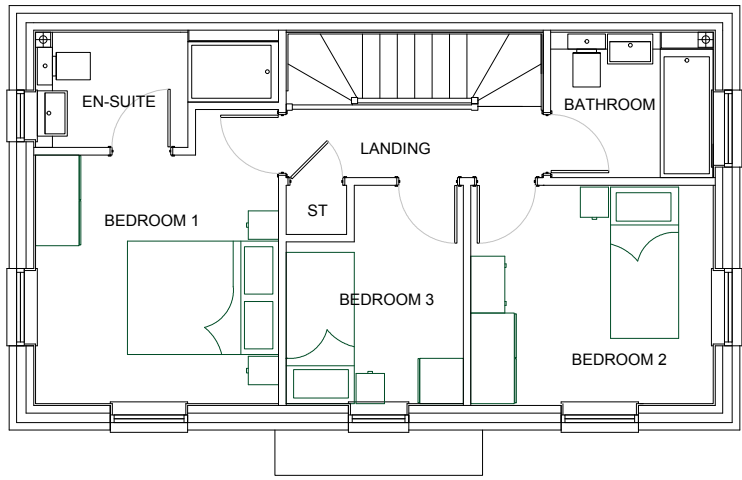

FIRST FLOOR PLAN

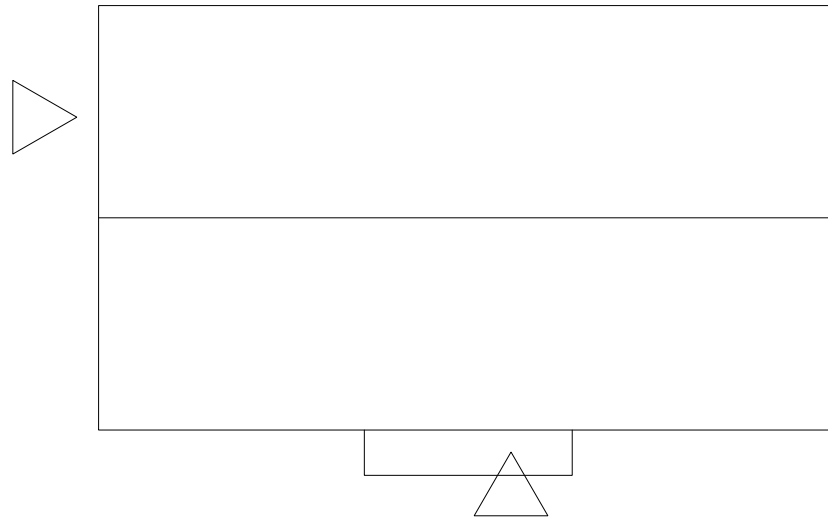

ROOF PLAN



Scale 1:100 at A2

House Type 310
Plot 90.
Private.
310 : 88.25sq.m. / 949sq.ft.
3 bed 4 person unit

urban.pulse

design

The Studio, Unit 17, Vicarage Farm, Winchester Road,
Fairoak, Hampshire, SO50 7HD
023 8069 7010
enquiries@urbanpulsedesign.co.uk www.urbanpulsedesign.co.uk

PROJECT
Land West of New Barn Lane
North Bersted, Bognor Regis
Alternative Application
Linden Homes South

Project type	Drawing classification	Work stage
DRAWING TITLE Plot 90 House Type 310 Floor Plans & Elevations		
SCALE 1:100	SHEET SIZE A2	SHEET No. 1 of 1
DRAWN	CHKD	DATE 13/02/2019
CAD FILE		