




Plot 93 303 Plot 94 310
FRONT / SIDE ELEVATION
Note : Wall areas left clear to elevations are in facing brickwork

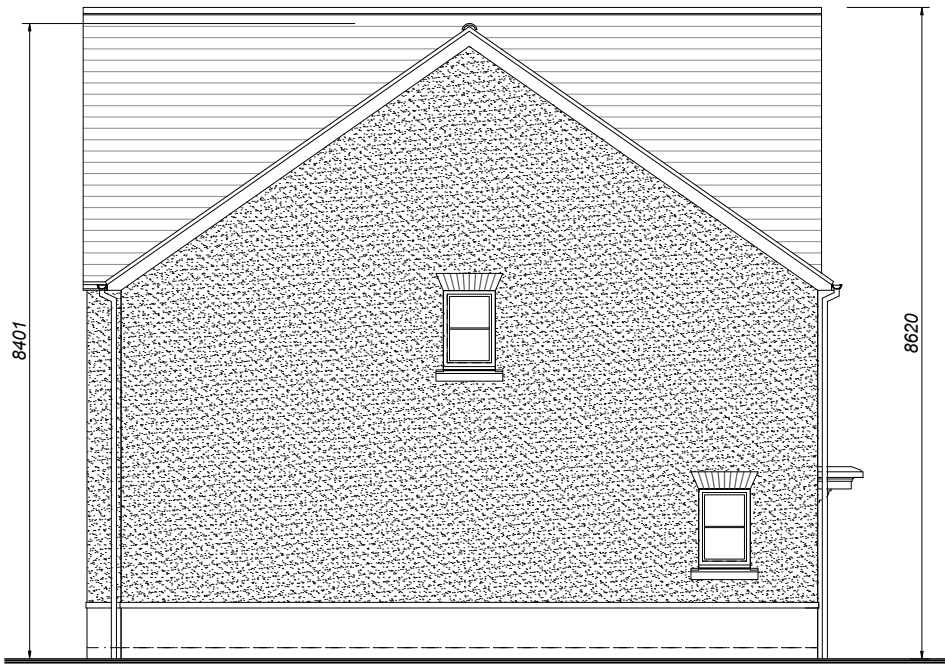


Plot 93 303
SIDE ELEVATION



Plot 94 310
REAR ELEVATION




Plot 94 310
FRONT ELEVATION

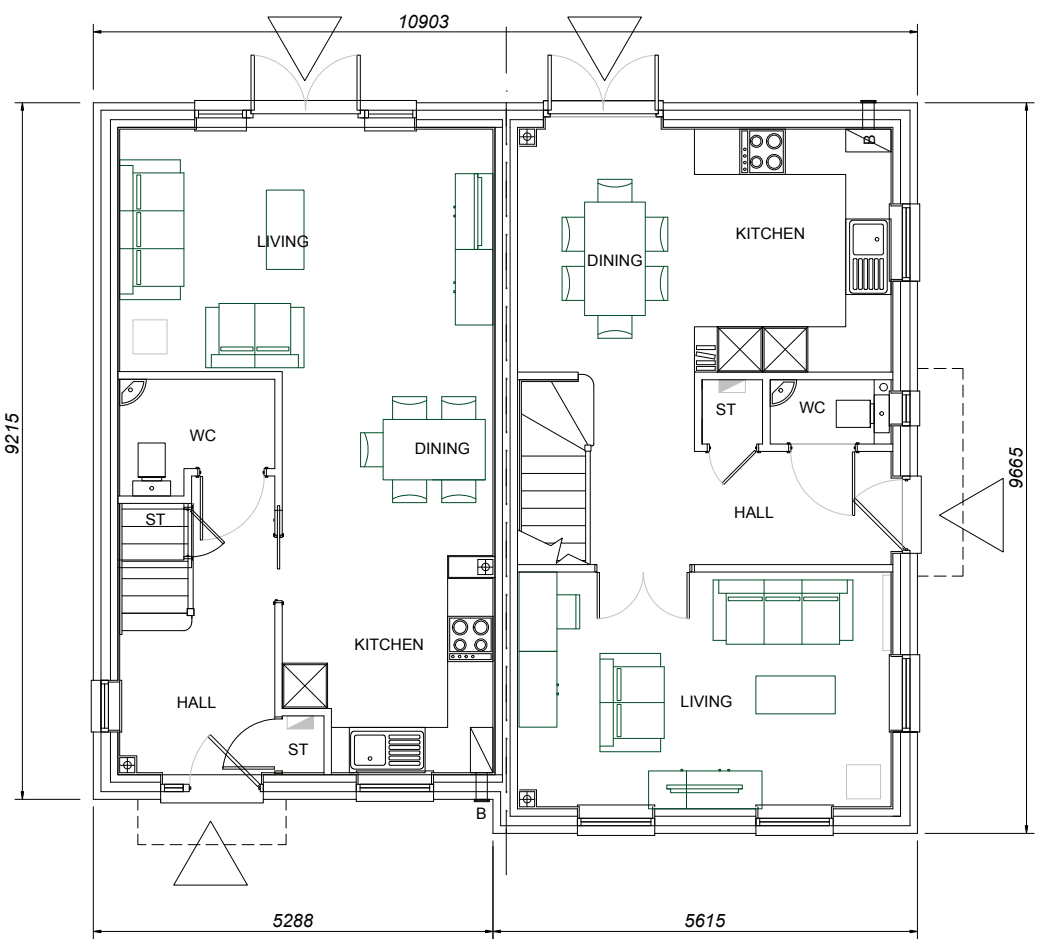


Plot 93 303 Plot 94 310

GROUND FLOOR PLAN

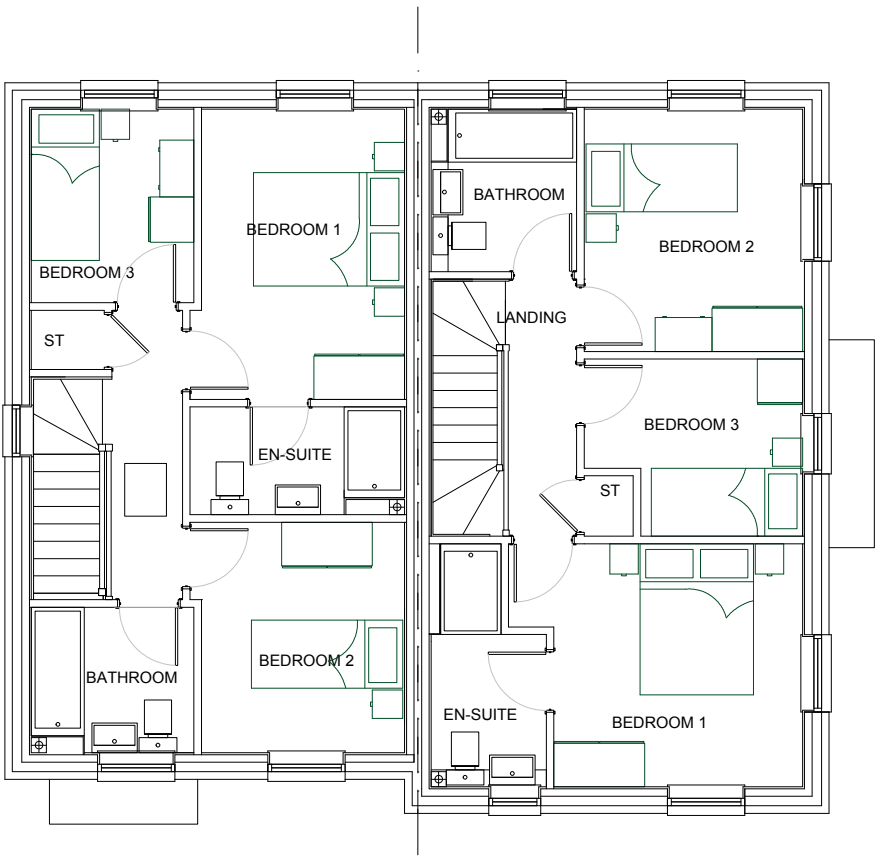

FIRST FLOOR PLAN

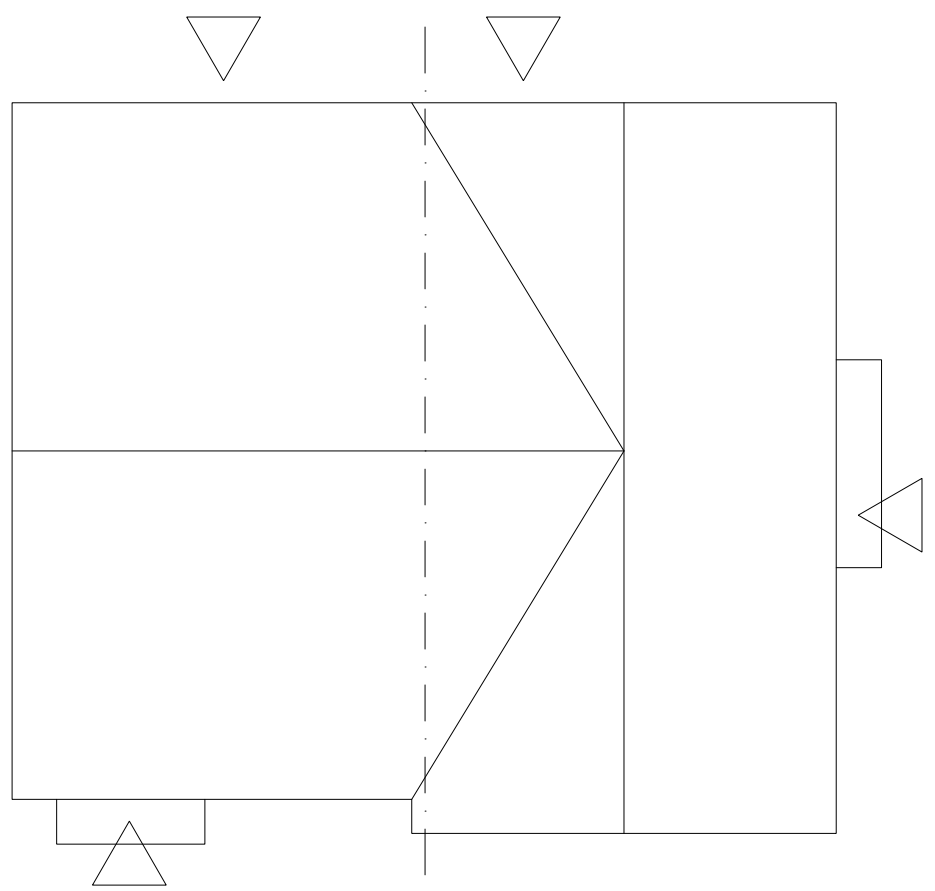

ROOF PLAN

House Type 303
Plot 93.
Private.
303 : 84.16sq.m. / 905sq.ft.
3 bed 4 person unit

House Type 310
Plot 94.
Private.
310 : 88.25sq.m. / 949sq.ft.
3 bed 4 person unit



Scale 1:100 at A2

urban pulse design
The Studio, Unit 17, Vicarage Farm, Winchester Road,
Fairoak, Hampshire. SO50 7HD
023 8069 7010
enquiries@urbanpulsedesign.co.uk www.urbanpulsedesign.co.uk
PROJECT
Land West of New Barn Lane
North Bersted, Bognor Regis
Alternative Application
Linden Homes South

DRAWING TITLE
Plots 93 & 94
House Types 303 & 310
Floor Plans & Elevations

SCALE	SHEET SIZE	SHEET No.	DRAWN	CHKD	DATE	CAD FILE
1:100	A2	1 of 1			13/02/2019	

19-1013-053-1st