





Plot 98 202L Plot 97 202L Plot 96 202L Plot 95 202L
FRONT ELEVATION
Note : Wall areas left clear to elevations are in facing brickwork

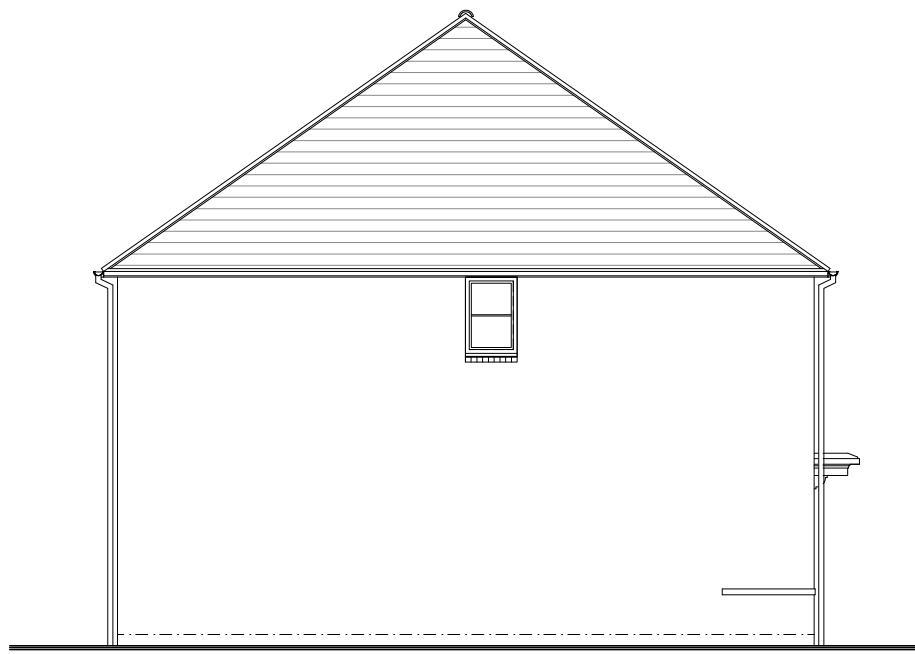


Plot 98 202L
SIDE ELEVATION




Plot 95 202L Plot 96 202L Plot 97 202L Plot 98 202L
REAR ELEVATION

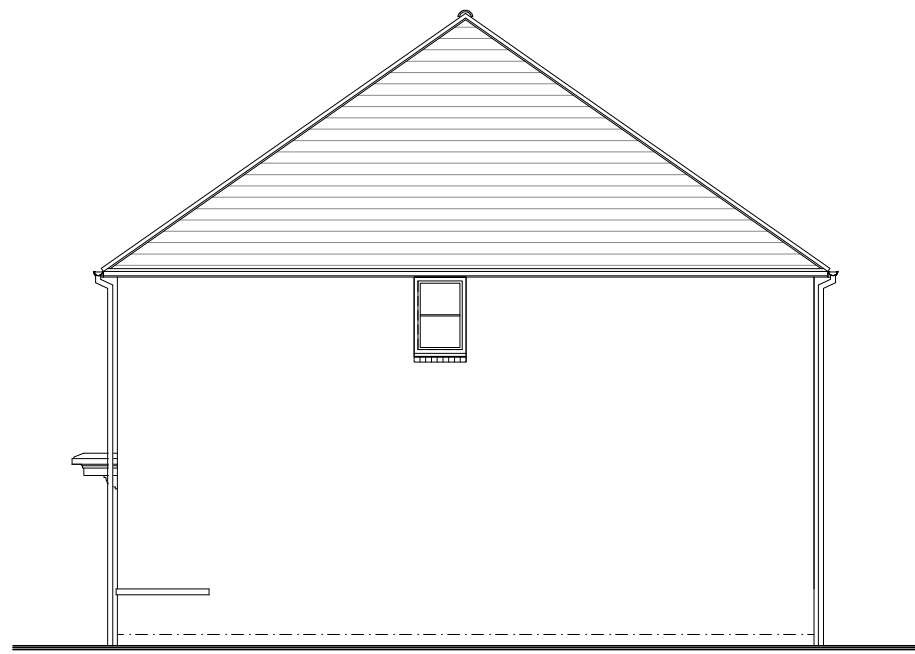


Plot 95 202L
SIDE ELEVATION

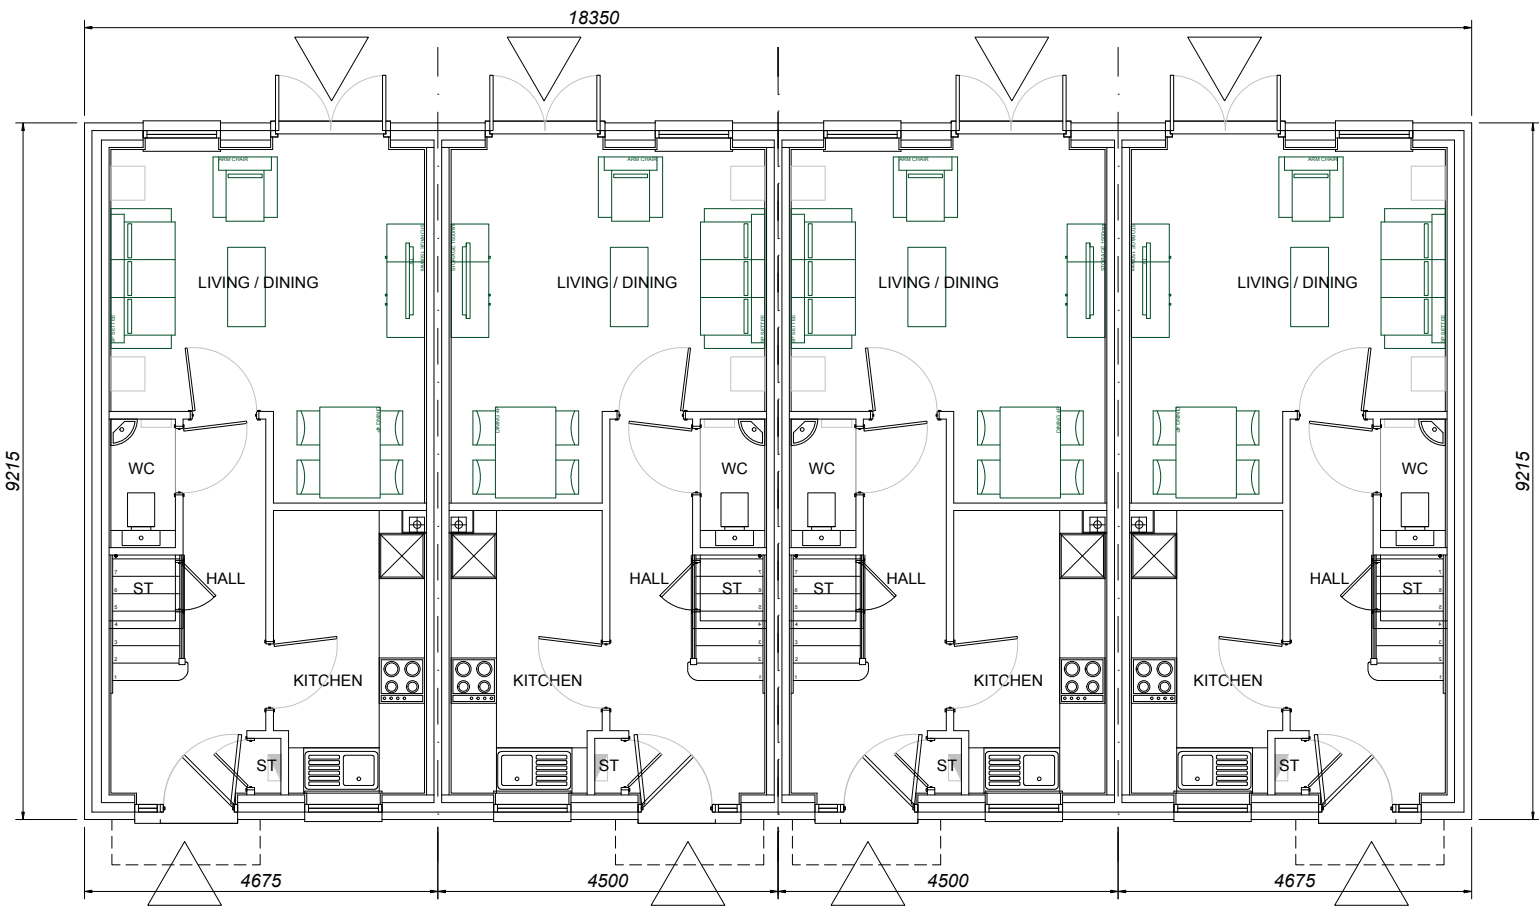

Plot 98 202L Plot 97 202L Plot 96 202L Plot 95 202L
GROUND FLOOR PLAN

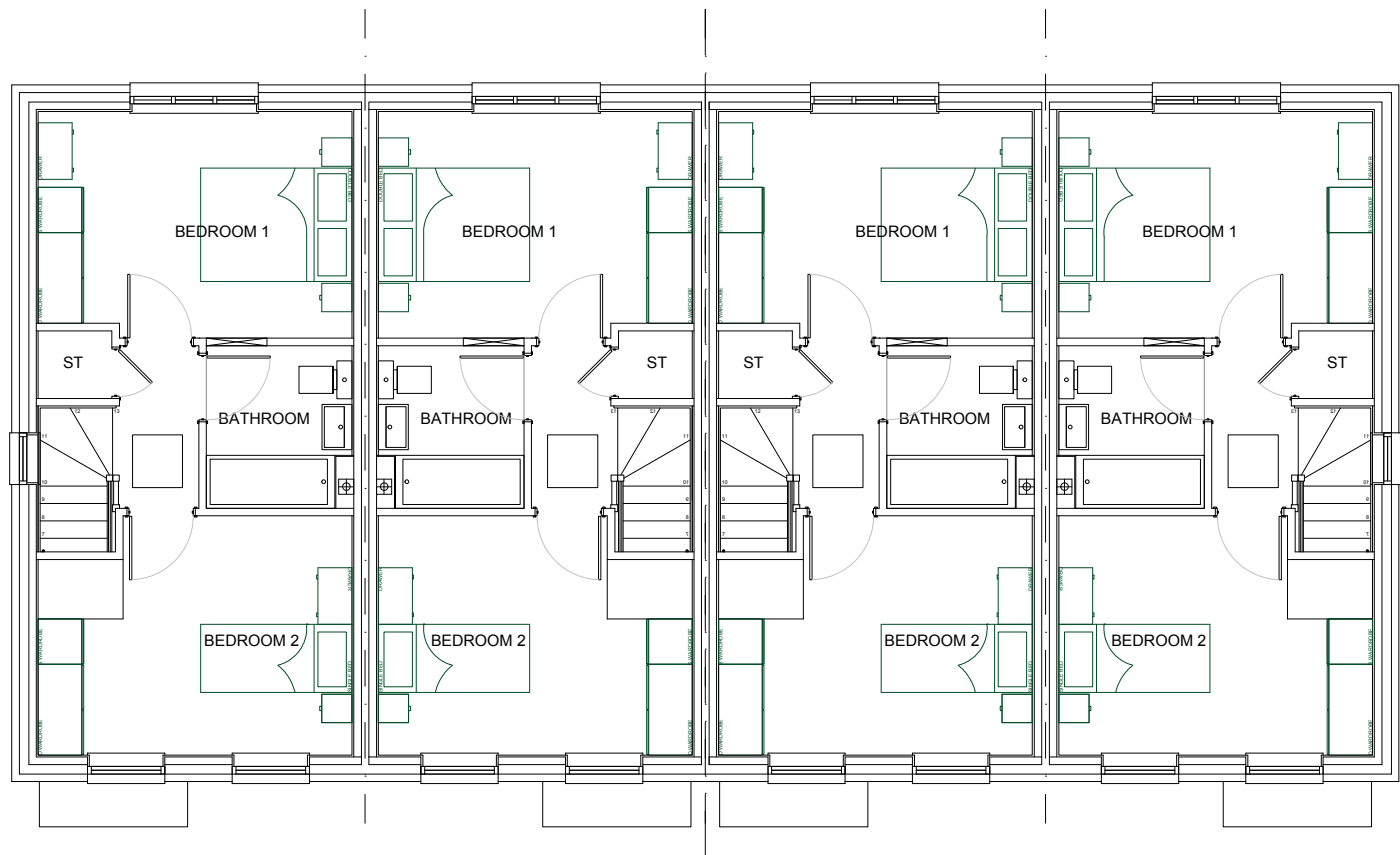

FIRST FLOOR PLAN

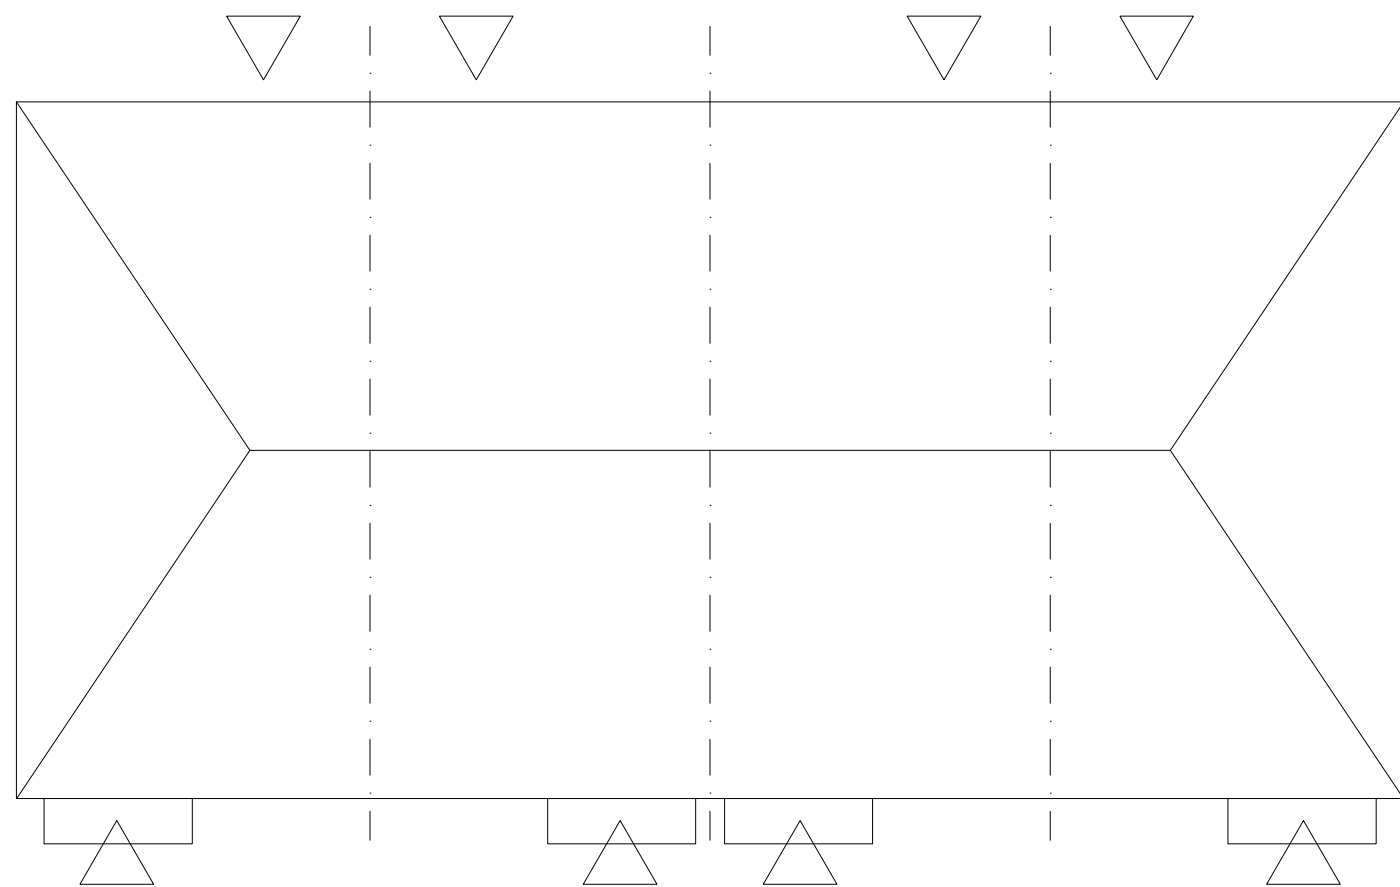


ROOF PLAN

House Type 2 Type 202L
Plots 95, 96, 97 & 98.

Private.

202L : 70.68sq.m. / 760sq.ft.
2 bed 3 person unit

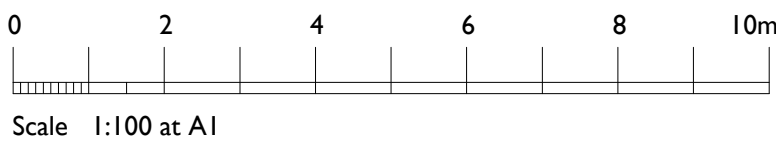

urban pulse design

The Studio , Unit 17, Vicarage Farm Business Park, Winchester Road,
Fairoak, Hampshire, SO50 7HD
023 8069 7010
enquiries@urbanpulsedesign.co.uk www.urbanpulsedesign.co.uk

Land West of New Barn Lane
North Bersted, Bognor Regis
Alternative Application
Linden Homes South

DRAWING TITLE
Plots 95-98
House Type 202L
Floor Plans & Elevations

SCALE	SHEET SIZE	SHEET No.	DRAWN	CHKD	DATE	CAD FILE
1:100	A1	of			13/02/2019	

19-1013-054-1st