





Plot 21 402  
FRONT ELEVATION  
Note : Wall areas left clear to elevations are in facing brickwork

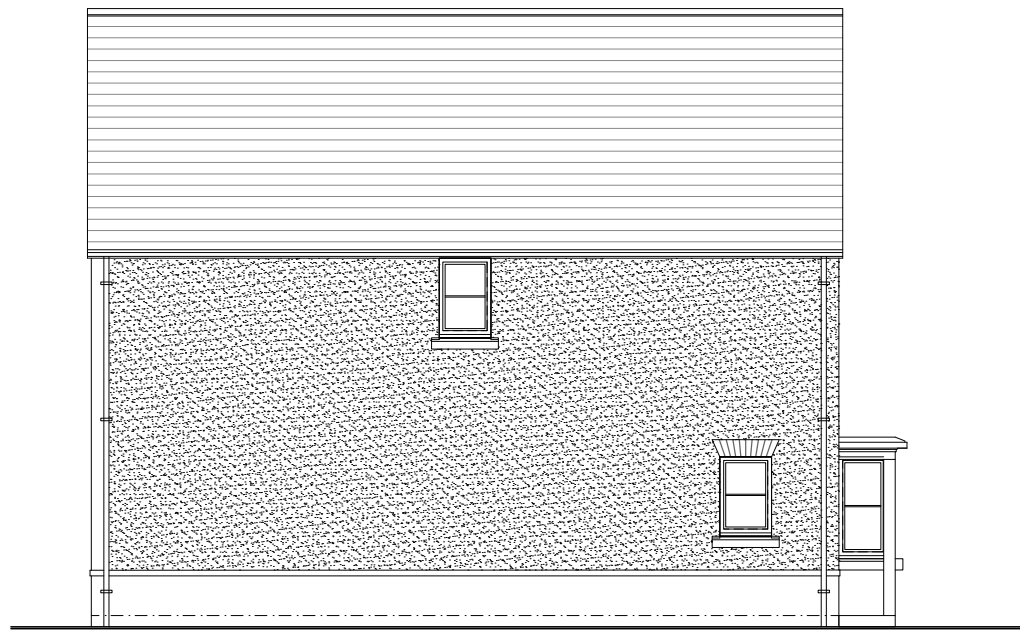


SIDE ELEVATION




REAR ELEVATION

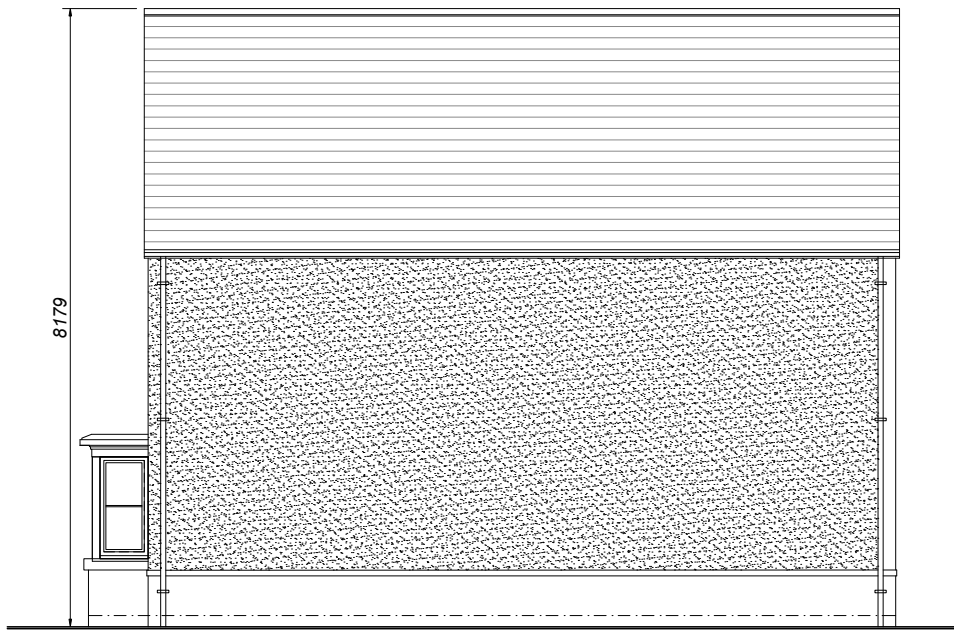


SIDE ELEVATION

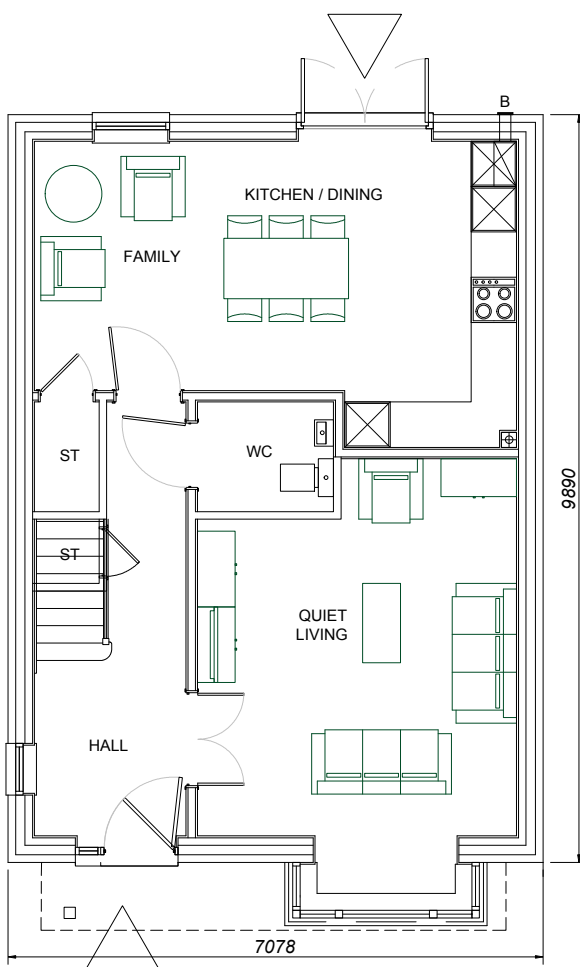


Plot 21 402  
GROUND FLOOR PLAN

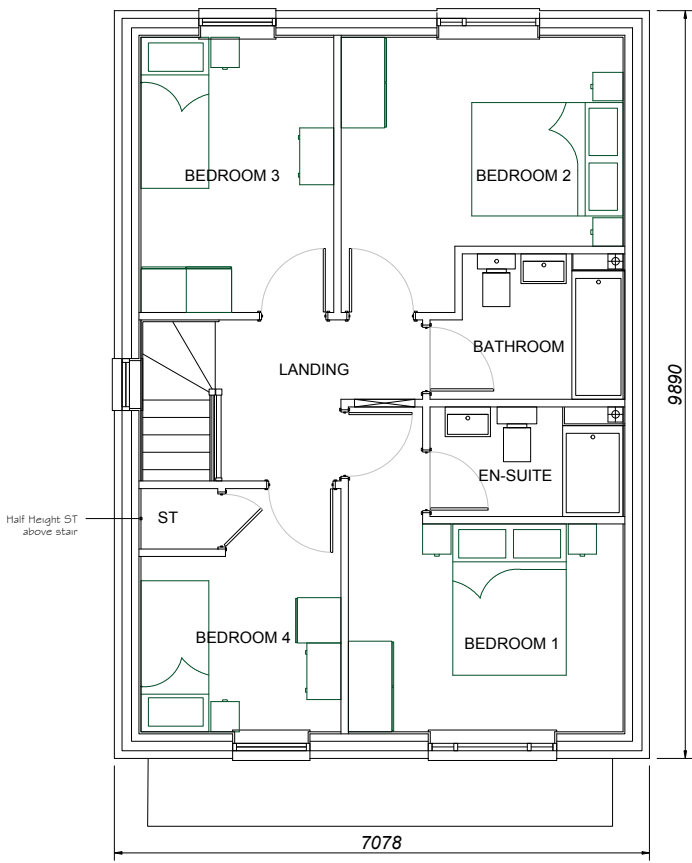

FIRST FLOOR PLAN

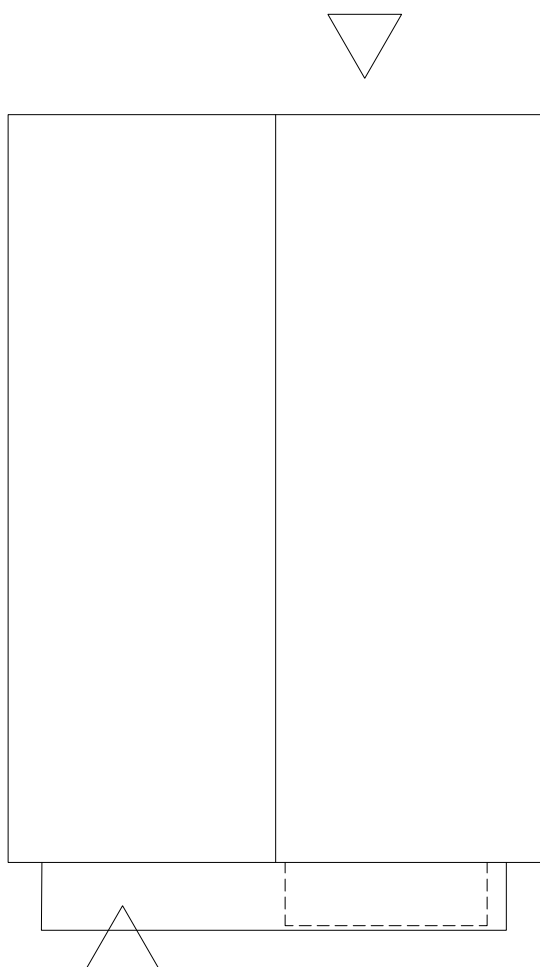

ROOF PLAN

 

Scale 1:100 at A2

House Type 402  
Plot 21.  
Private.  
402 : 118.76sq.m. / 1277sq.ft.  
4 bed 6 person unit



The Studio, Unit 17, Vicarage Farm, Winchester Road,  
Fairoak, Hampshire, SO50 7HD  
023 8069 7010  
enquiries@urbanpulsedesign.co.uk www.urbanpulsedesign.co.uk  
PROJECT  
Land West of New Barn Lane  
North Bersted, Bognor Regis  
Alternative Application  
Linden Homes South

| Project type | Drawing classification | Work stage |
|--------------|------------------------|------------|
|--------------|------------------------|------------|

DRAWING TITLE  
Plot 21  
House Type 402  
Floor Plans & Elevations

| SCALE | SHEET SIZE | SHEET No. | DRAWN | CHKD | DATE       | CAD FILE |
|-------|------------|-----------|-------|------|------------|----------|
| 1:100 | A2         | 1 of 1    |       |      | 13/02/2019 |          |