





1 Site Plan (Existing)
Scale: 1:200

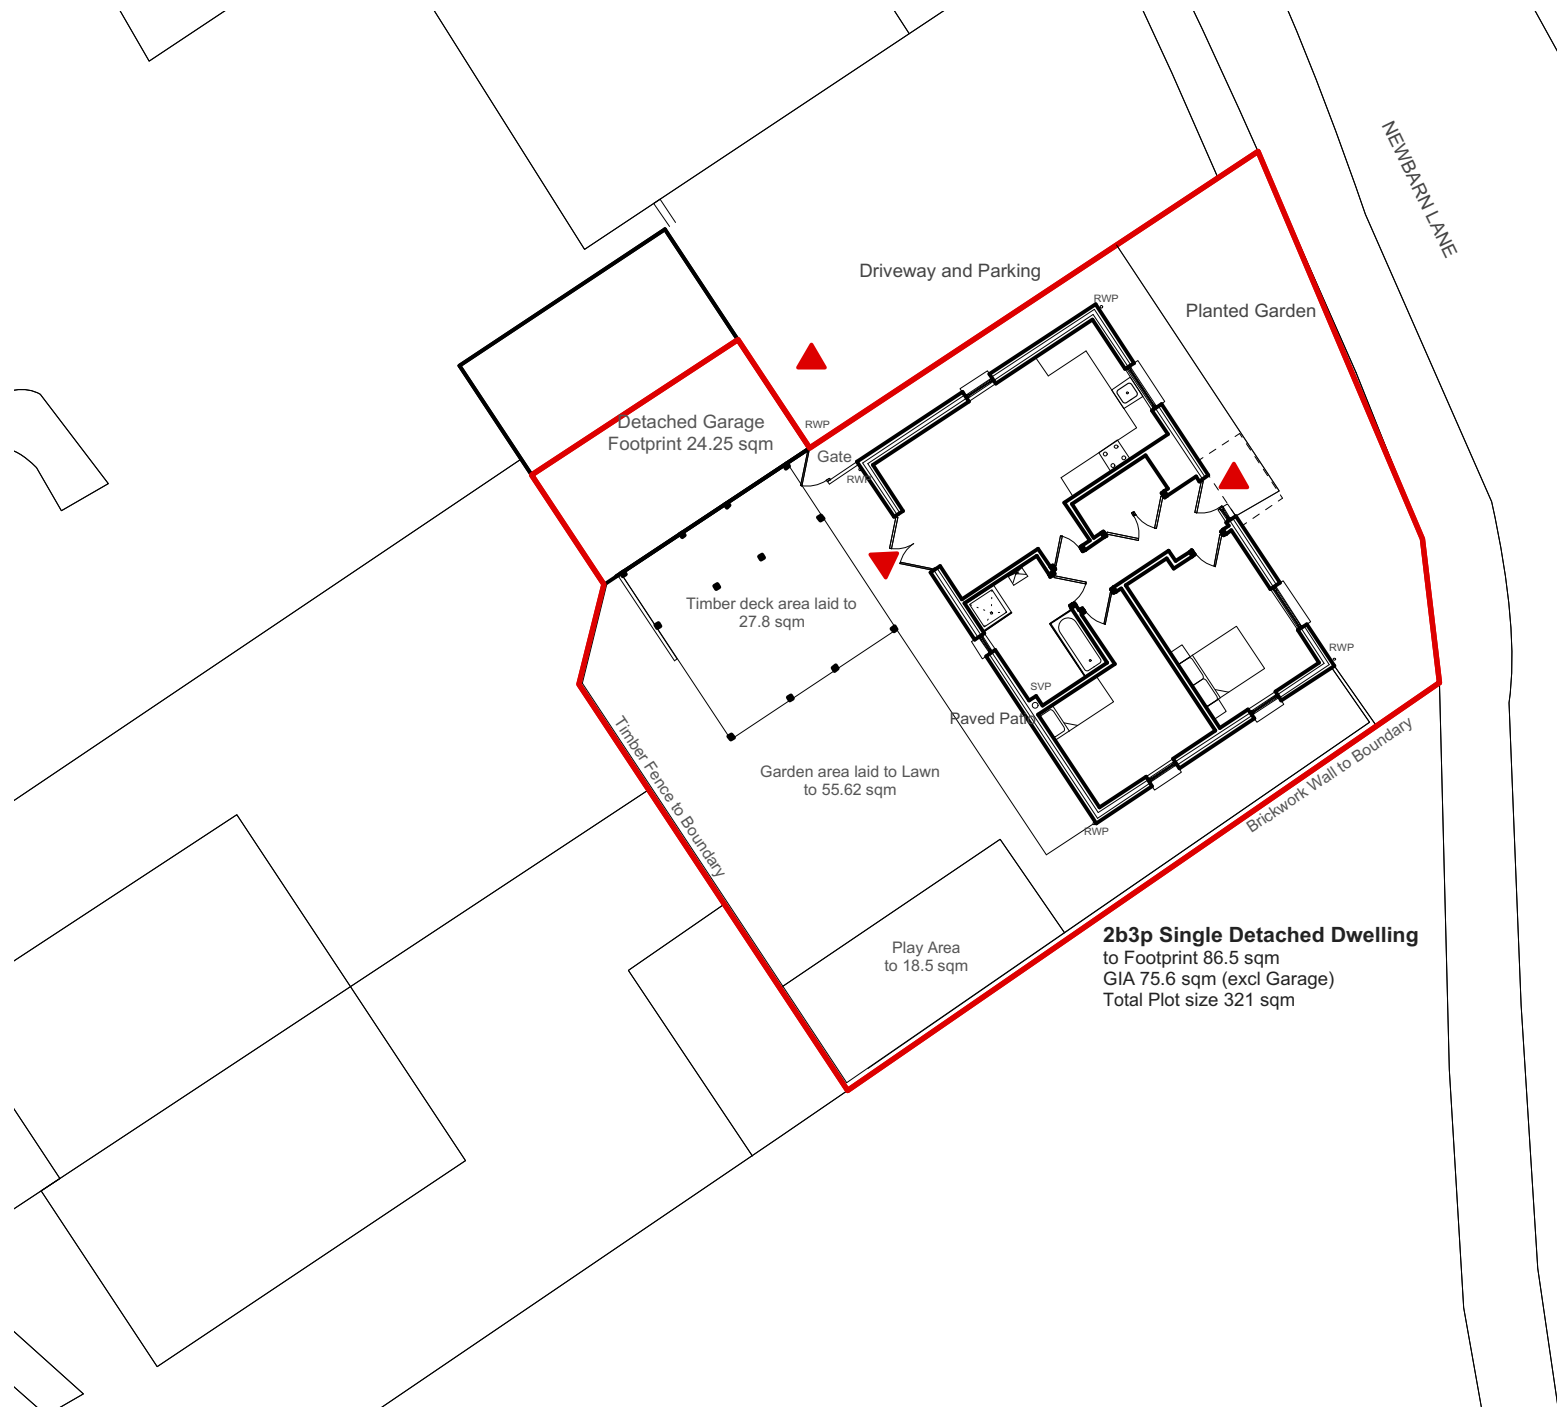

0 2.5 5.0 M

 

nh architects

tel: 02394 313071 e: nick@nharchitects.co.uk

web: www.nharchitects.co.uk

office: nh architects Ltd, Cell Block Studios, Main Rd., Portsmouth PO1 3LJ

Job Title: NHA - DB-PW-001
Address: 18 Potters Way, North Bersted, Bognor Regis.
W.Sx. PO21 5FY

1. ALL DIMENSIONS IN MM.
 2. ALL SPECIFIED ITEMS IN LINE WITH MANUFACTURERS RECOMMENDATIONS
 3. ALL GIVEN LABELS & DIMENSIONS TO BE CHECKED & CONFIRMED ON SITE
 4. THE CONTRACTOR, SUB CONTRACTOR OR SPECIALIST CONTRACTOR SHOULD
 5. INFORM THE ARCHITECT OF ANY DISCREPANCIES
- ALL RIGHTS RESERVED

Scale: 1:200 @ A3
Drg.No. NHA-002-S Rev A
Site Plan (Existing)

Drawn by: NJH
Issued to: Client
Status: Prelims
Date: 13.01.2026