


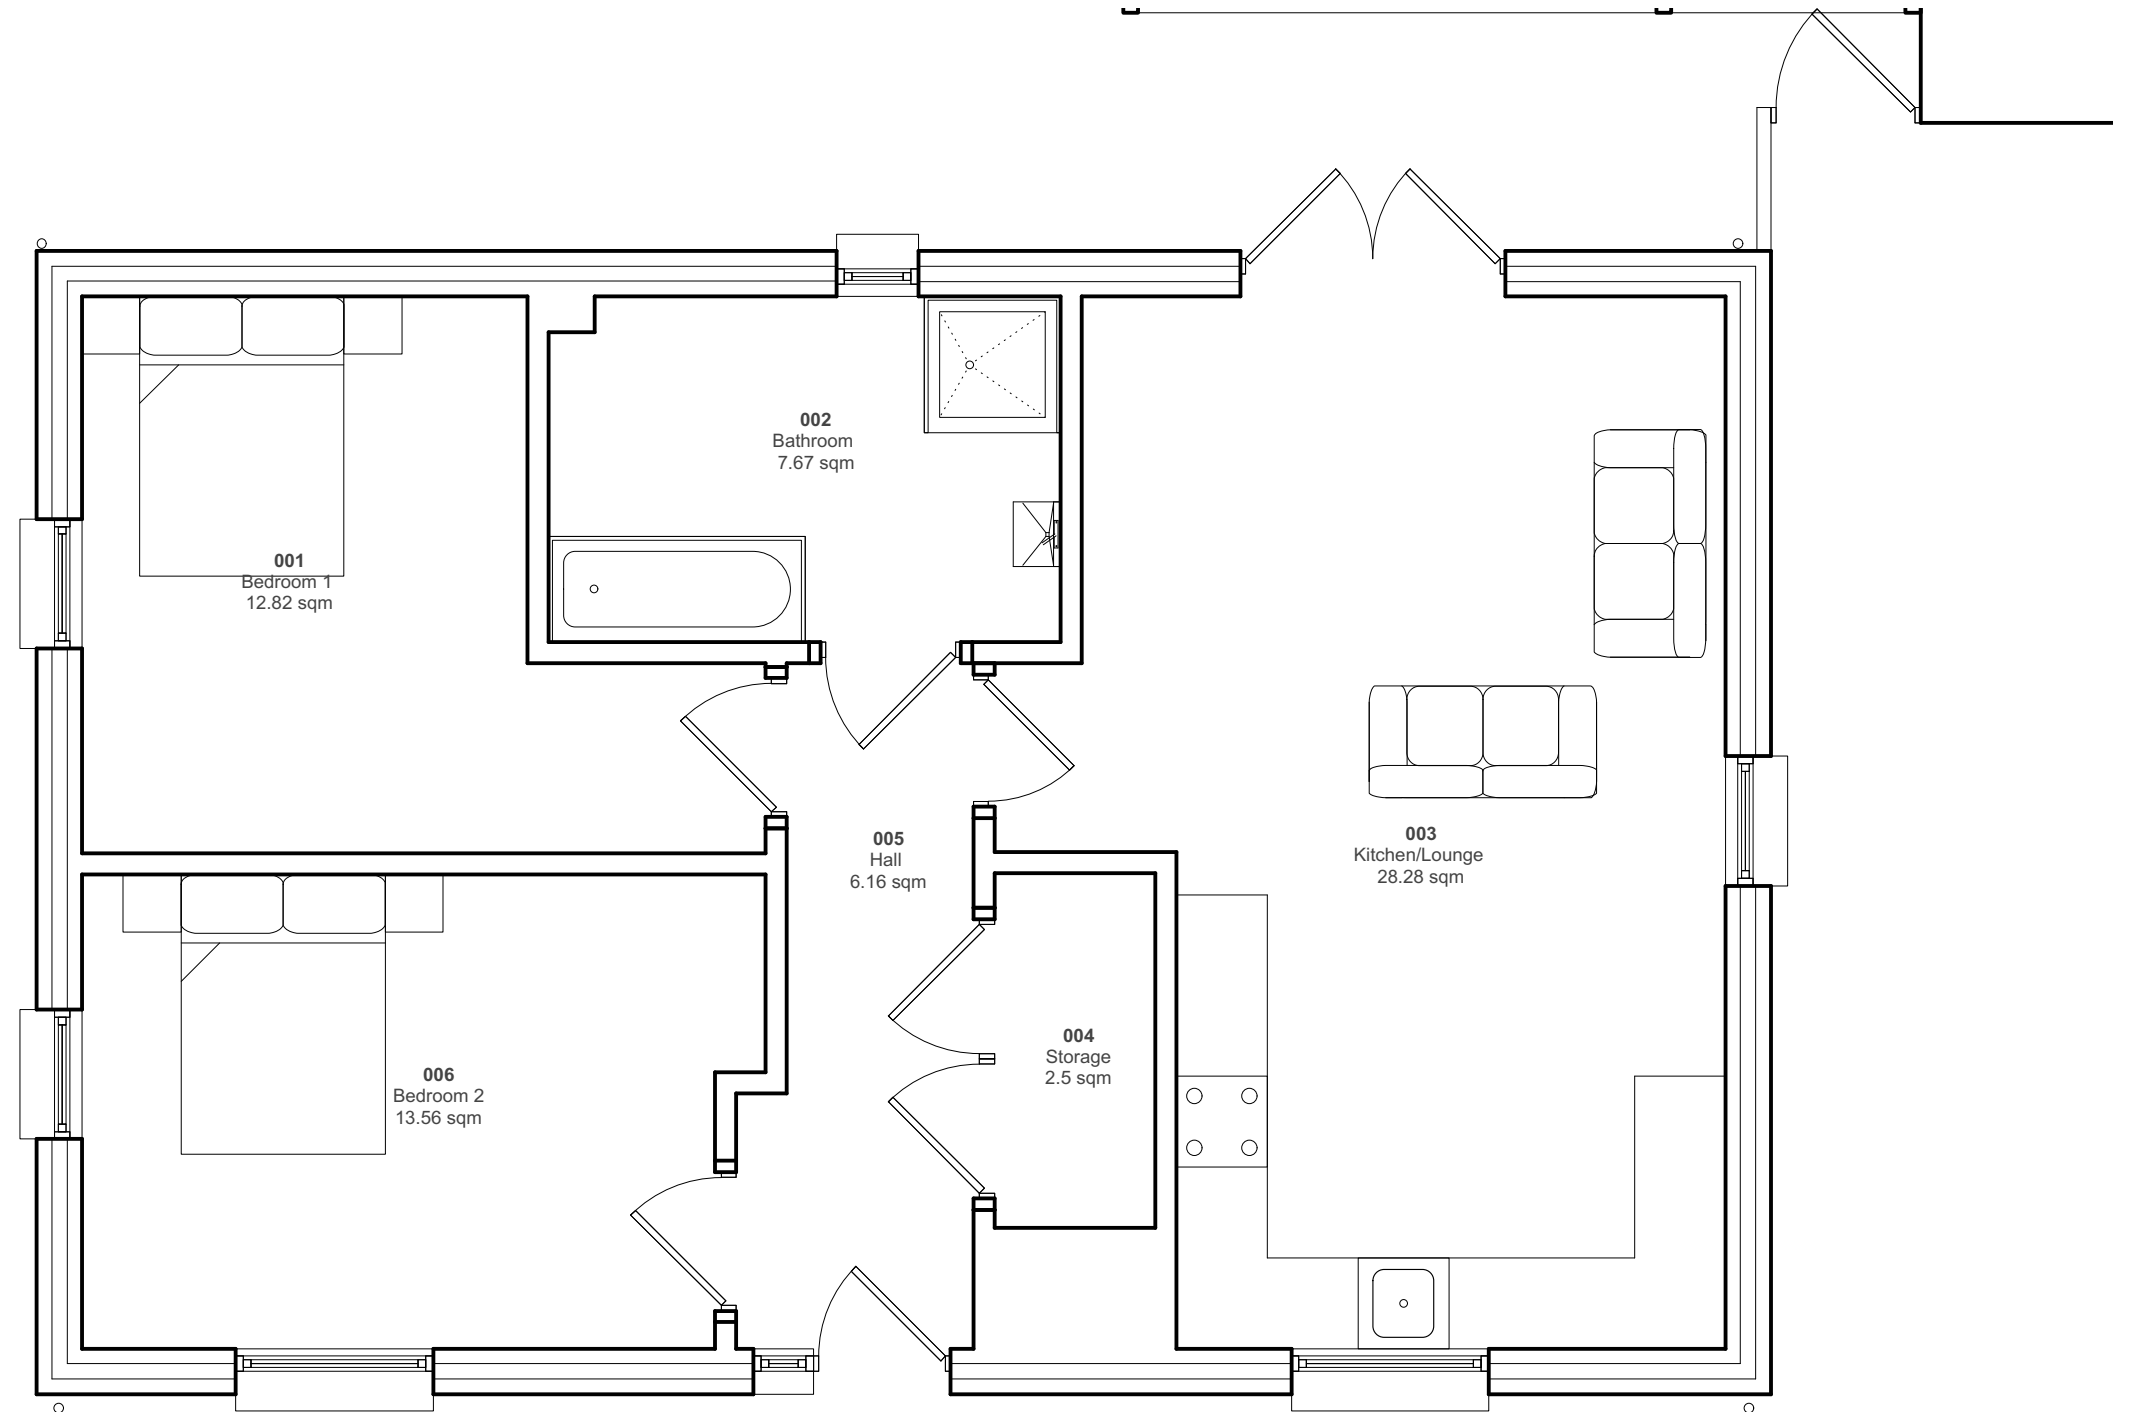

1 Ground Floor Plan (Existing)
Scale: 1:50

0 1.5 2.5 M

Job Title: NHA - DB-PW-001
Address: 18 Potters Way, North Bersted, Bognor Regis.
W.Sx. PO21 5FY

1. ALL DIMENSIONS IN MM.
 2. ALL SPECIFIED ITEMS IN LINE WITH MANUFACTURERS RECOMMENDATIONS
 3. ALL GIVEN LABELS & DIMENSIONS TO BE CHECKED & CONFIRMED ON SITE
 4. THE CONTRACTOR, SUB CONTRACTOR OR SPECIALIST CONTRACTOR SHOULD
 5. INFORM THE ARCHITECT OF ANY DISCREPANCIES
- ALL RIGHTS RESERVED

Scale: 1:50 @ A3
Drg.No. NHA-003-S *
Floor Plans (Existing)

Drawn by: NJH
Issued to: Client
Status: Prelims
Date: 16.12.2025