

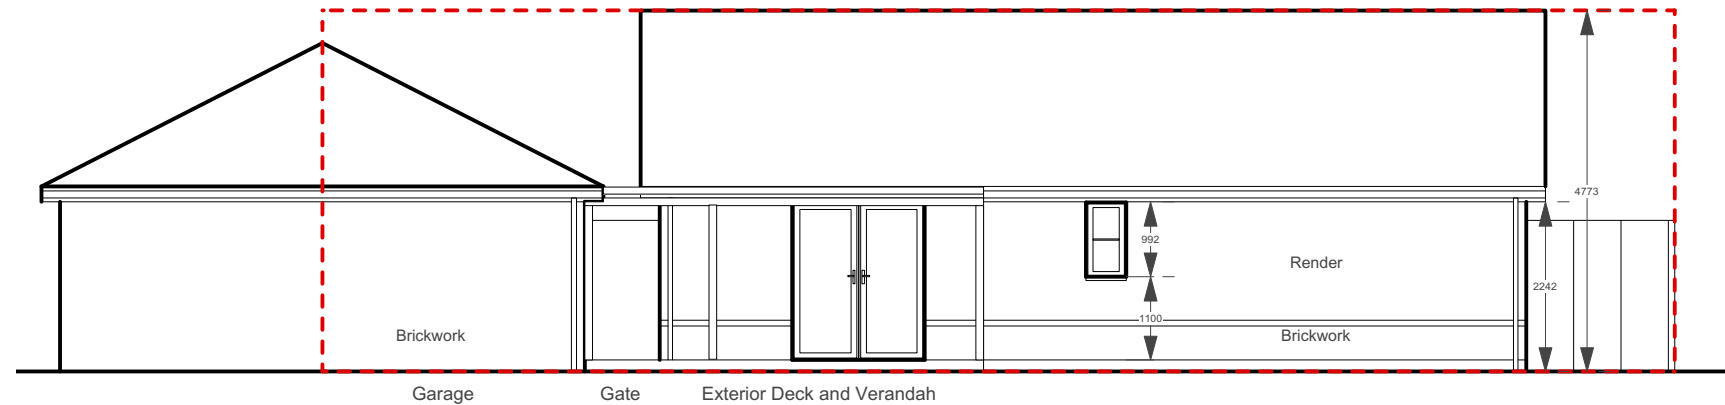
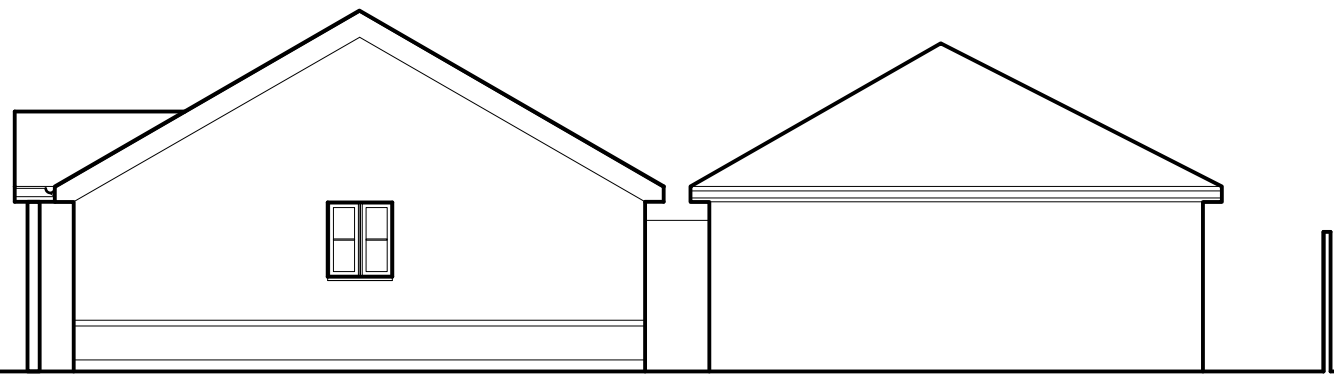


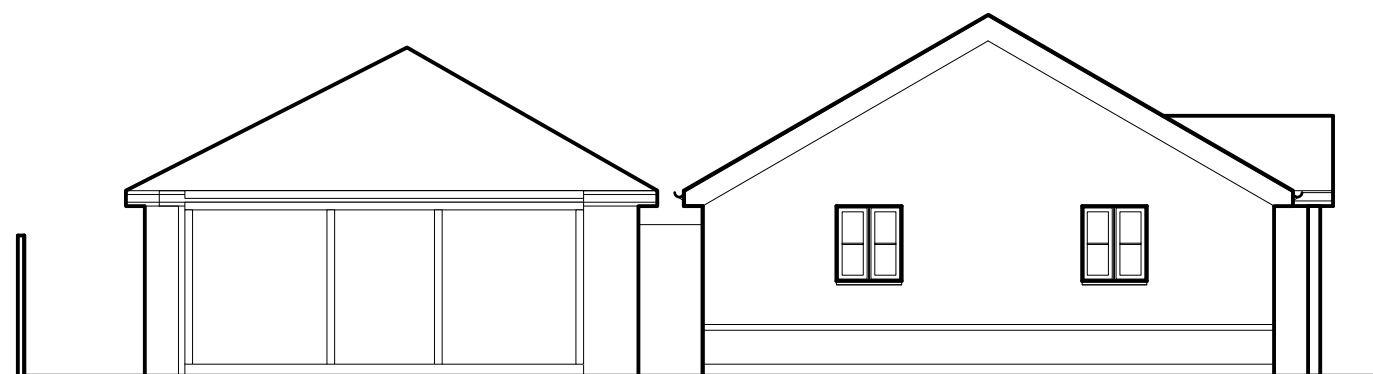

1 North Elevation (Existing)
Scale: 1:100

2 West Elevation (Existing)
Scale: 1:100

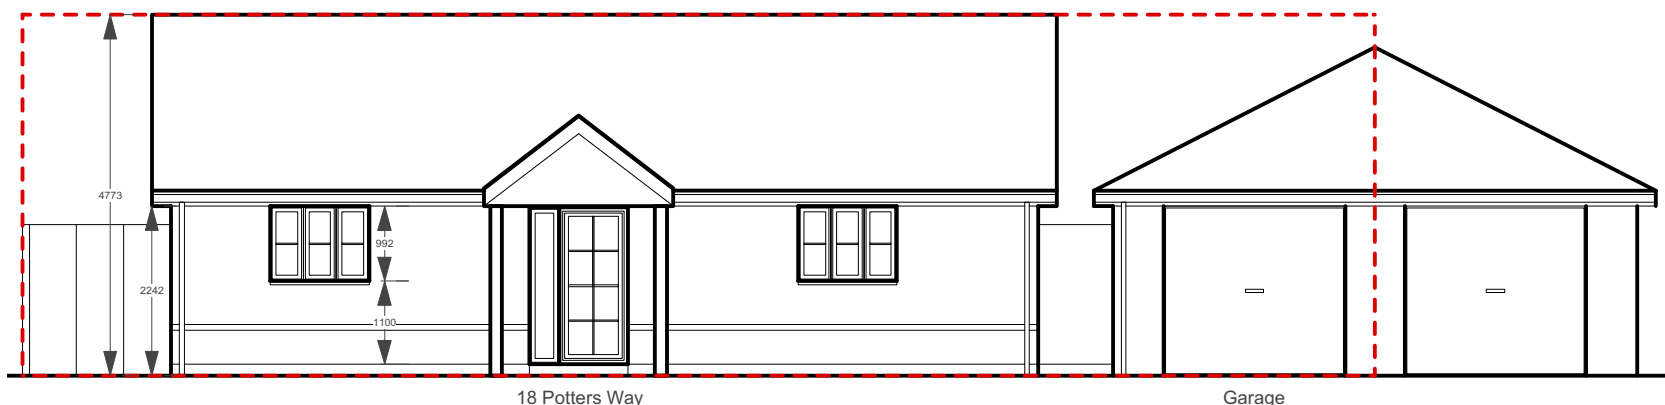

3 East Elevation (Existing)
Scale: 1:100

4 South Elevation (Existing)
Scale: 1:100