


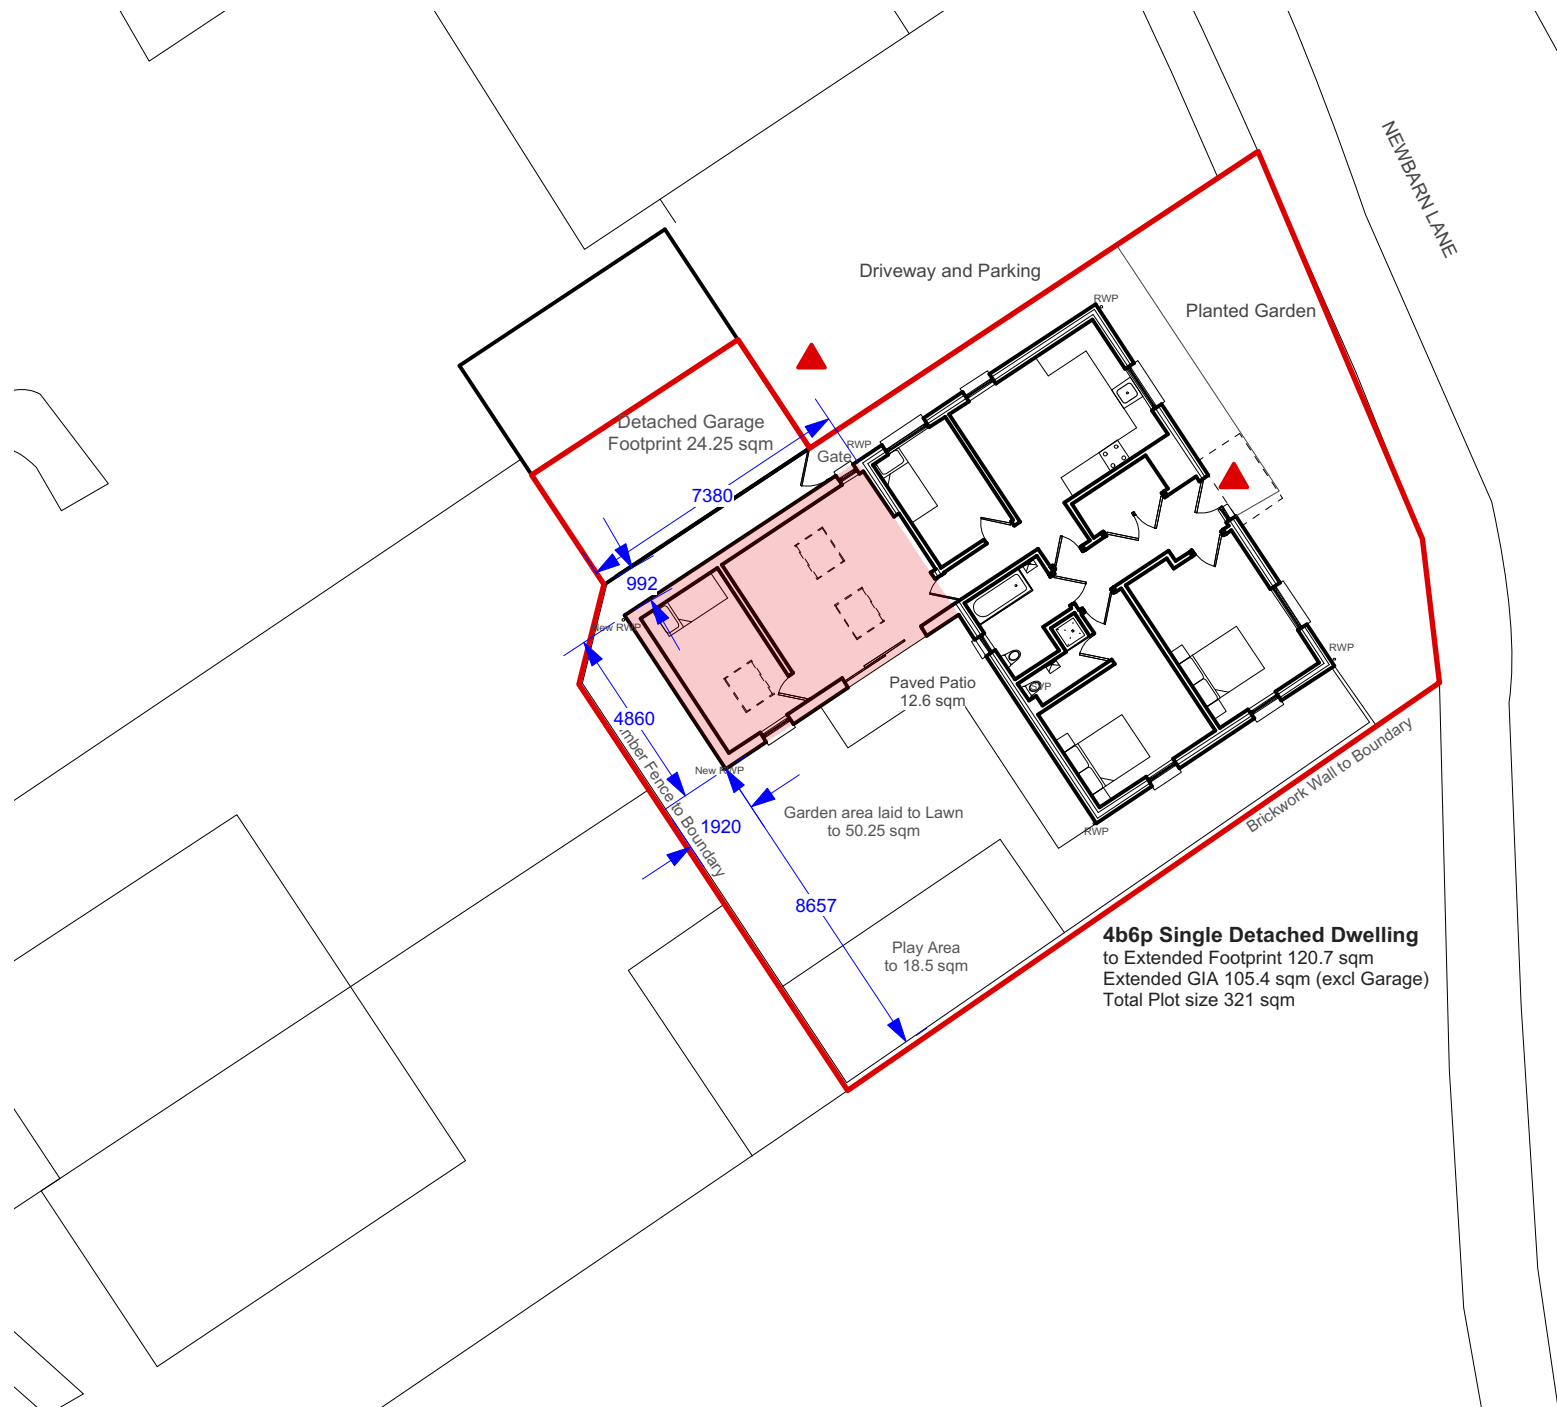

1 Site Plan (Proposed)
Scale: 1:200

N

0 2.5 5.0 M

Job Title: NHA - DB-PW-001
Address: 18 Potters Way, North Bersted, Bognor Regis.
W.Sx. PO21 5FY

1. ALL DIMENSIONS IN MM.
 2. ALL SPECIFIED ITEMS IN LINE WITH MANUFACTURERS RECOMMENDATIONS
 3. ALL GIVEN LABELS & DIMENSIONS TO BE CHECKED & CONFIRMED ON SITE
 4. THE CONTRACTOR, SUB CONTRACTOR OR SPECIALIST CONTRACTOR SHOULD
 5. INFORM THE ARCHITECT OF ANY DISCREPANCIES
- ALL RIGHTS RESERVED

Scale: 1:200 @ A3
Drg.No. NHA-005-P Rev C
Site Plan (Proposed)

Drawn by: NJH
Issued to: LA/Client
Status: Planning
Date: 11.02.2026