


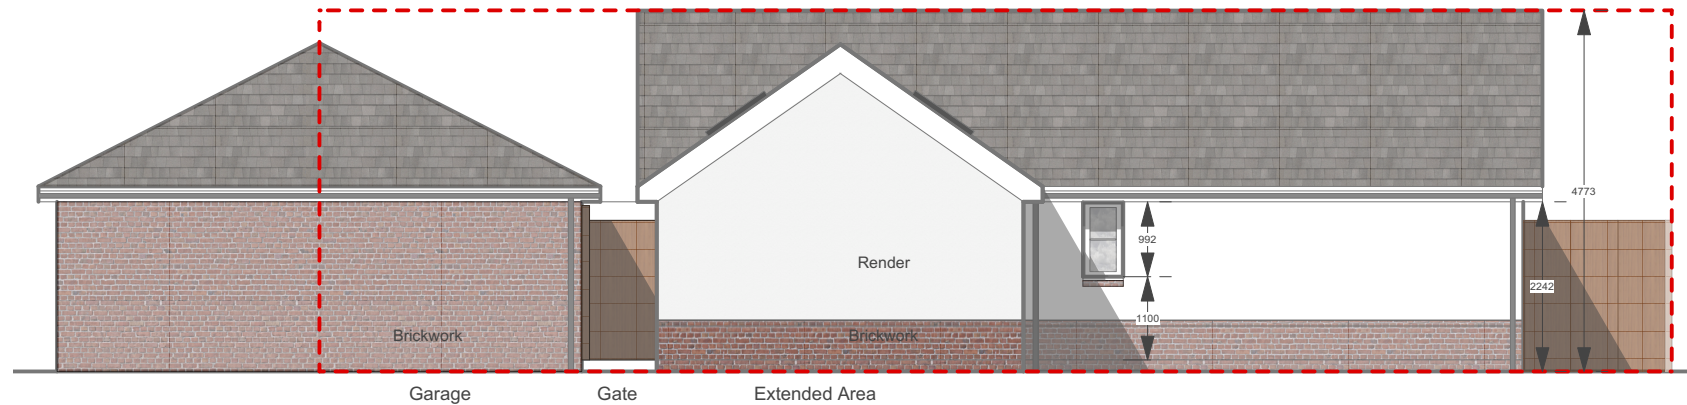


1 North Elevation (Proposed)
Scale: 1:100

0 2.5 4.0 M



2 West Elevation (Proposed)
Scale: 1:100

0 2.5 4.0 M

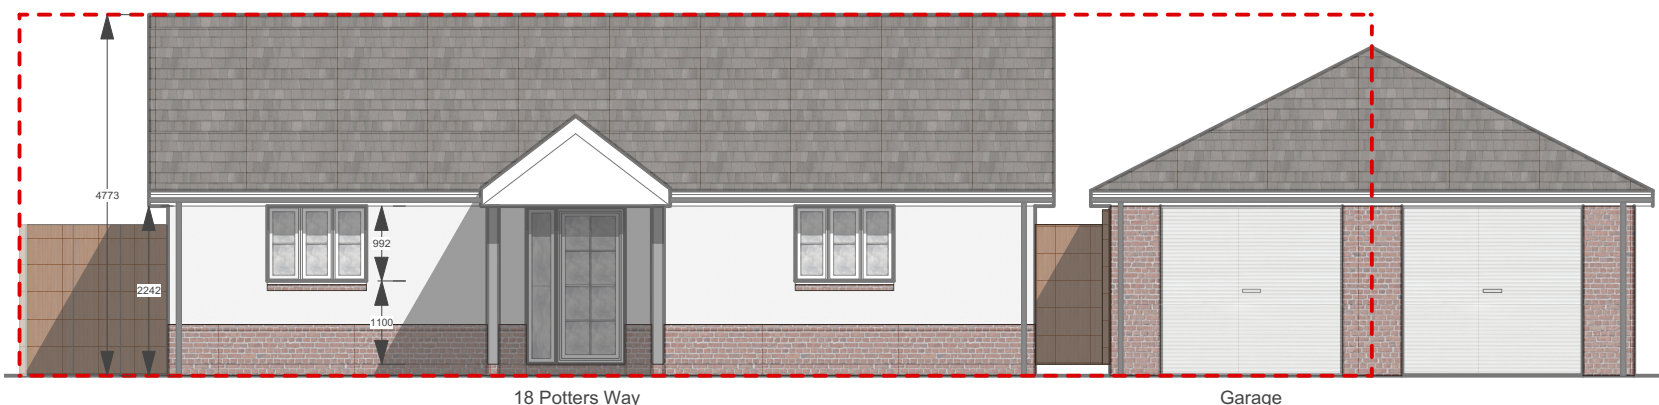

3 East Elevation (Proposed)
Scale: 1:100

0 2.5 4.0 M



4 South Elevation (Proposed)
Scale: 1:100

0 2.5 4.0 M

Job Title: NHA - DB-PW-001
Address: 18 Potters Way, North Bersted, Bognor Regis.
W.Sx. PO21 5FY

1. ALL DIMENSIONS IN MM.
 2. ALL SPECIFIED ITEMS IN LINE WITH MANUFACTURERS RECOMMENDATIONS
 3. ALL GIVEN LABELS & DIMENSIONS TO BE CHECKED & CONFIRMED ON SITE
 4. THE CONTRACTOR, SUB CONTRACTOR OR SPECIALIST CONTRACTOR SHOULD
 5. INFORM THE ARCHITECT OF ANY DISCREPANCIES
- ALL RIGHTS RESERVED

Scale: 1:100 @ A3
Org.No. NHA-007-P Rev C
Elevations (Proposed)


Drawn by: NJH
Issued to: LA/Client
Status: Planning
Date: 11.02.2026



building knowledge



Architects
Registration
Board

 

Royal Institute of
British Architects

nh architects

tel: 02394 313071

e: nick@nharchitects.co.uk

web: www.nharchitects.co.uk

office: nh architects Ltd, Cell Block Studios, Main Rd., Portsmouth PO1 3LJ