




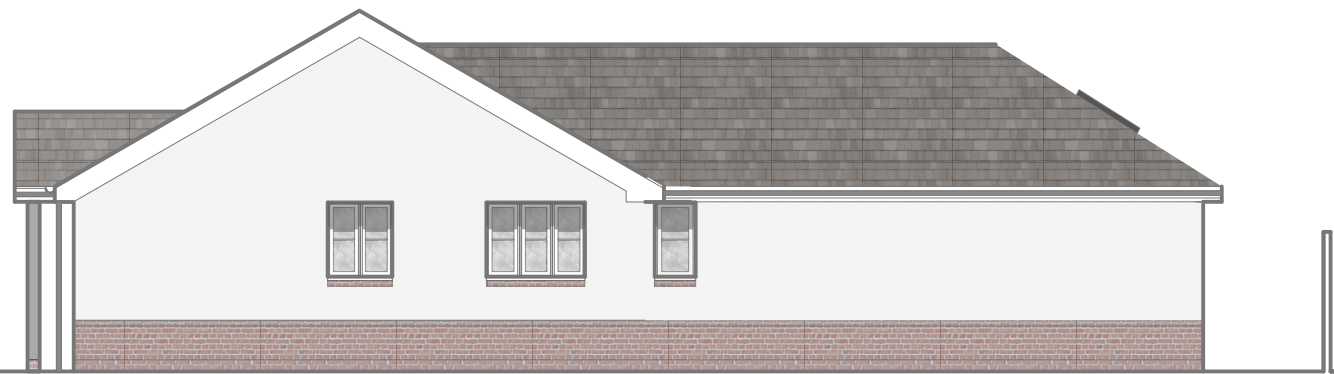

1 North Elevation (Proposed)
Scale: 1:100

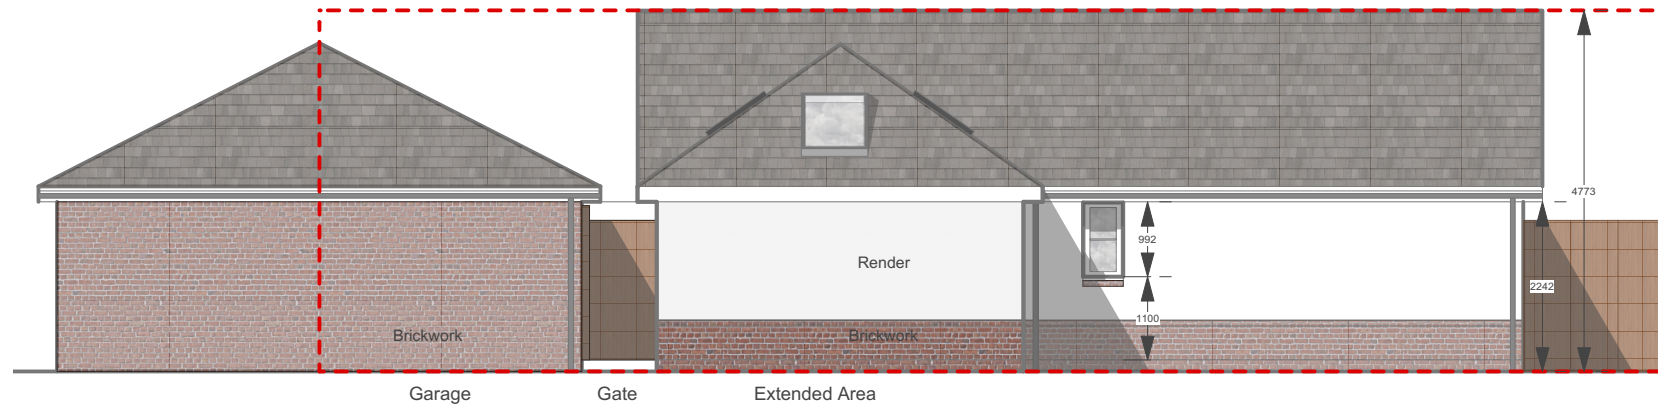

2 West Elevation (Proposed)
Scale: 1:100

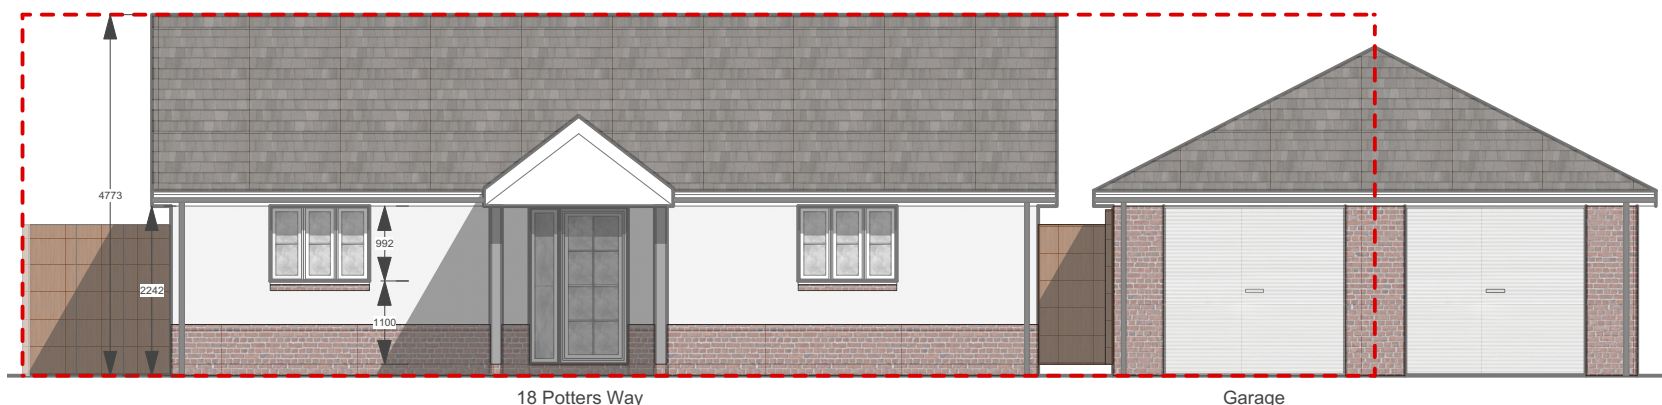

3 East Elevation (Proposed)
Scale: 1:100



4 South Elevation (Proposed)
Scale: 1:100

