


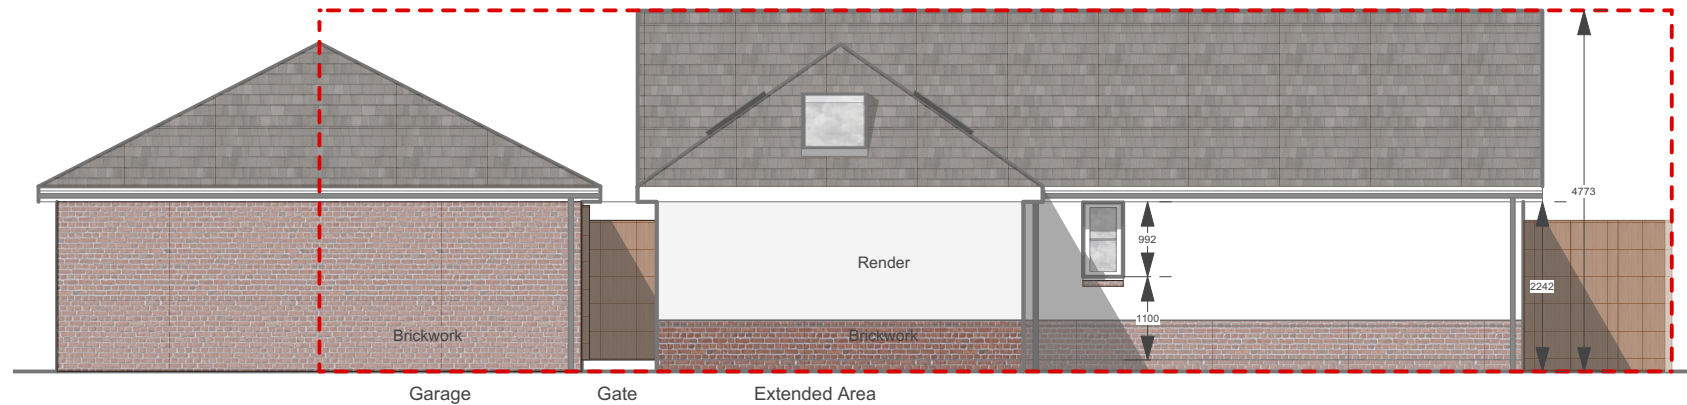


1

North Elevation (Proposed)
Scale: 1:100



2

West Elevation (Proposed)
Scale: 1:100

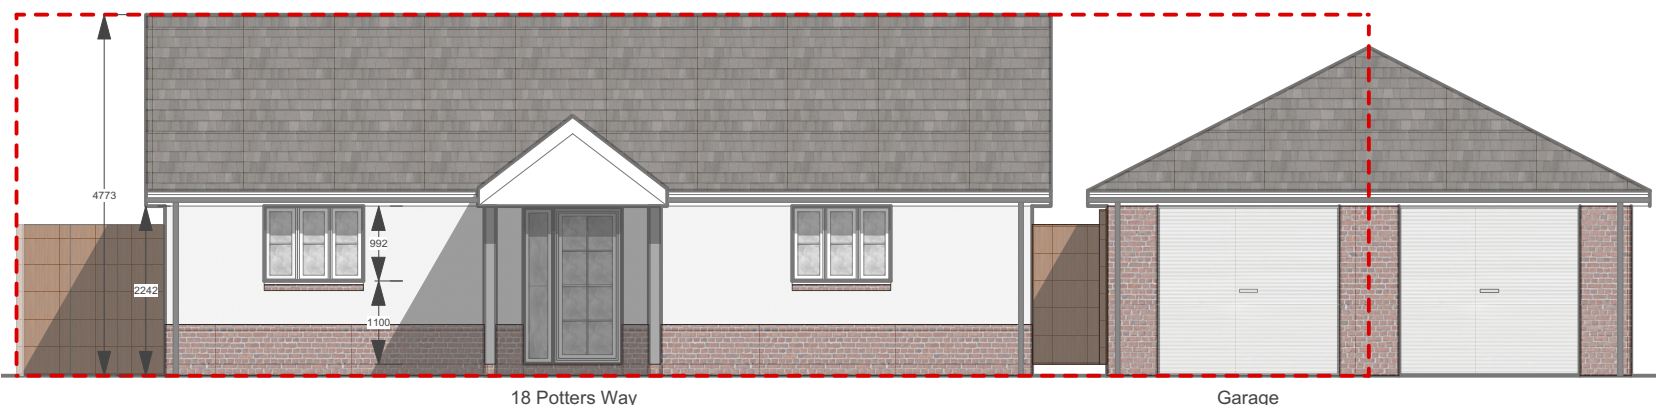

3

East Elevation (Proposed)
Scale: 1:100



4

South Elevation (Proposed)
Scale: 1:100