




NOTES:
All dimensions must be checked on site and not
scaled from this drawing, except for planning
purposes.

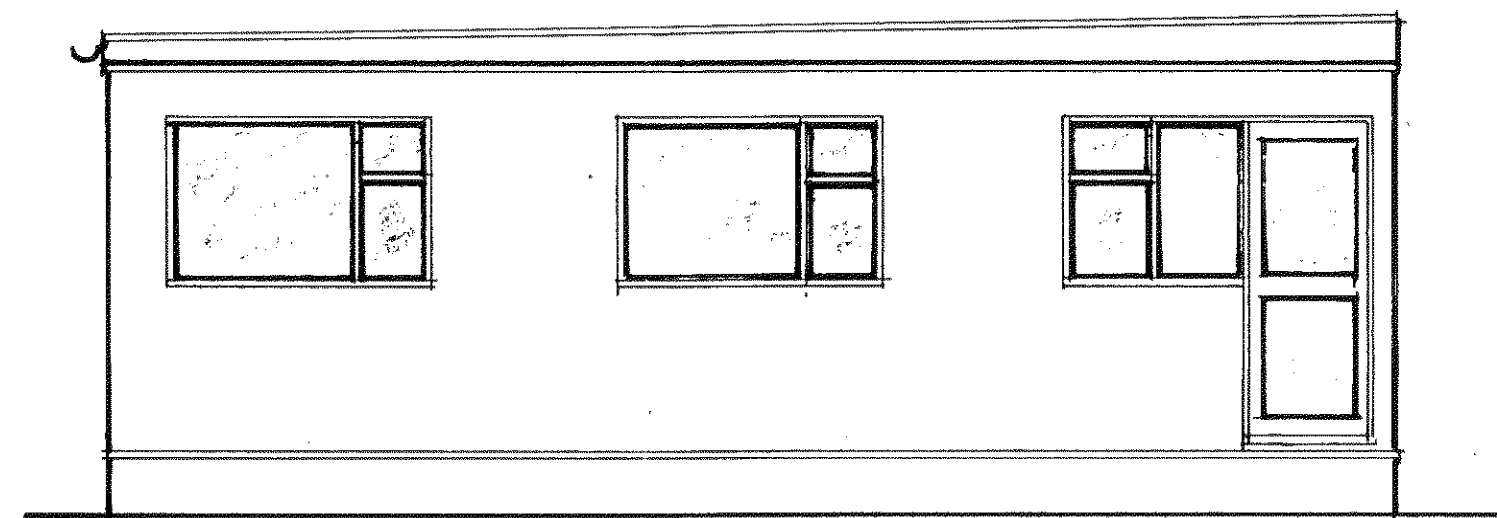


FRONT ELEVATION (NE)

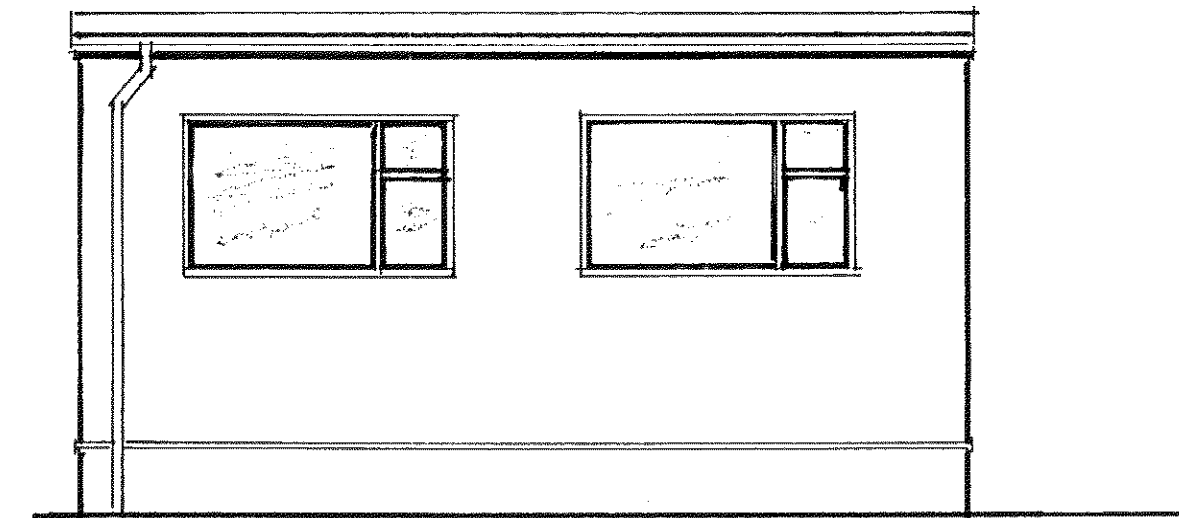


SIDE ELEVATION (SE)

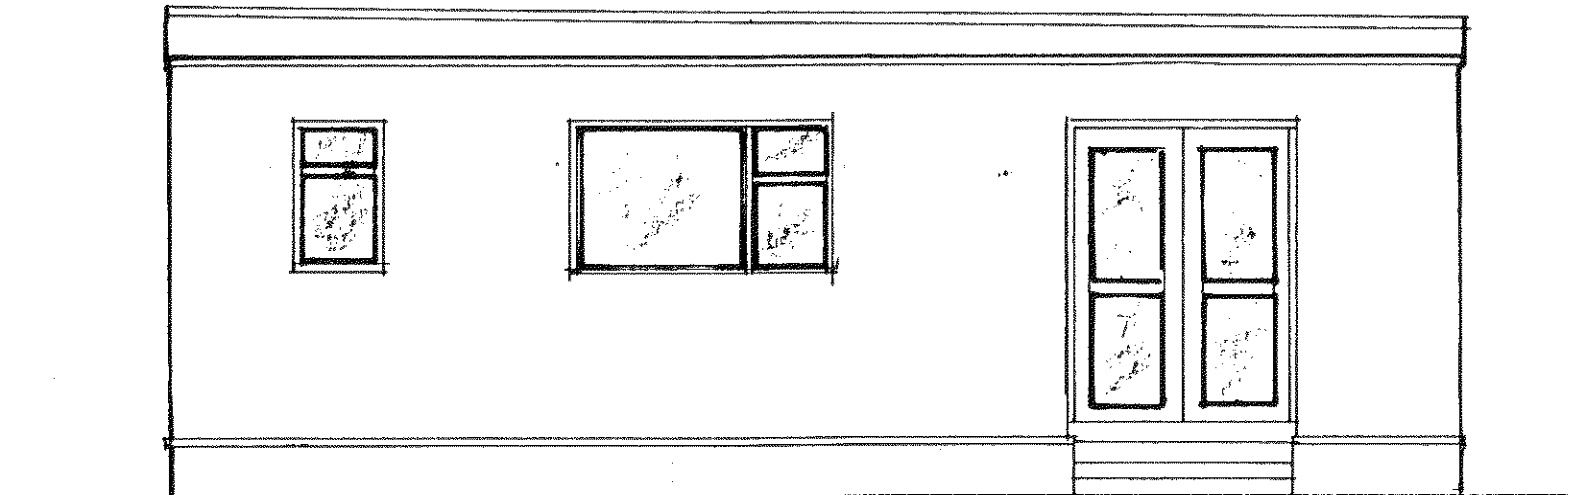


REAR ELEVATION (SW)

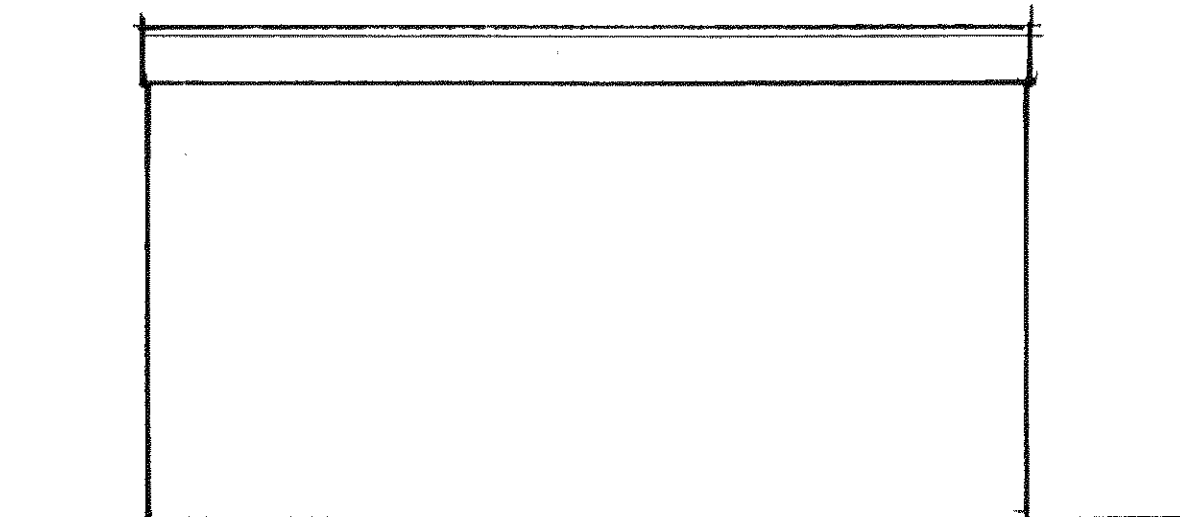

SIDE ELEVATION (NW)

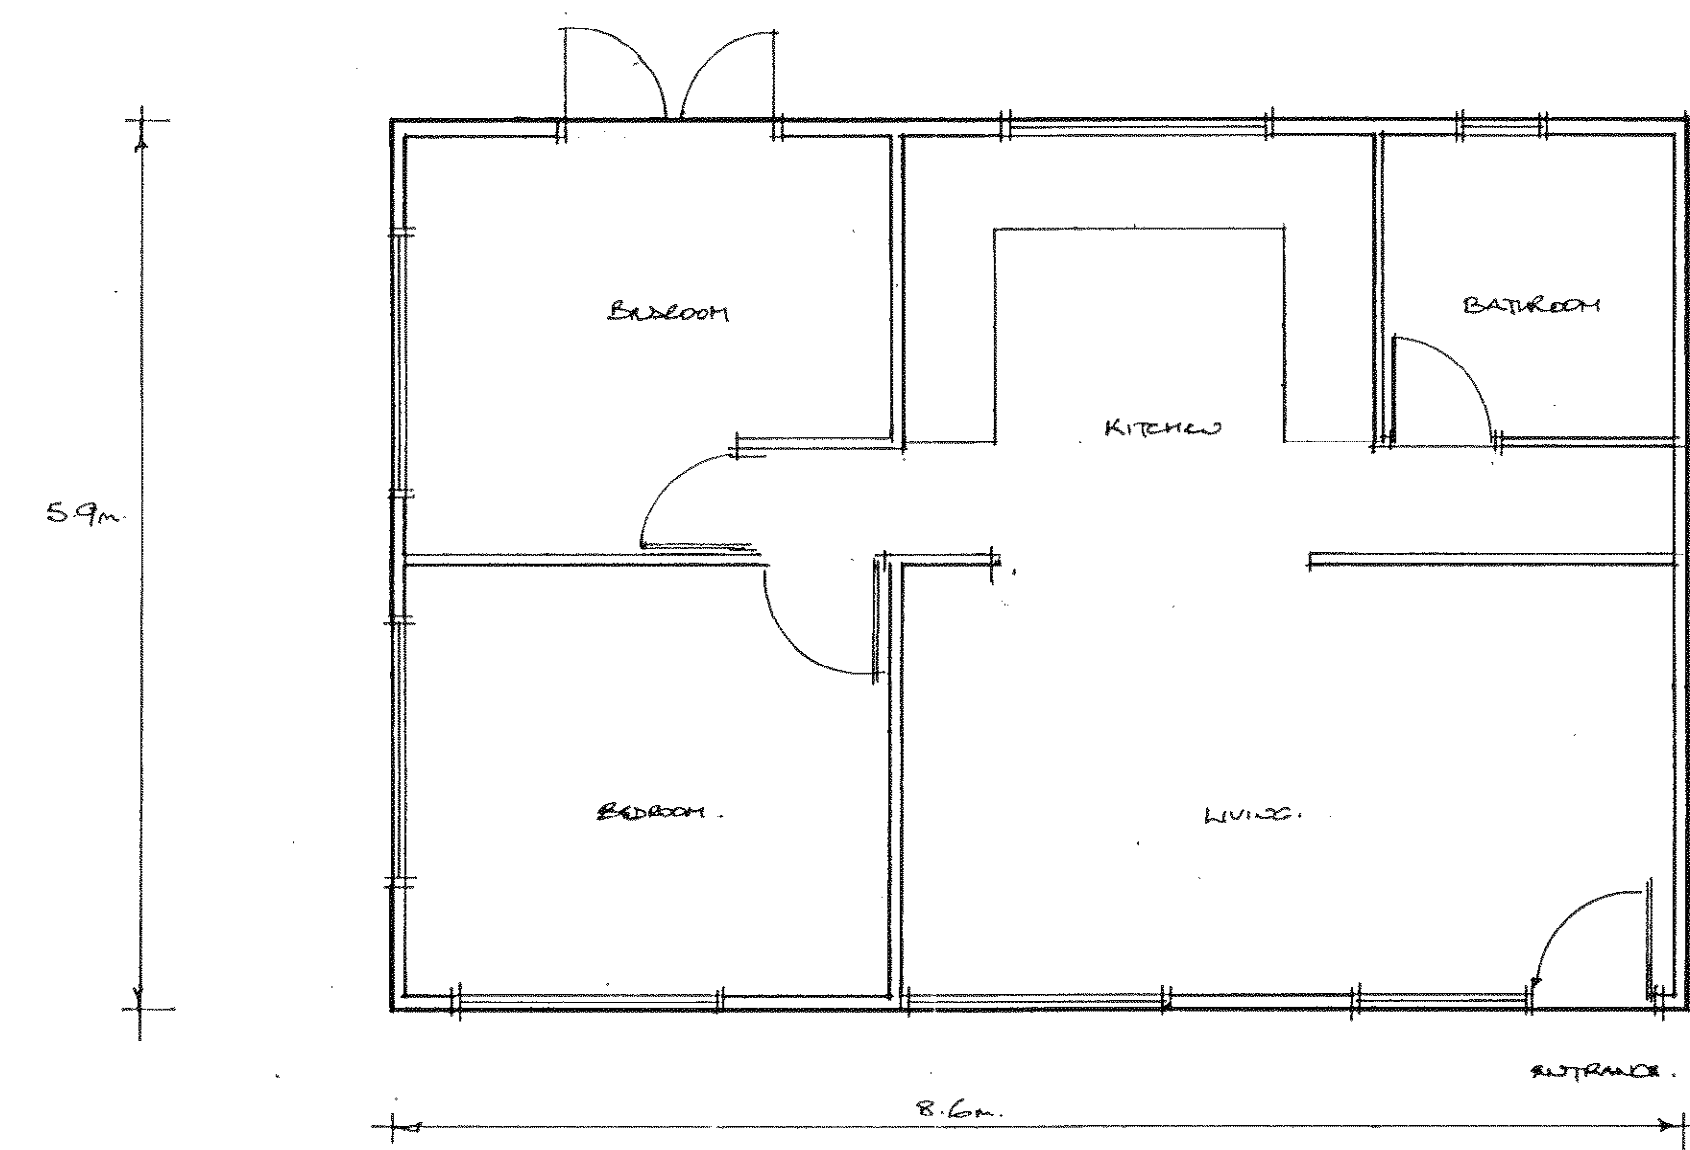

FLOOR PLAN

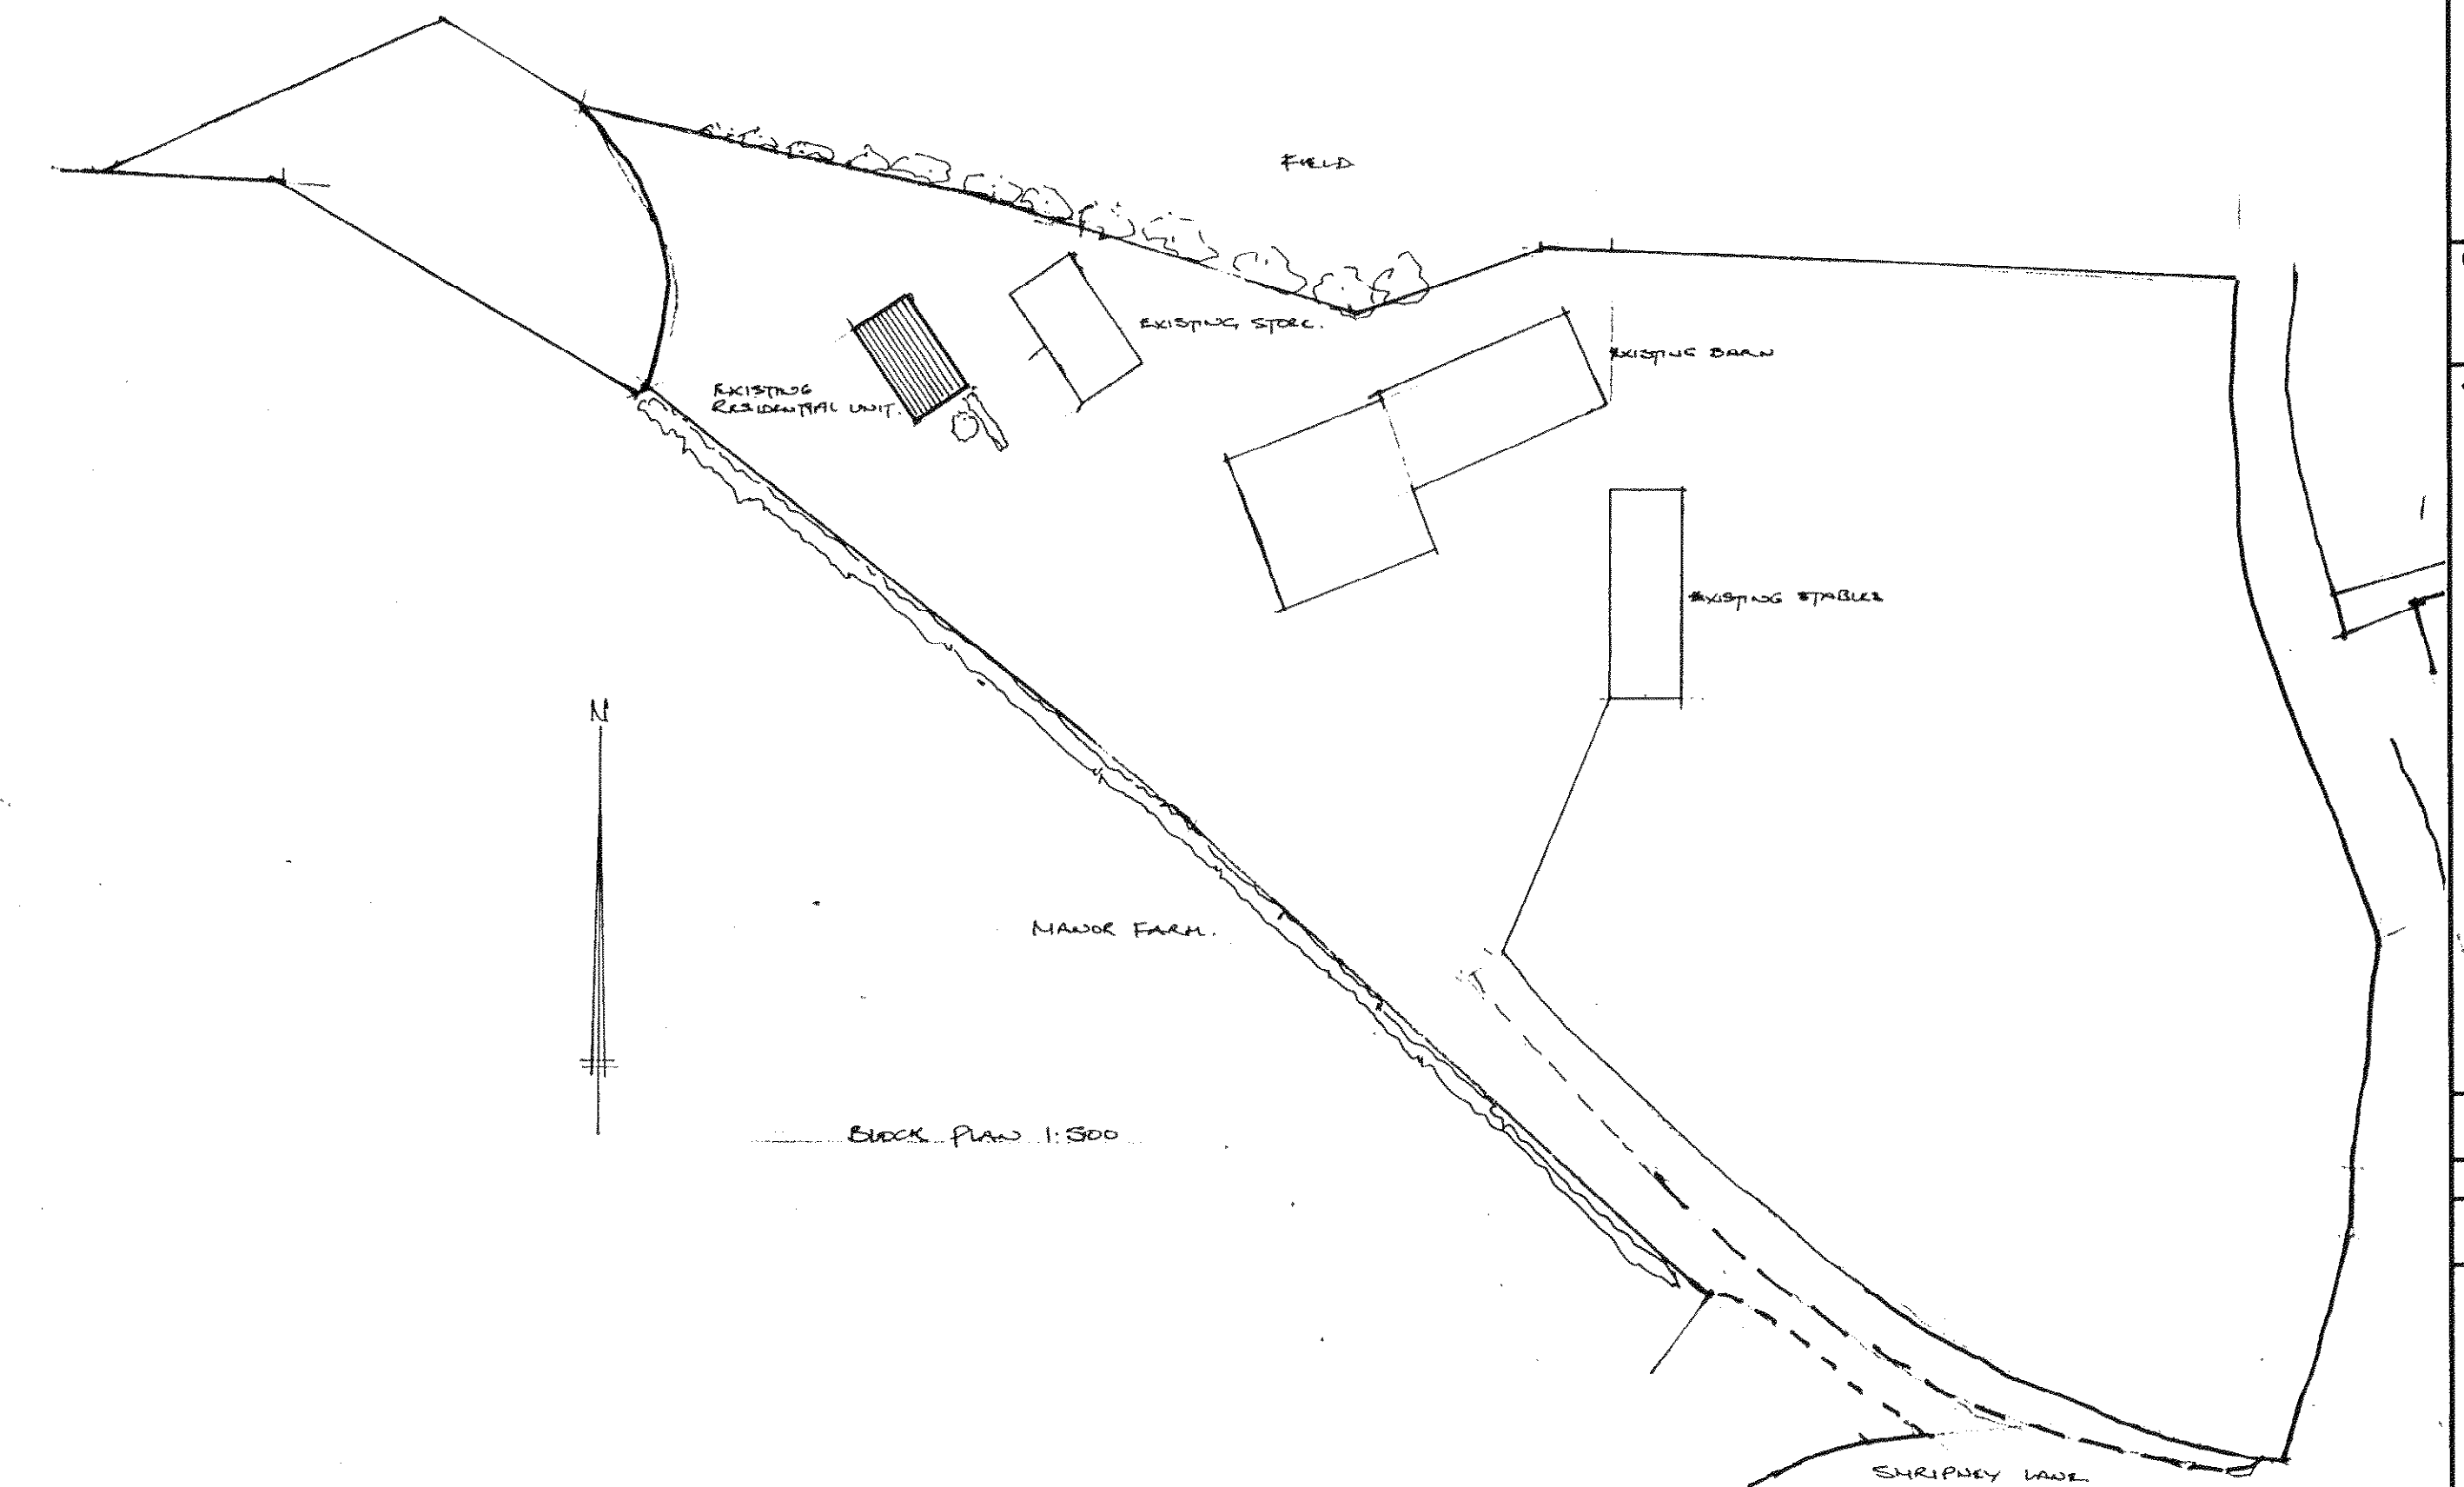

BLOCK PLAN 1:500

A		Date	Revisions

© copyright

ARUN DISTRICT COUNCIL			
No.	RE	30	09 CLE
Received			

Client
H.R.D. HORIZON.

Job Title
PARKSIDE FARM
SHERPOY LAKE
BOSBOR REGIS

Drawing Title
EXISTING RESIDENTIAL BUILDING.

Scale
1:50

Date
FEBRUARY 2009

Drawn by
PA

Drg No.	Rev.
26802629-1	