
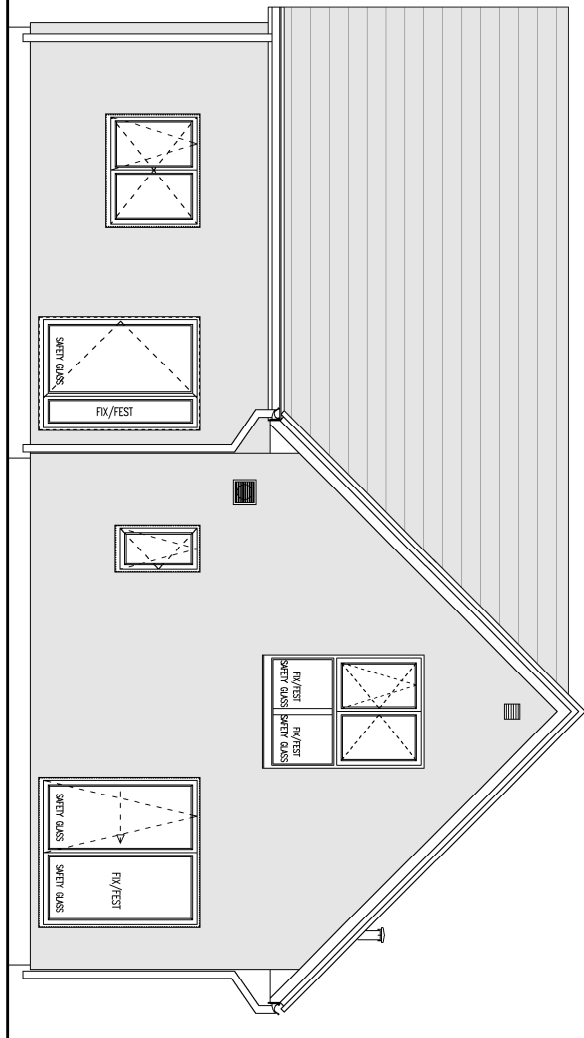
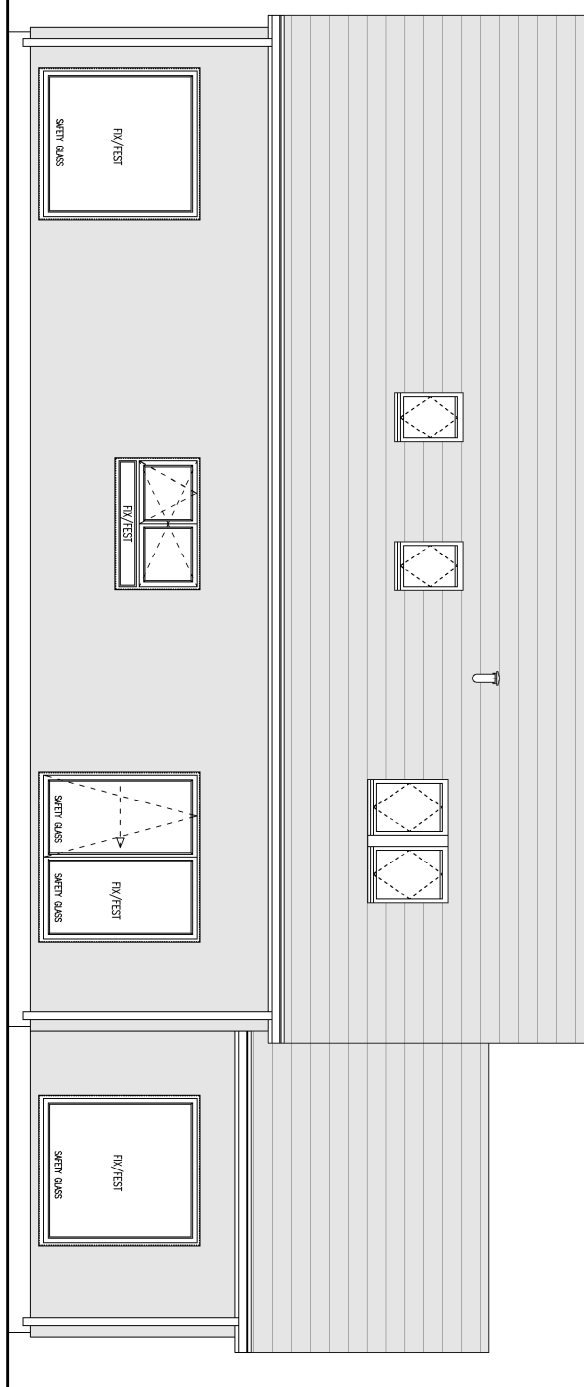
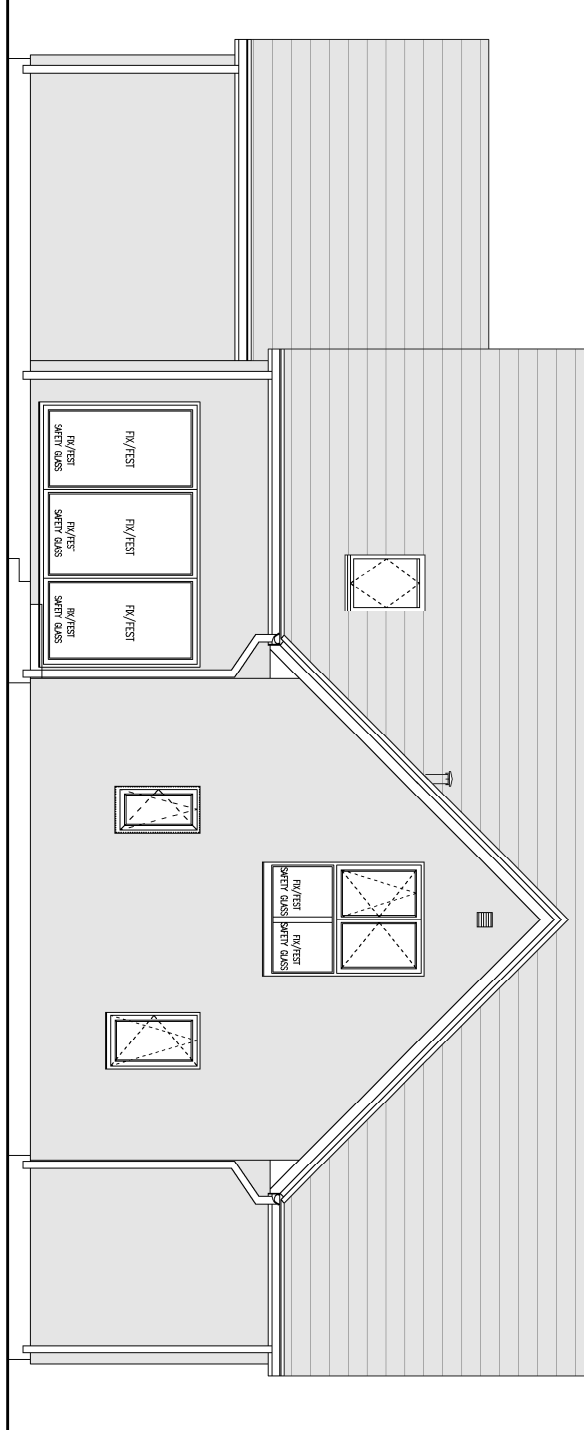
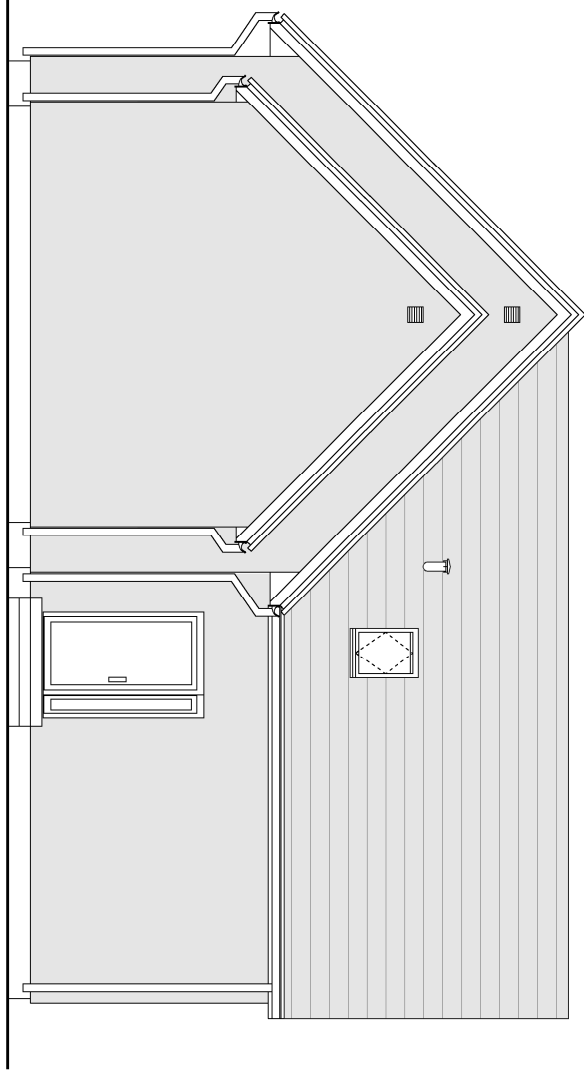
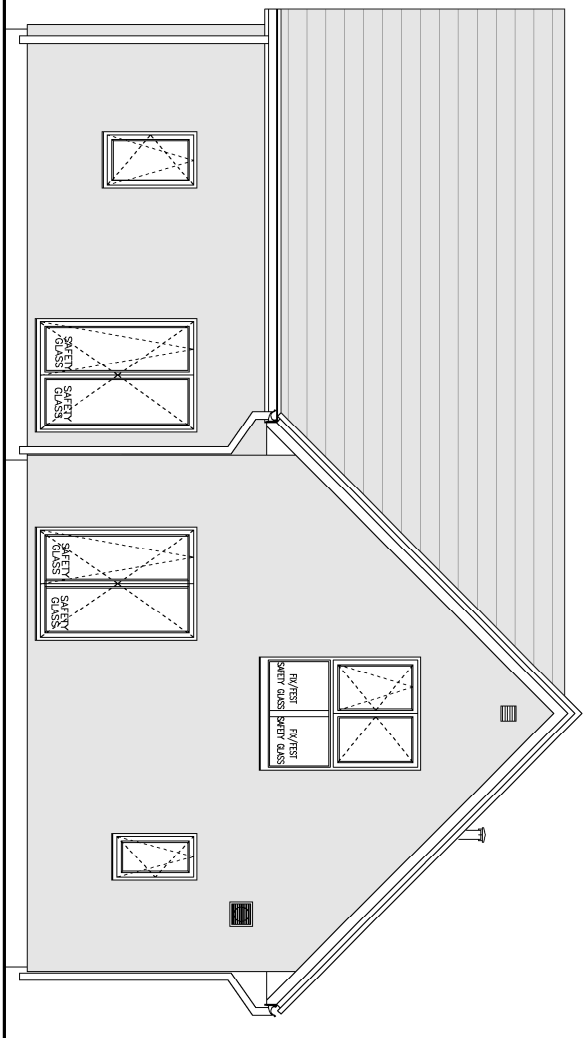
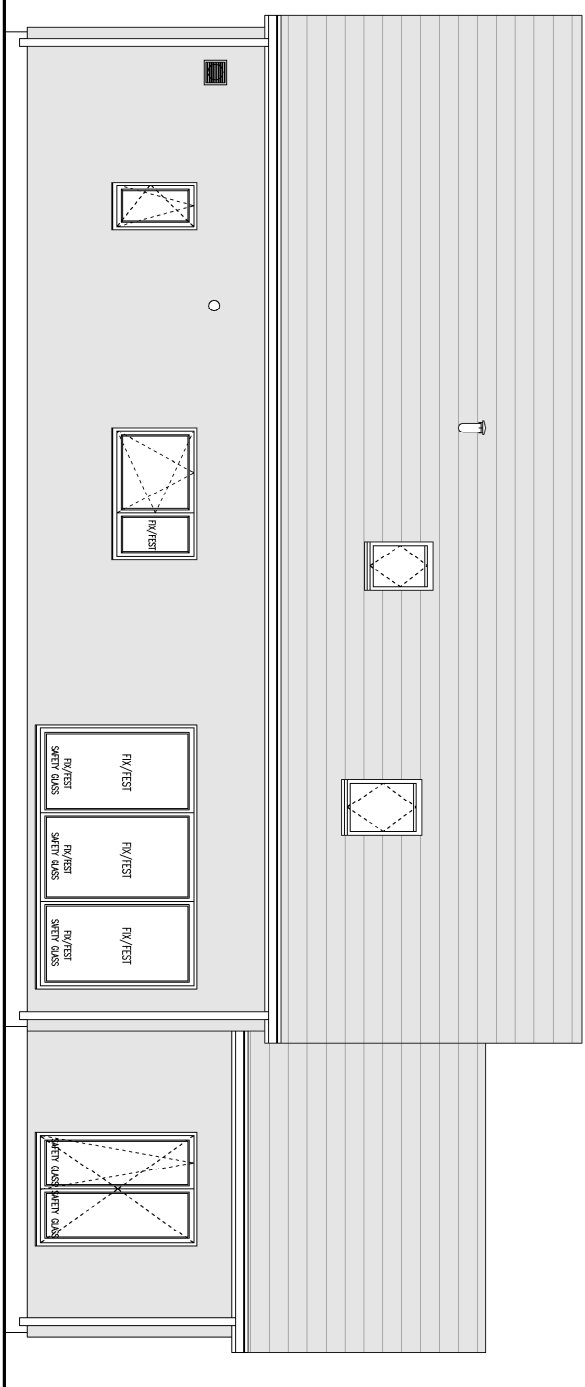
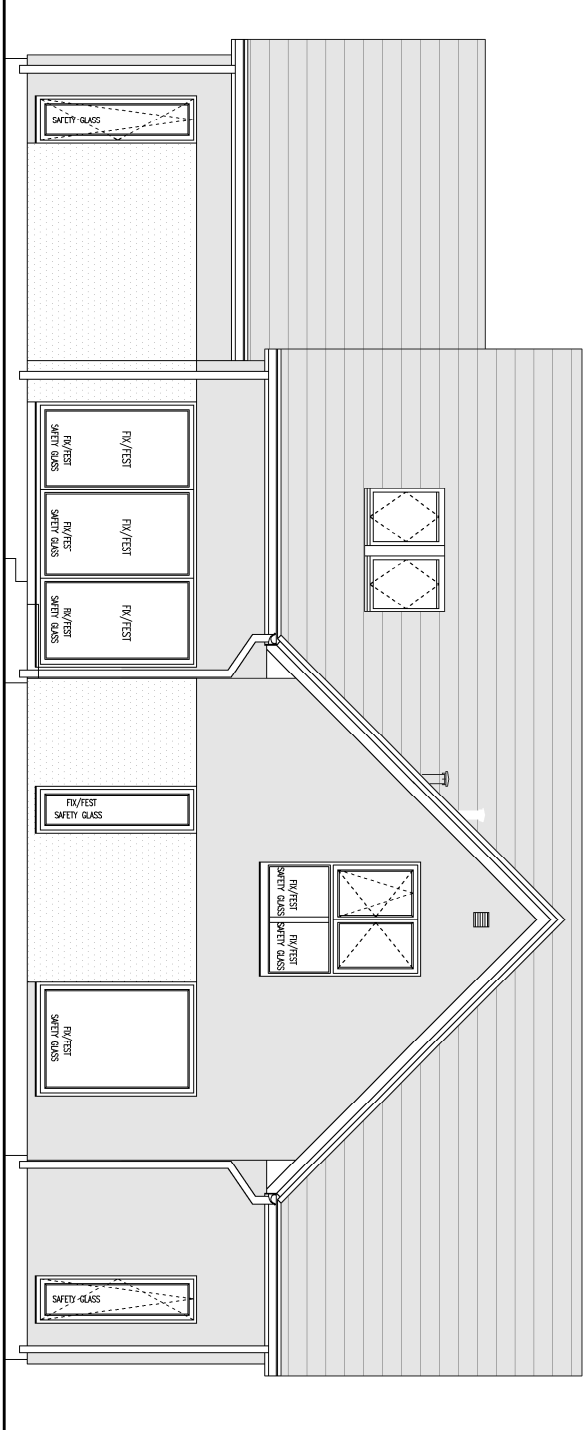
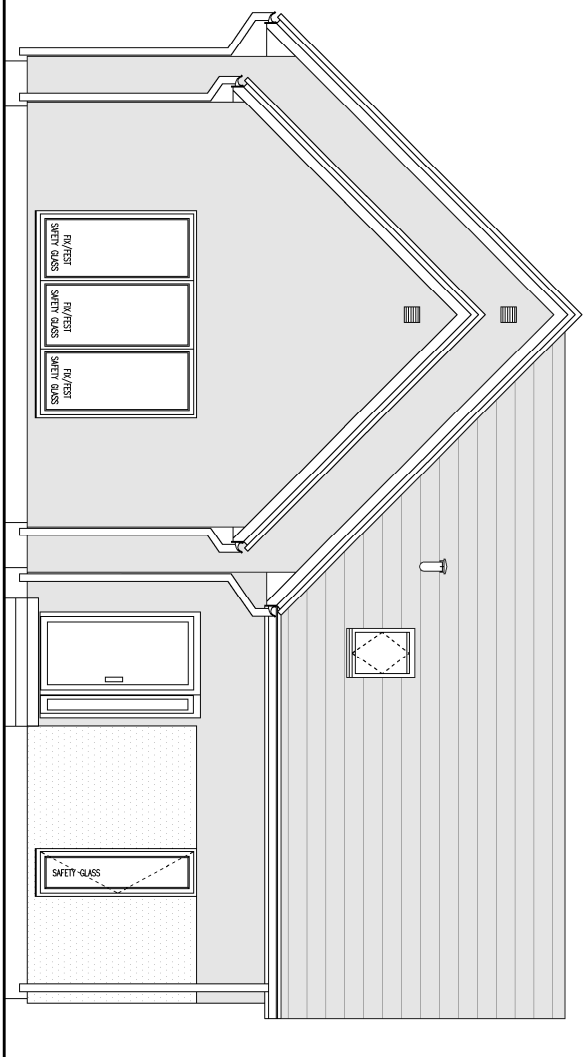
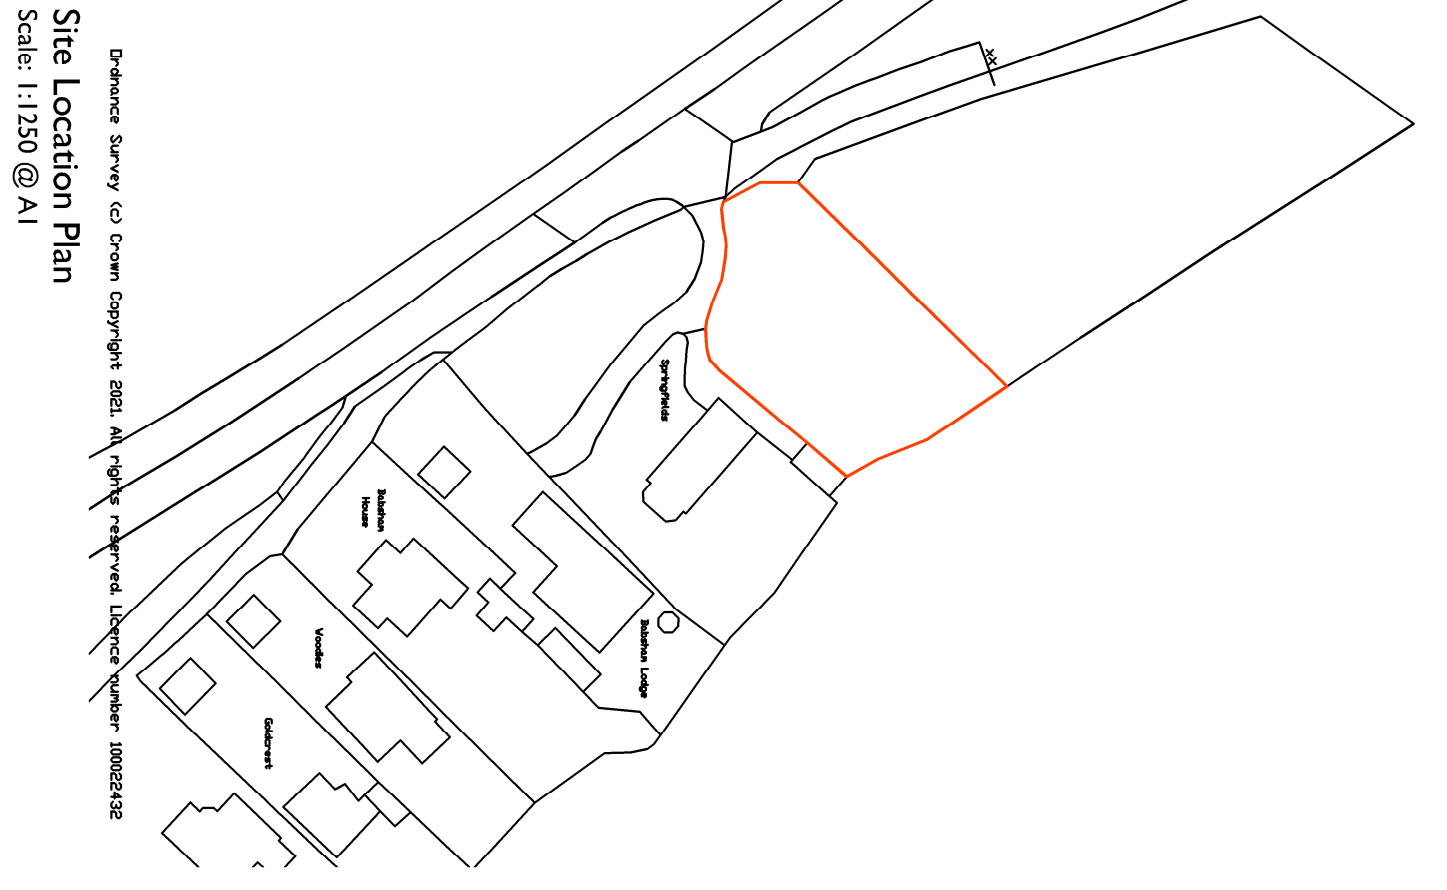
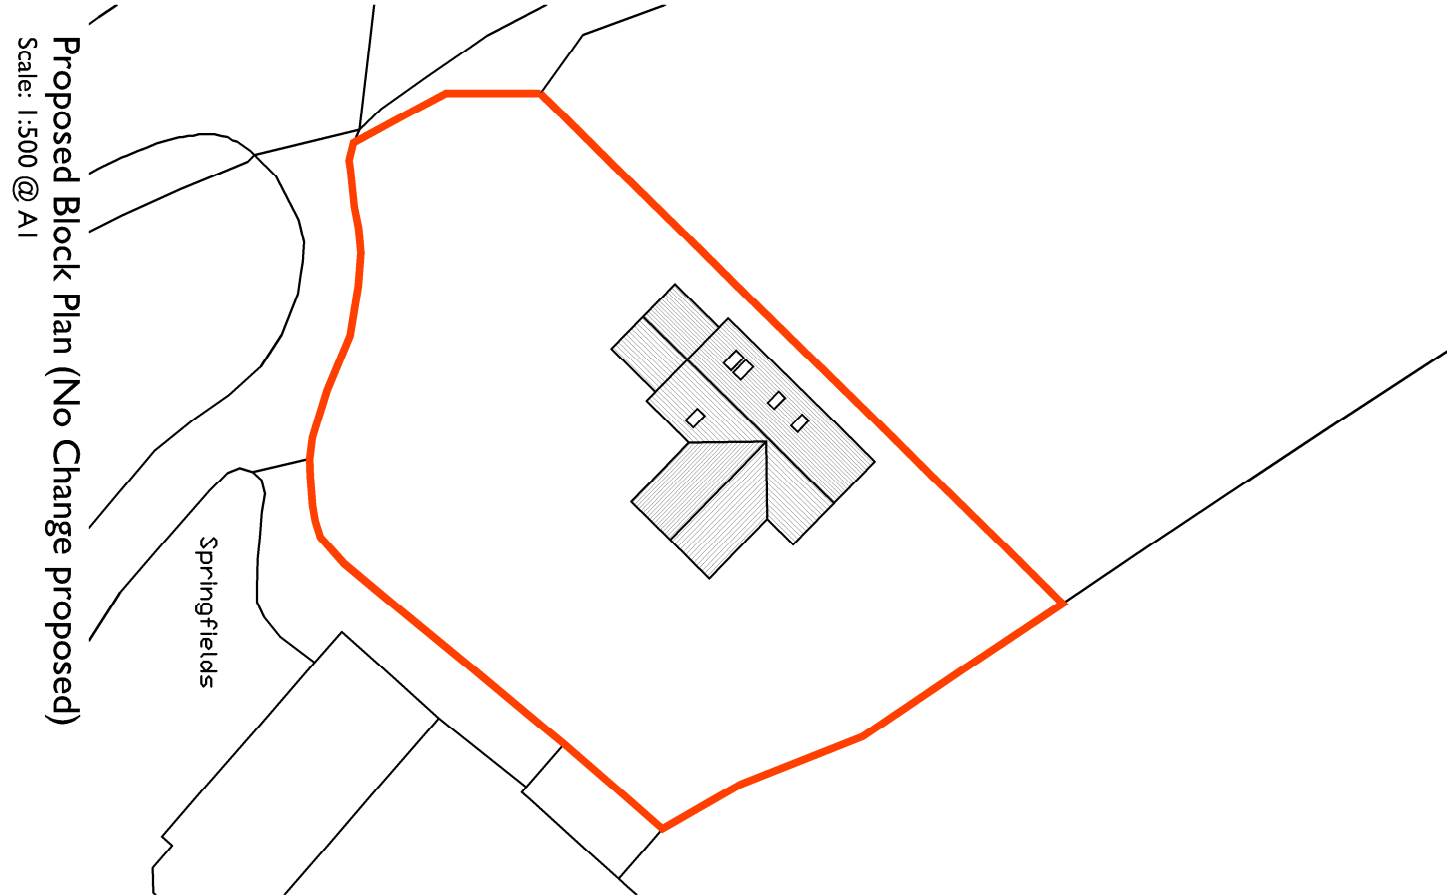
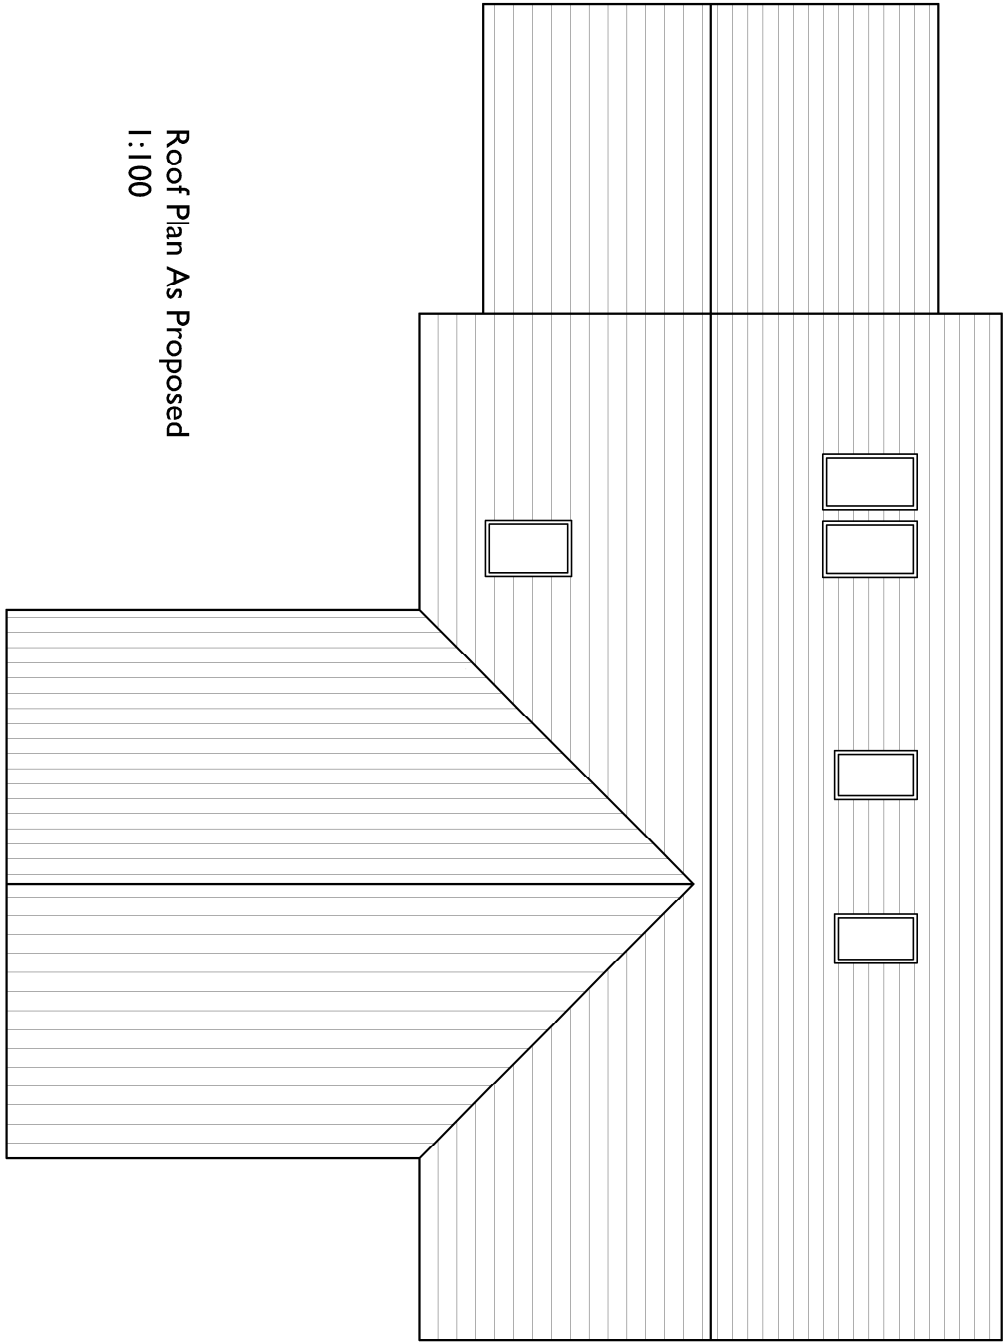
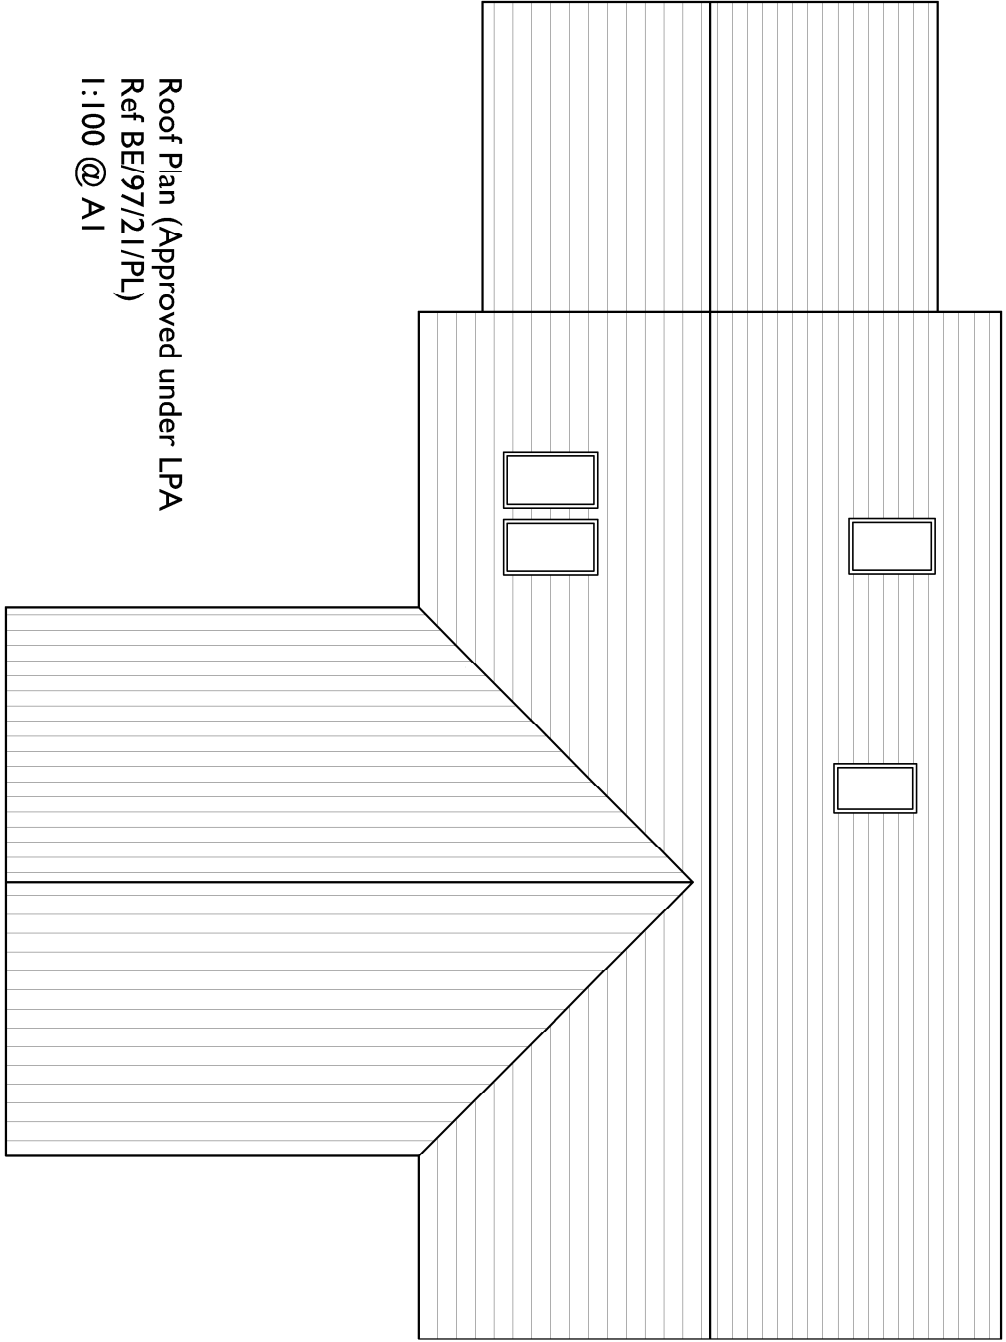
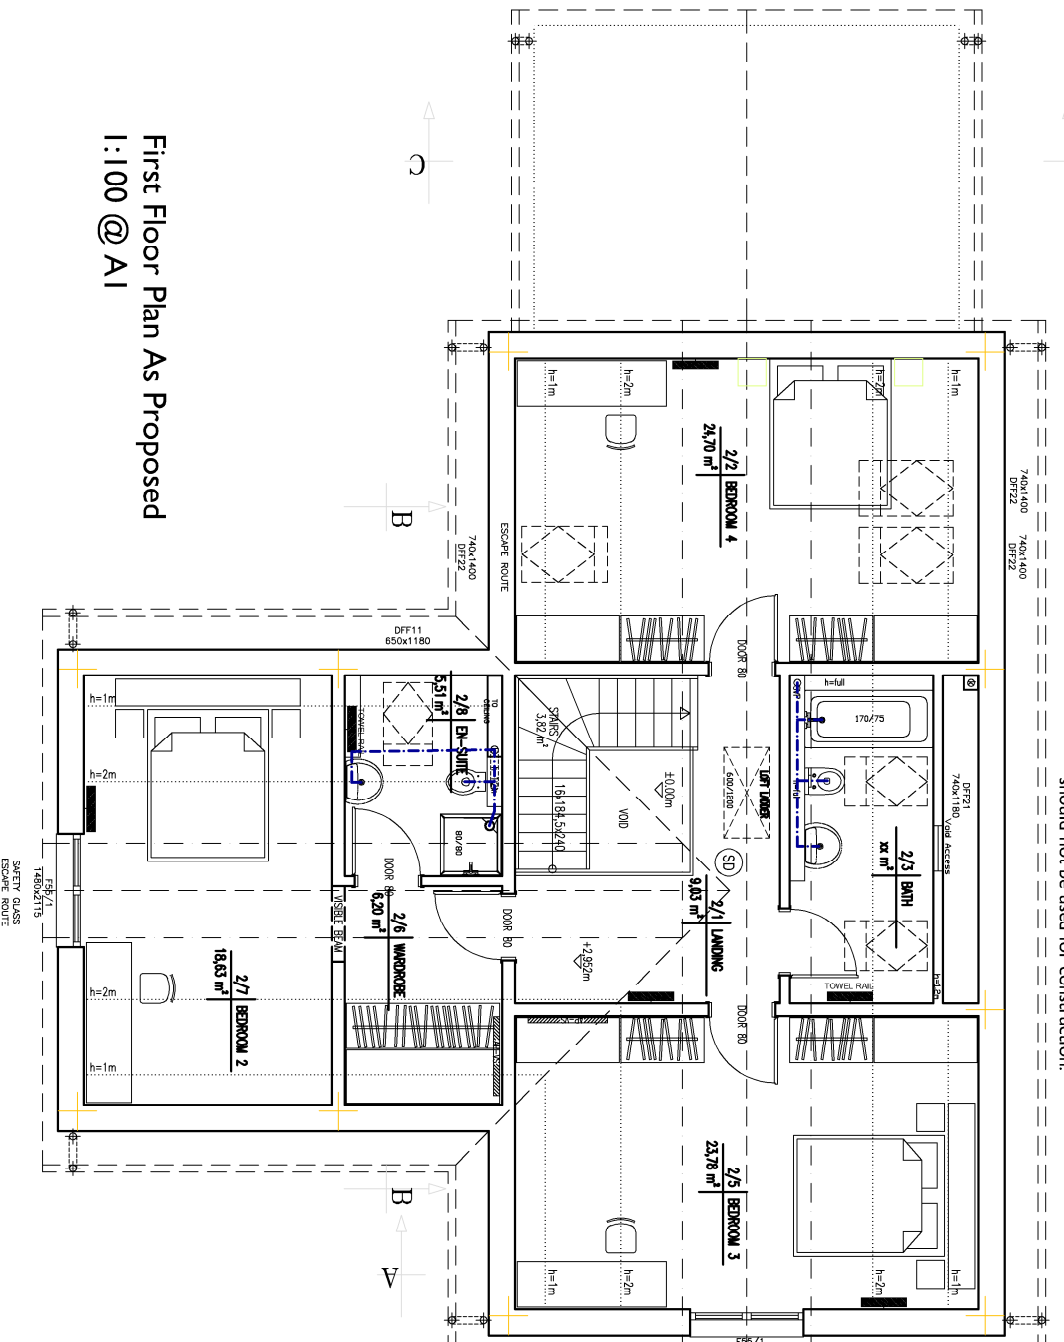
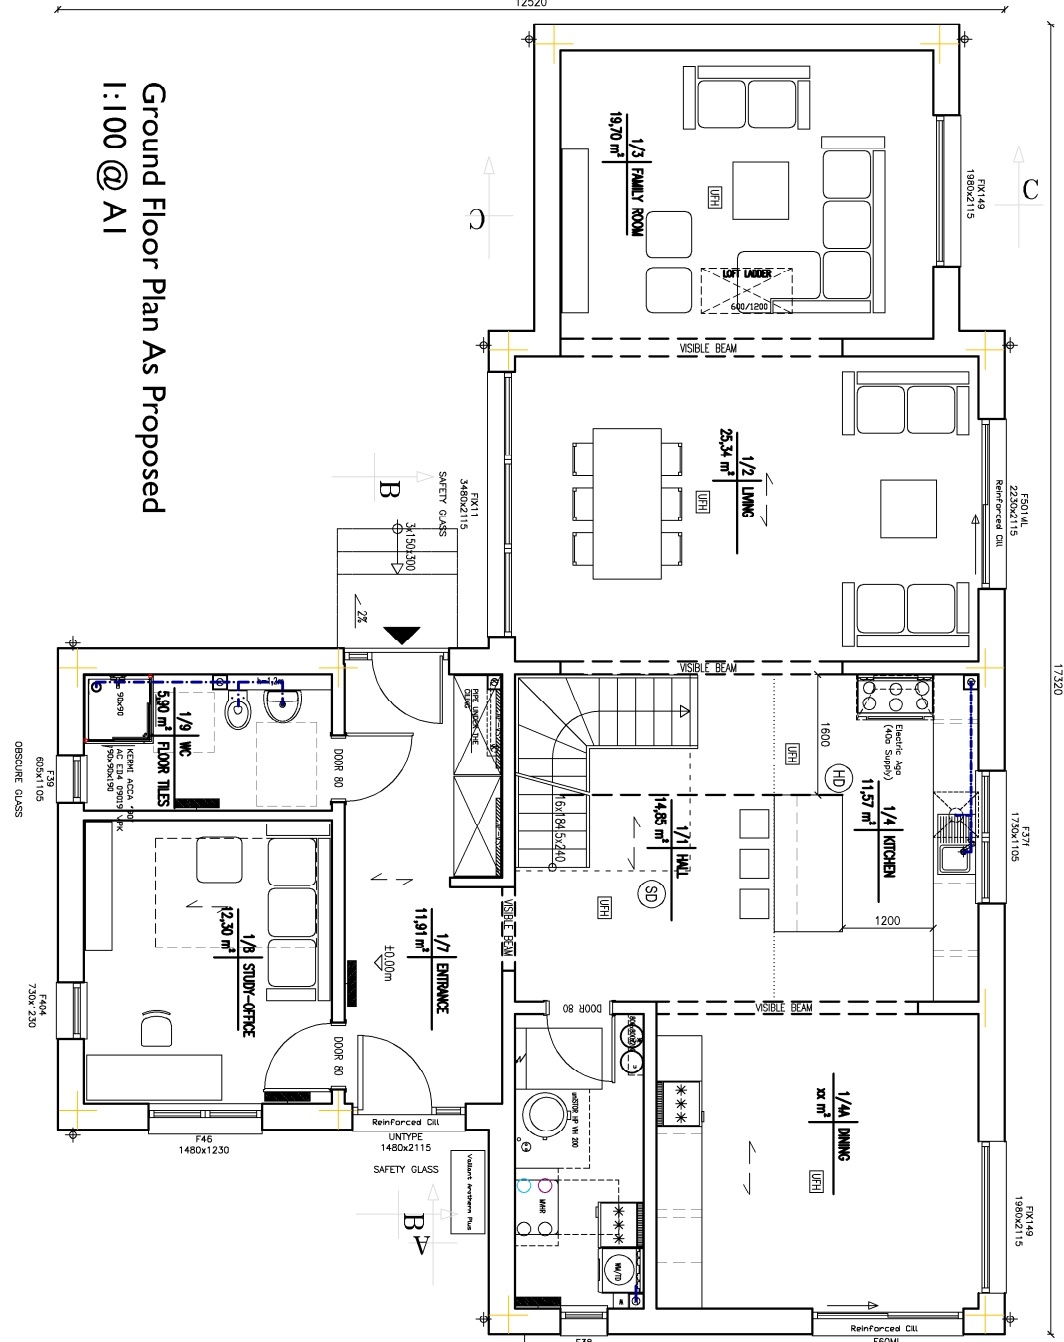
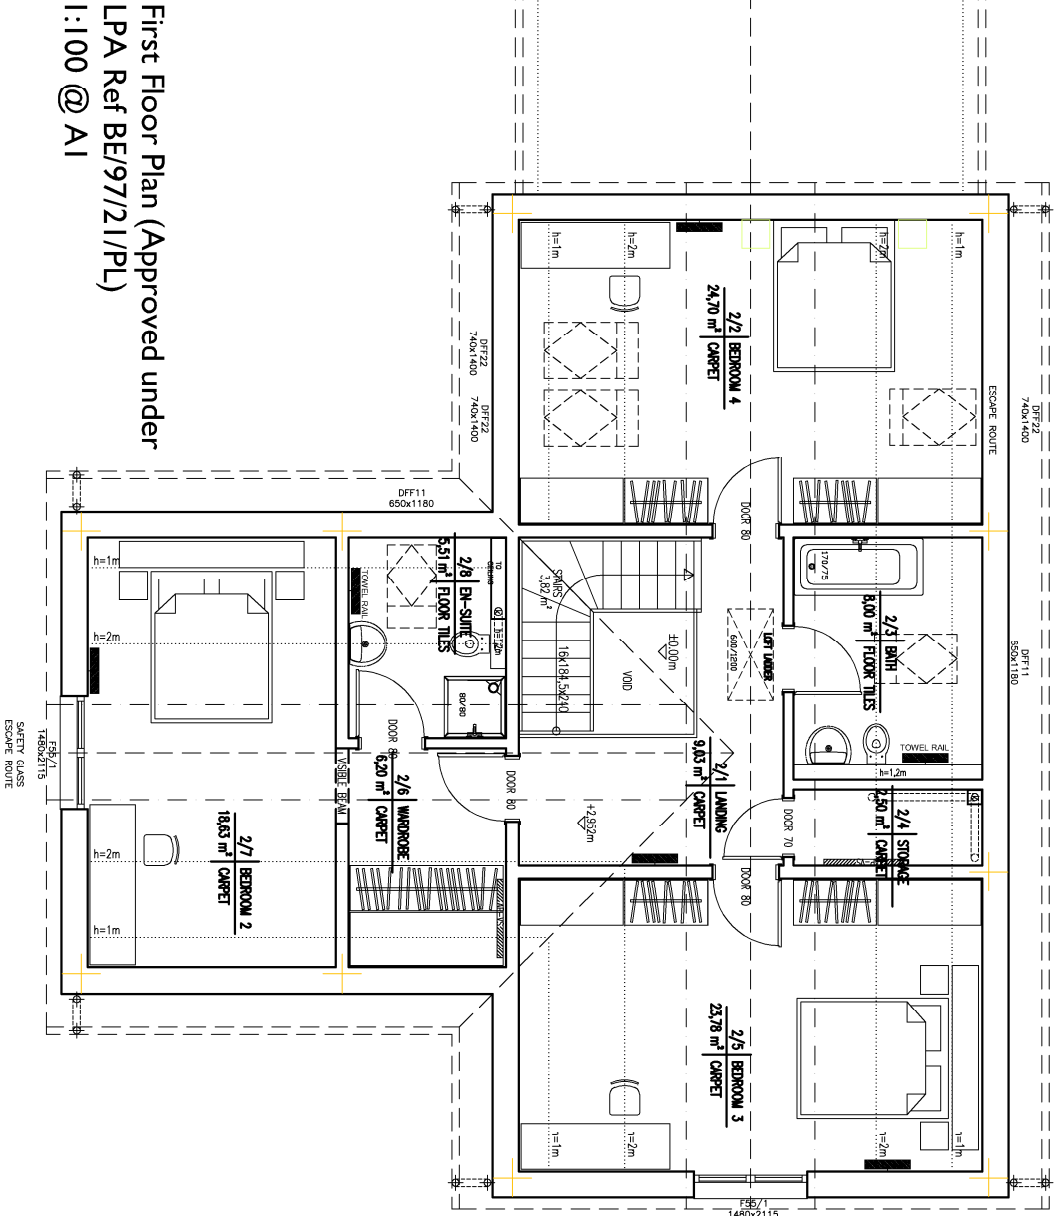


NOTES:
Copyright Downall Building Consultants Ltd.
This drawing is issued for the purposes of obtaining local authority approval and should not be used for construction.

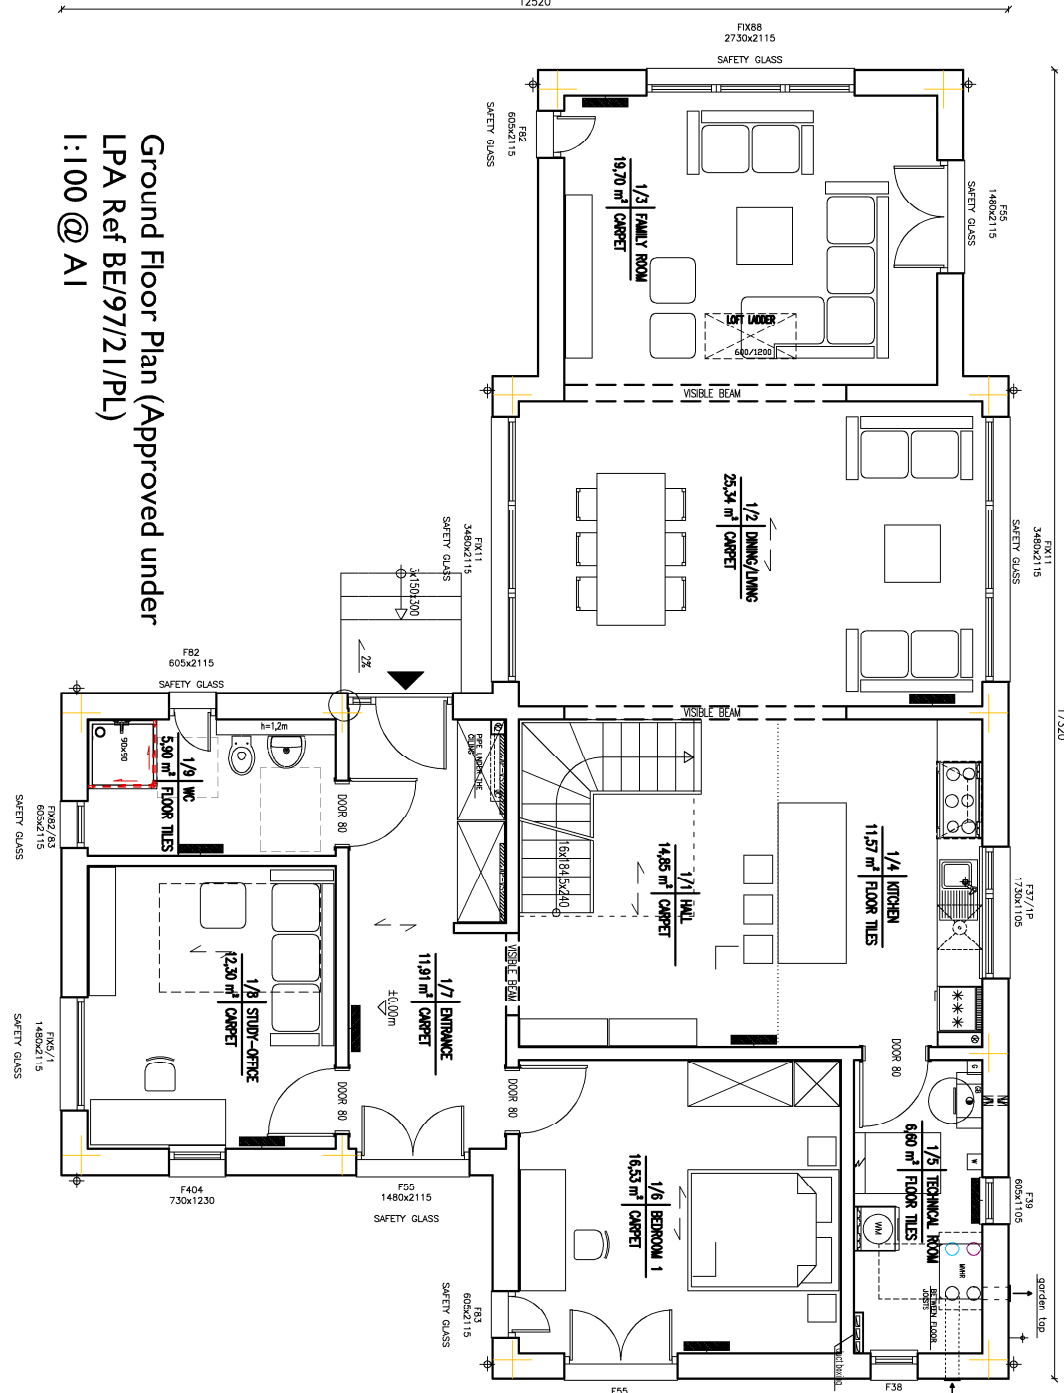

Front Elevation As Proposed
1:100

Side Elevation As Proposed
1:100

Side Elevation As Proposed
1:100

Rear Elevation As Proposed
1:100

PL1	16.3.22	First Issue
Rev.	Date	Notes
 Dovetail Building Consultants Ltd. BUILDING CONSULTANTS		
Project New residential development Springfields, Chichester Road, Bognor Regis PO21 5EE		
Drawing Proposed Floor Plans Proposed Roof plan Proposed Elevations		
Date 16.3.22	Drawn by pd	Scales As marked @ A1
Status	Planning	
Drawing No. 3105/AD1	Rev. PL1	