


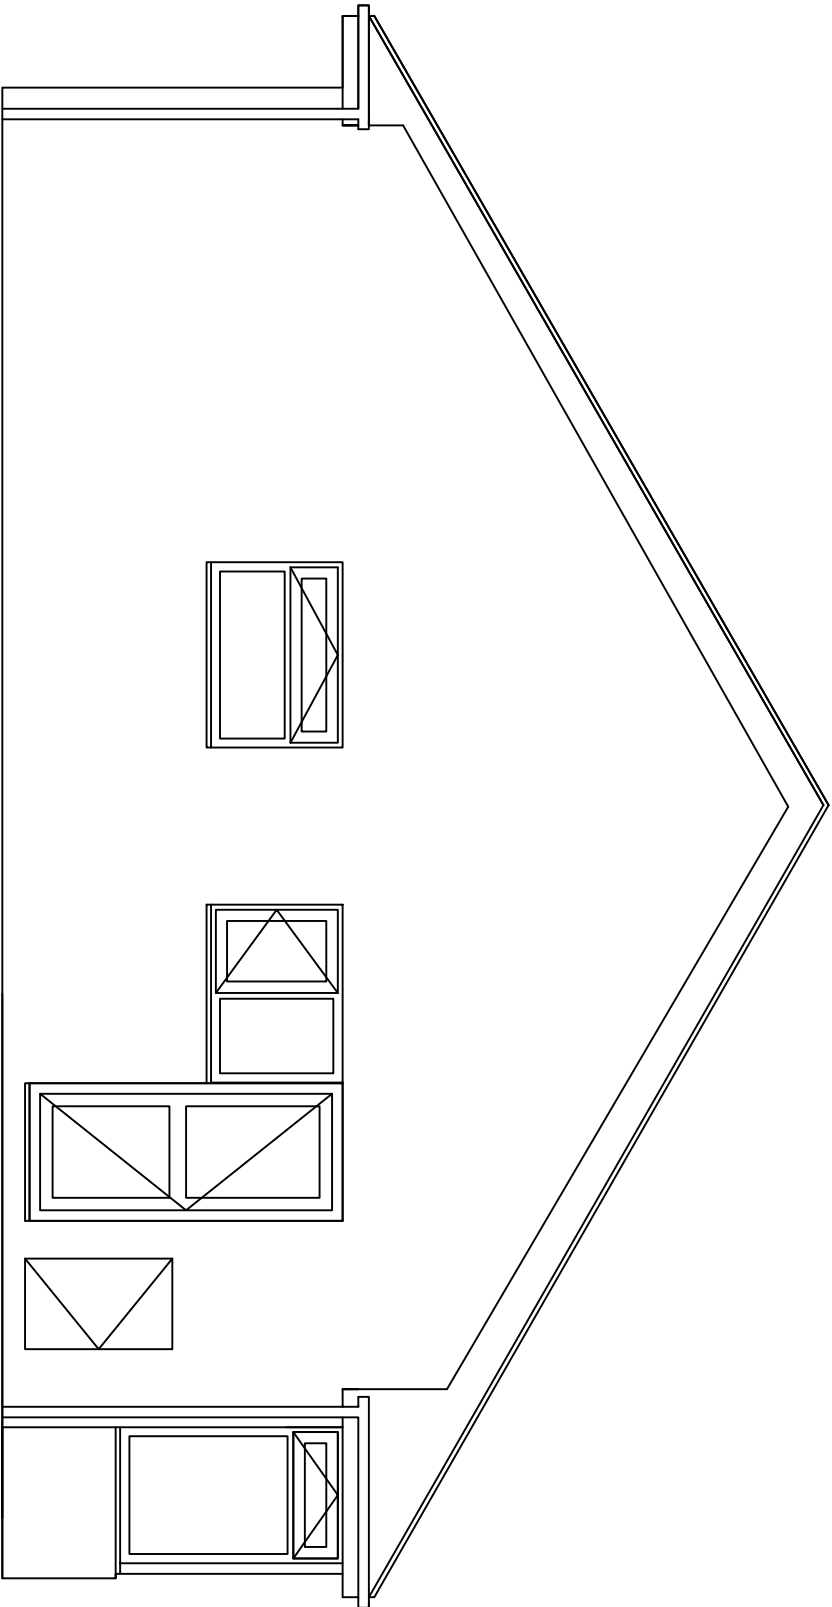

*Proposed Conservatory installation, frames white UPVC@
17 Frandor Road, Bogmor Regis, P021 5TP
Existing North elevation*

0m 1m

Scale 1:50 – Paper size A3

