


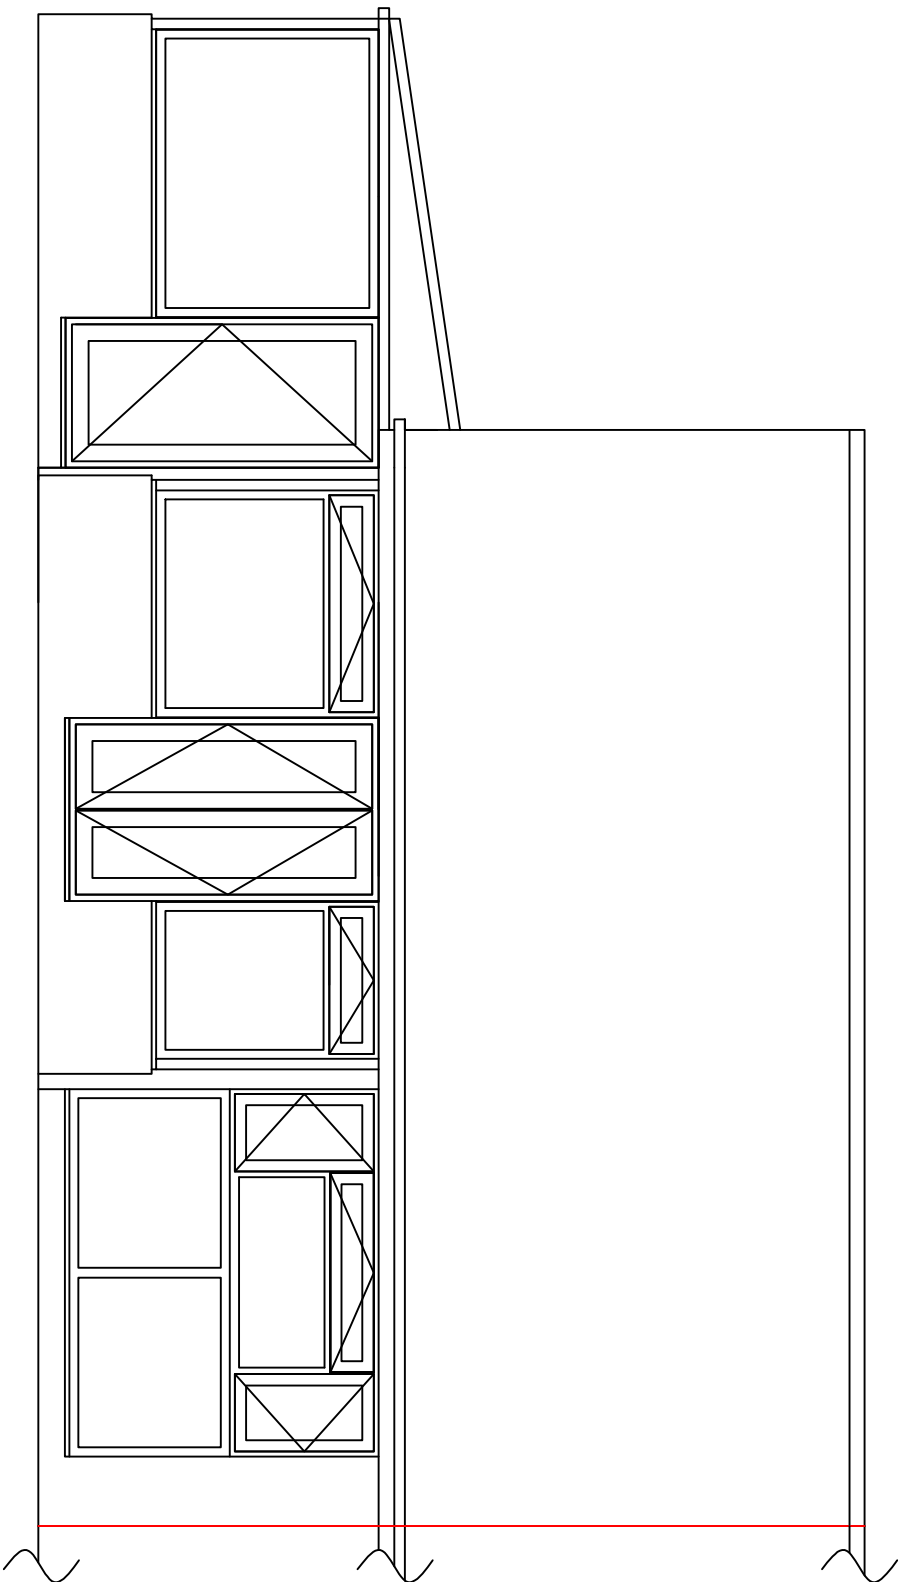

*Proposed Conservatory installation, frames white UPVC@  
17 Frandor Road, Bognor Regis, PO21 5TP  
Proposed West elevation*

0m 1m

Scale 1:50 – Paper size A3

