



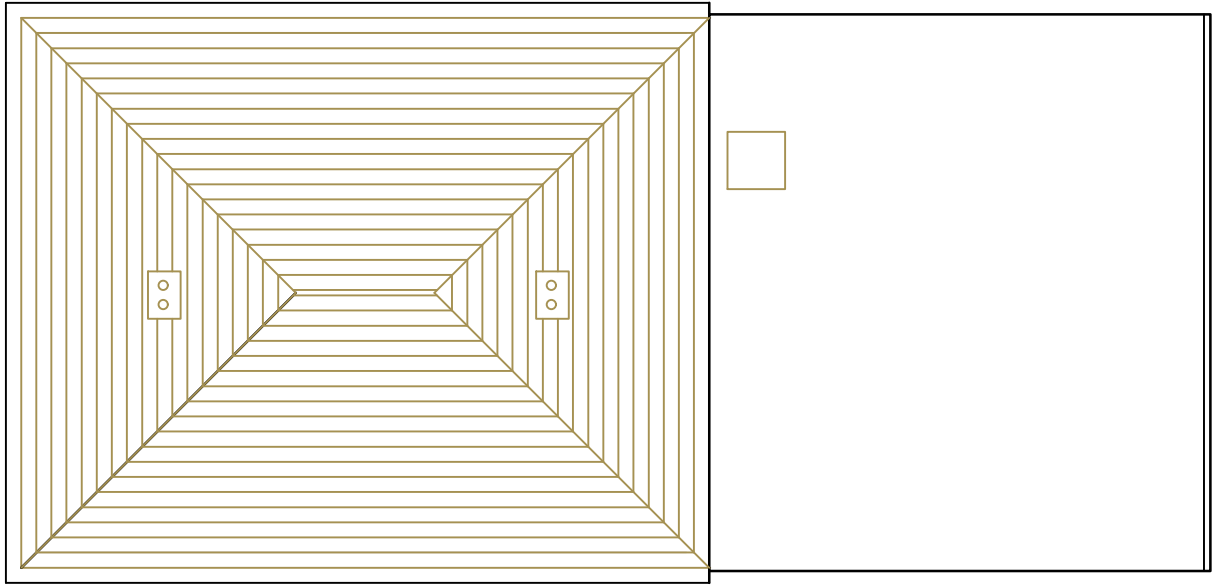

EXISTING ROOF PLAN 1:100

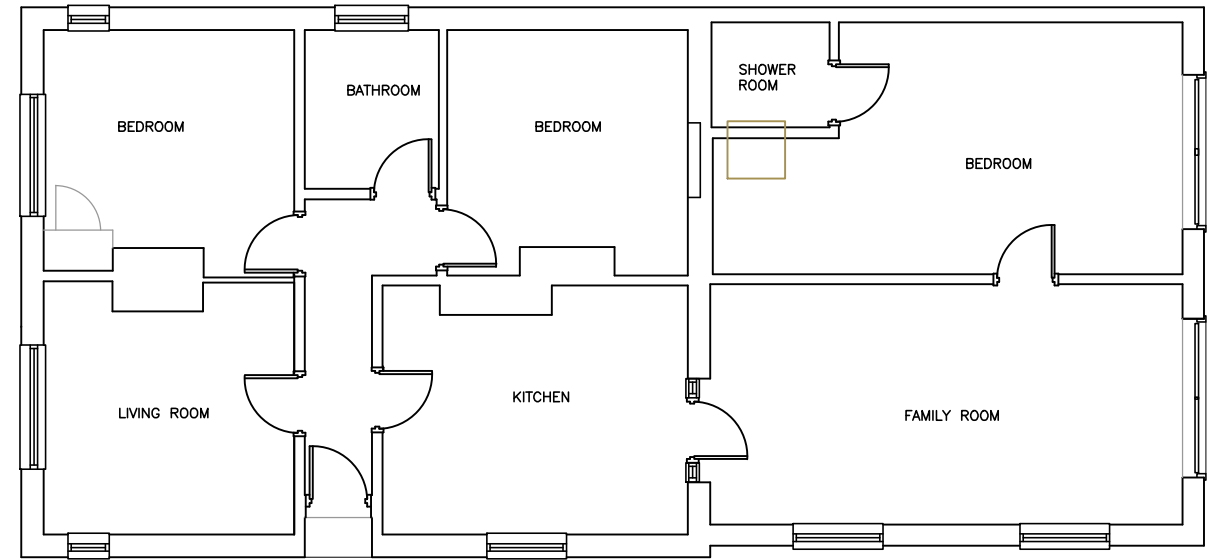


EXISTING GROUND FLOOR PLAN 1:100




EXISTING NORTH-EAST ELEVATION 1:100



EXISTING SOUTH-EAST ELEVATION 1:100

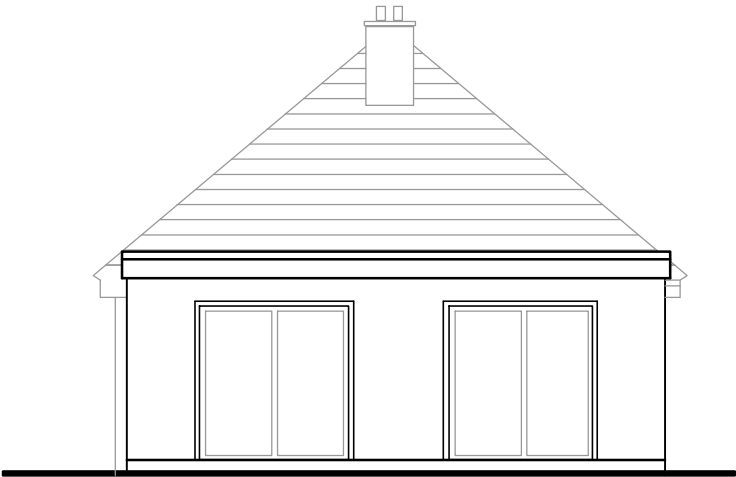

EXISTING NORTH-WEST ELEVATION 1:100

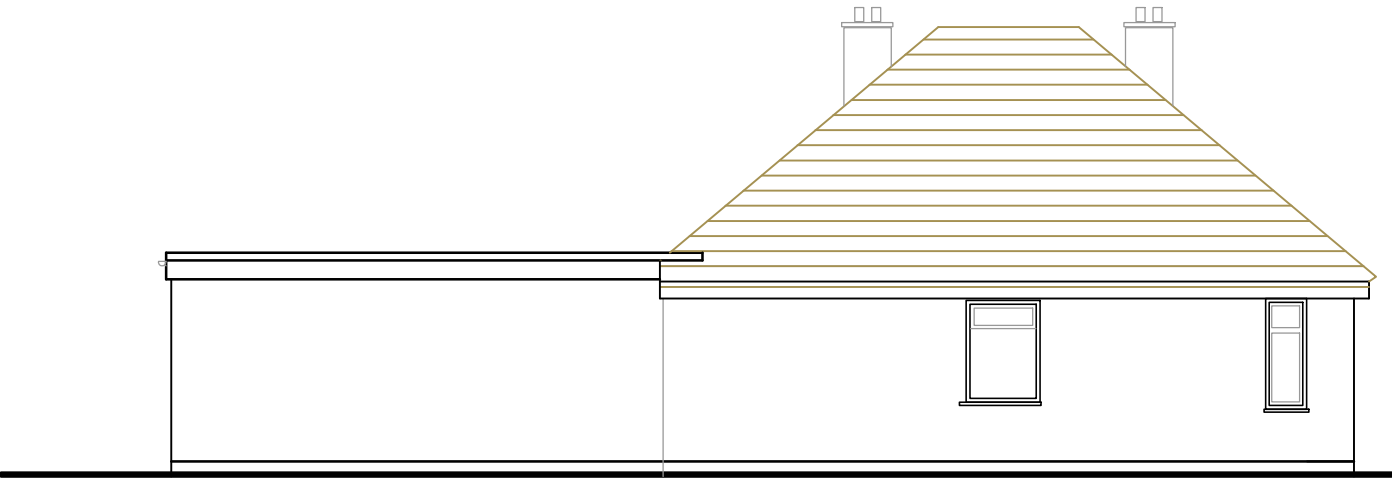

EXISTING SOUTH-WEST ELEVATION 1:100

AMdesign

ARCHITECTURE DESIGN DEVELOPMENT
Leeza Aldis-Hobbs ARB RIBA SPAB

Mob: 07756 329400
e-mail: leeza@amdesignltd.co.uk

PROJECT
**38 CHALCRAFT LANE
BOGNOR REGIS
WEST SUSSEX
PO21 5TX**
PROJECT STAGE
PLANNING

DRAWING
EXISTING PLANS
DRAWING No
284/02
SCALE 1:100
DATE FEB 2019
DRAWN LA
CHECKED

LETTER	REVISION	DATE
This scheme is subject to town planning and all other necessary consents. All dimesions and levels to be checked on site. This drawing is to be read in conjunction with other relevant drawings and documents. Report all discrepancies to the Architect before work commences. AM Design is the trading name of AM Design Ltd © AM Design Ltd. All rights reserved.		

