




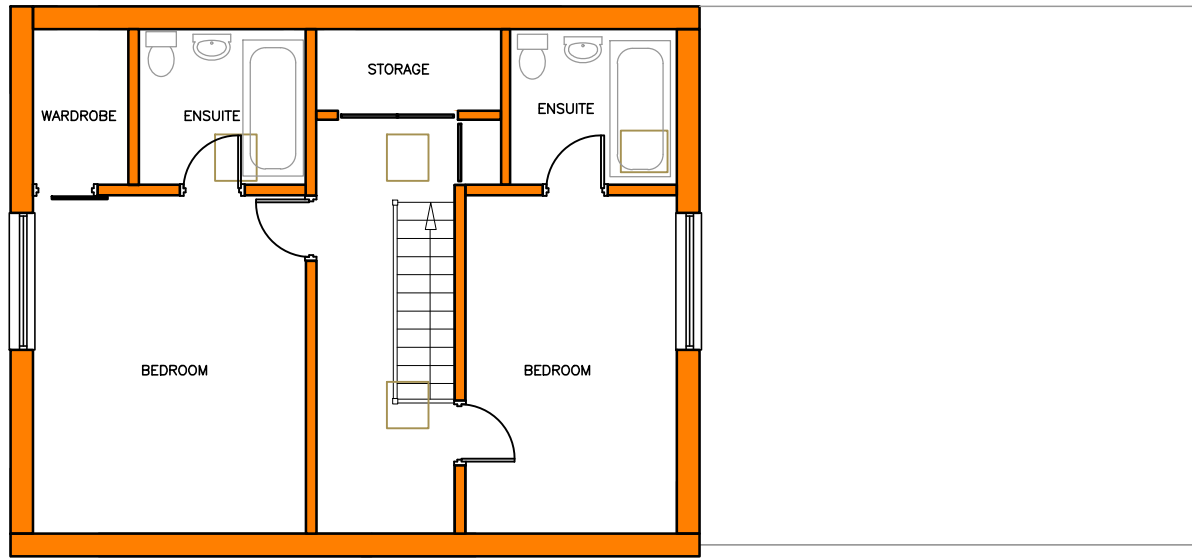

PROPOSED NEW FIRST FLOOR PLAN 1:100

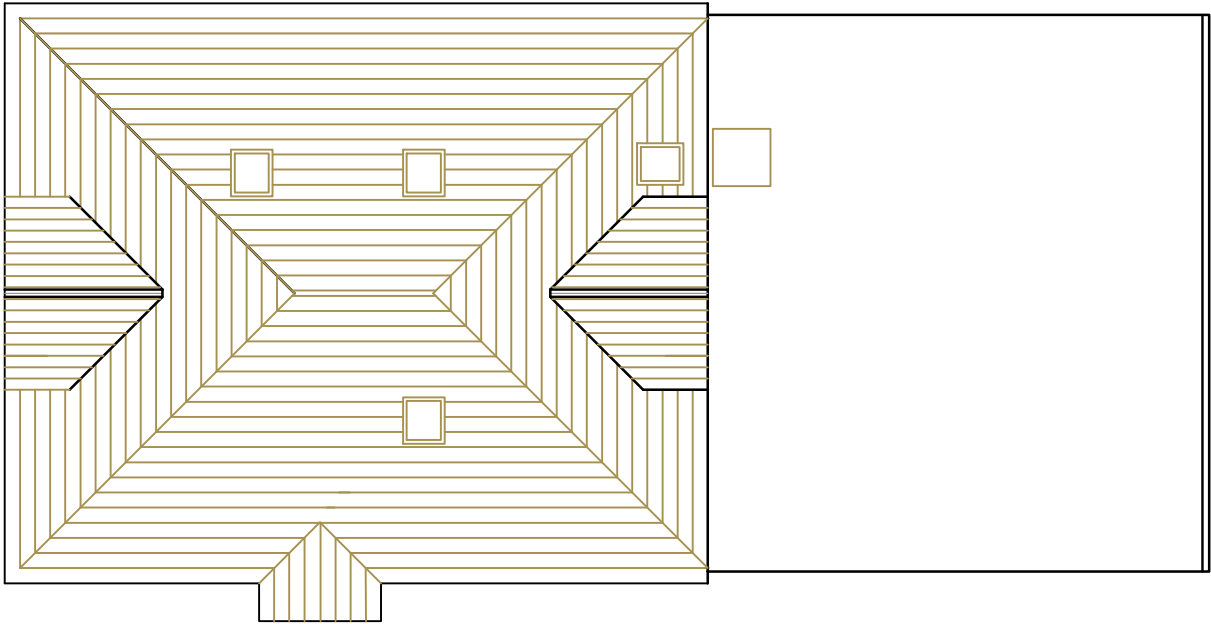

PROPOSED NEW ROOF PLAN 1:100

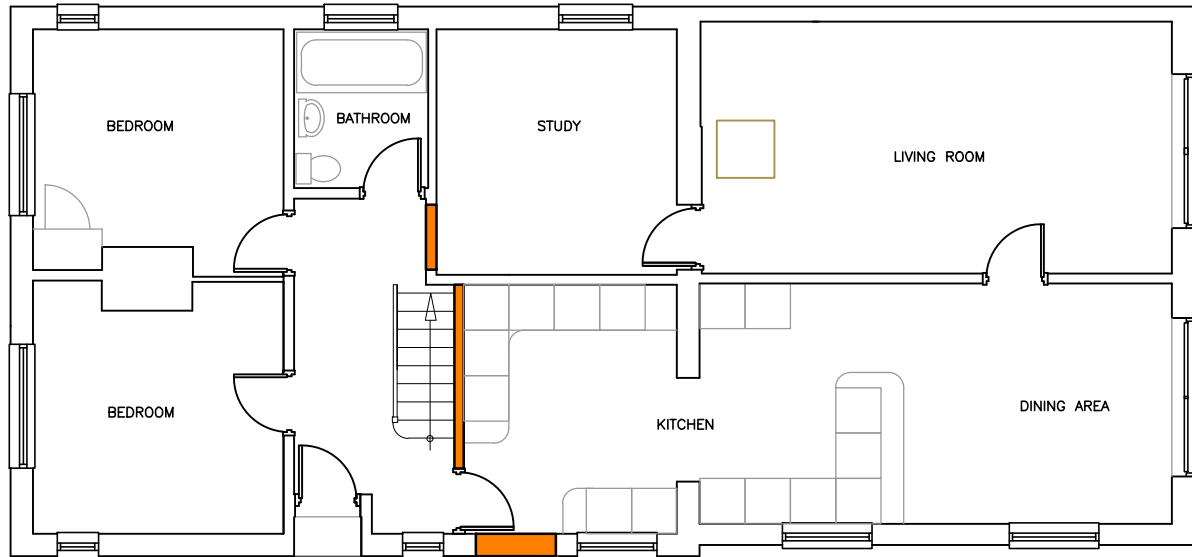

PROPOSED GROUND FLOOR PLAN 1:100
EXISTING PROPERTY FOOTPRINT UNALTERED

AMdesign

ARCHITECTURE DESIGN DEVELOPMENT
Leeza Aldis-Hobbs ARB RIBA SPAB

Mob: 07756 329400
e-mail: leeza@amdesignltd.co.uk

PROJECT
**38 CHALCRAFT LANE
BOGNOR REGIS
WEST SUSSEX
PO21 5TX**
PROJECT STAGE
PLANNING

DRAWING
PROPOSED PLANS

DRAWING No
284/103

SCALE 1:100
DATE FEB 2020
DRAWN LA
CHECKED

LETTER	REVISION	DATE
This scheme is subject to town planning and all other necessary consents. All dimesions and levels to be checked on site. This drawing is to be read in conjunction with other relevant drawings and documents. Report all discrepancies to the Architect before work commences. AM Design is the trading name of AM Design Ltd © AM Design Ltd. All rights reserved.		

