

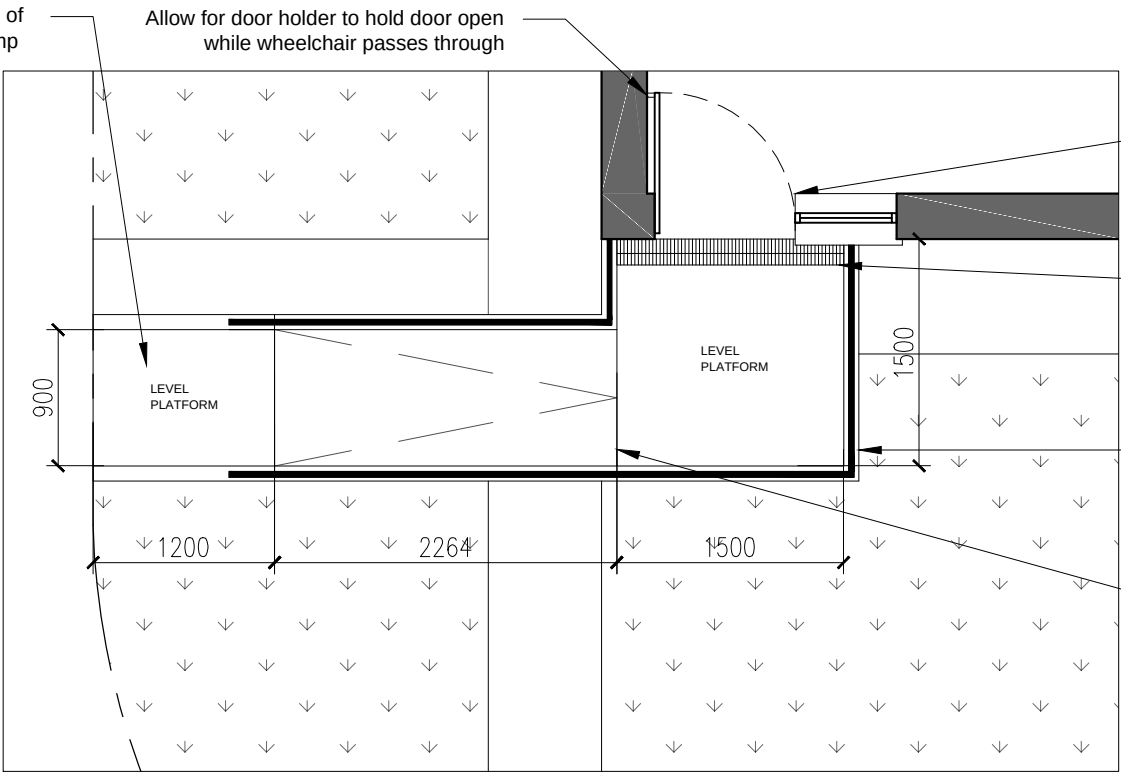
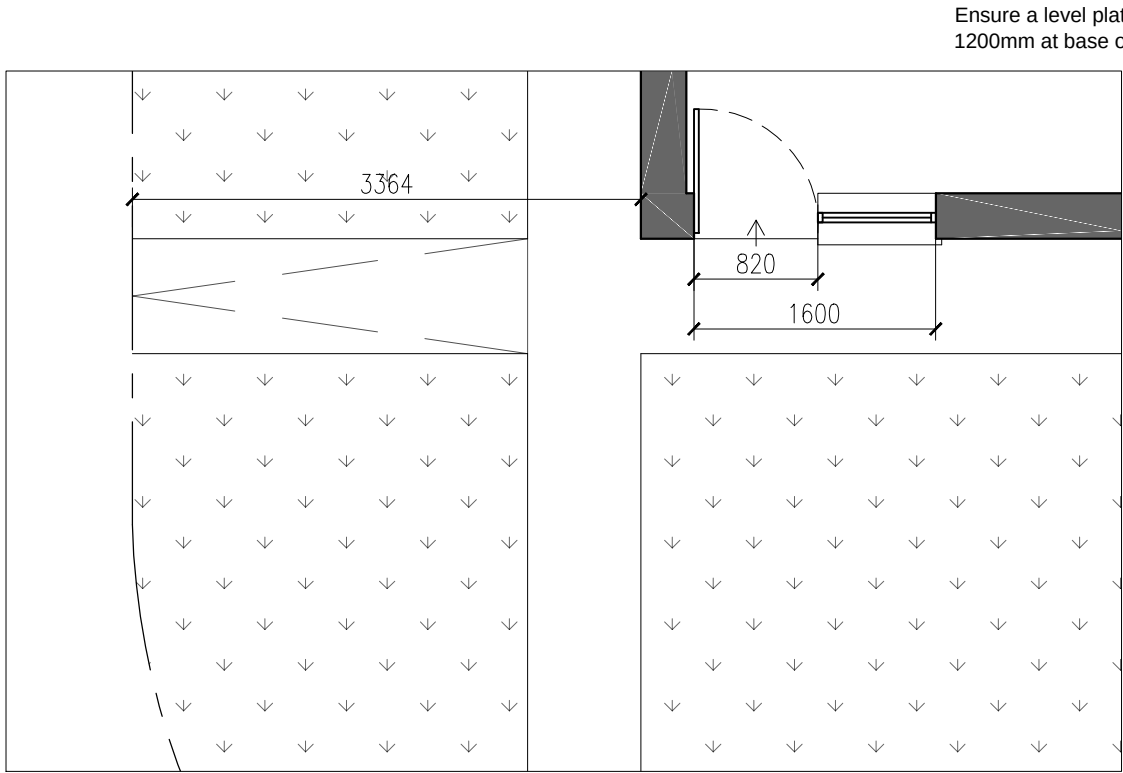


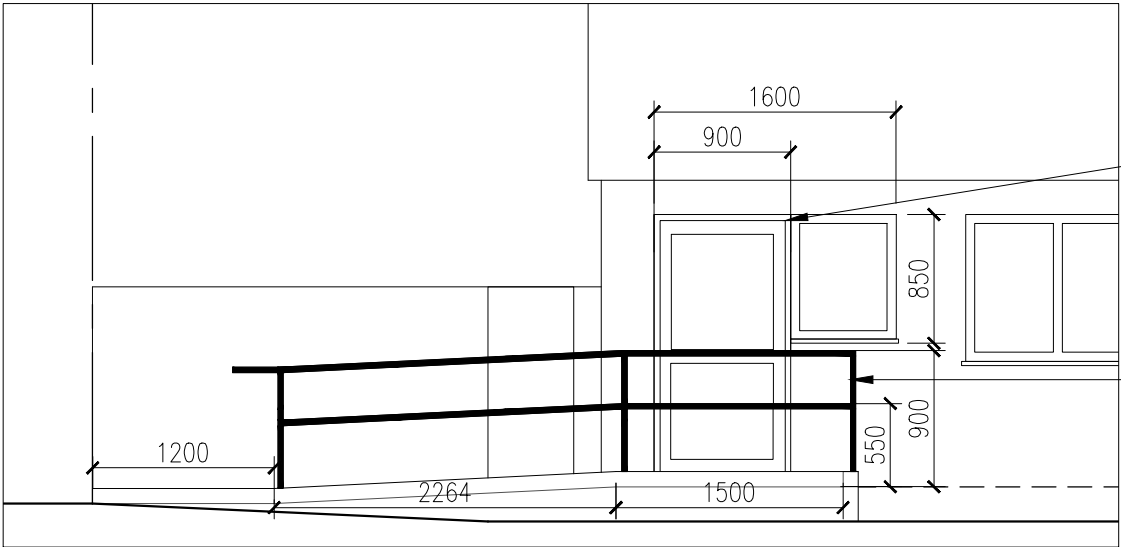



EXISTING PLAN - 1:50

PROPOSED PLAN - 1:50

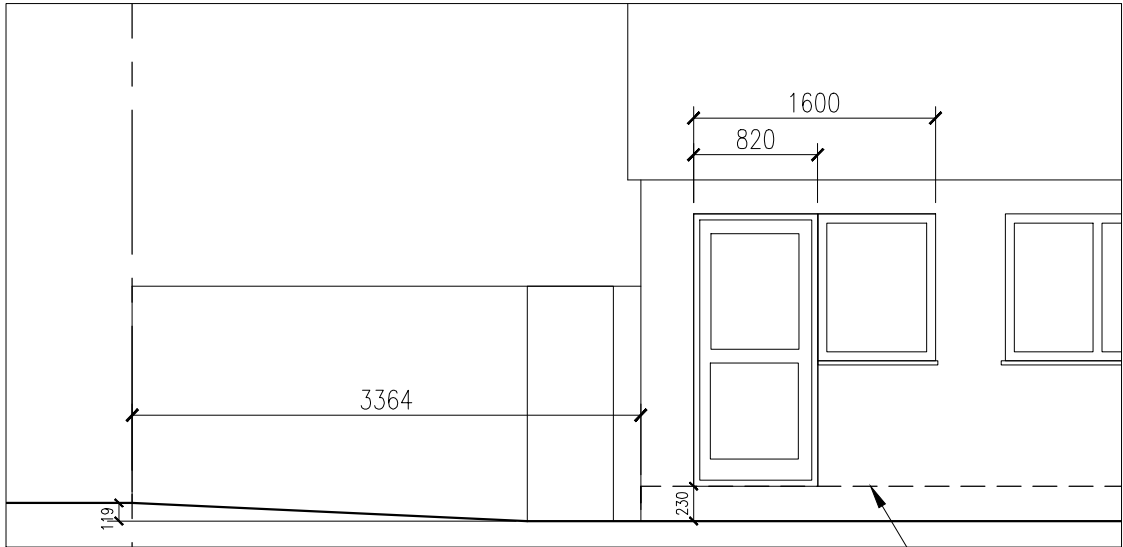

EXISTING FRONT ELEVATION - 1:50

PROPOSED FRONT ELEVATION - 1:50

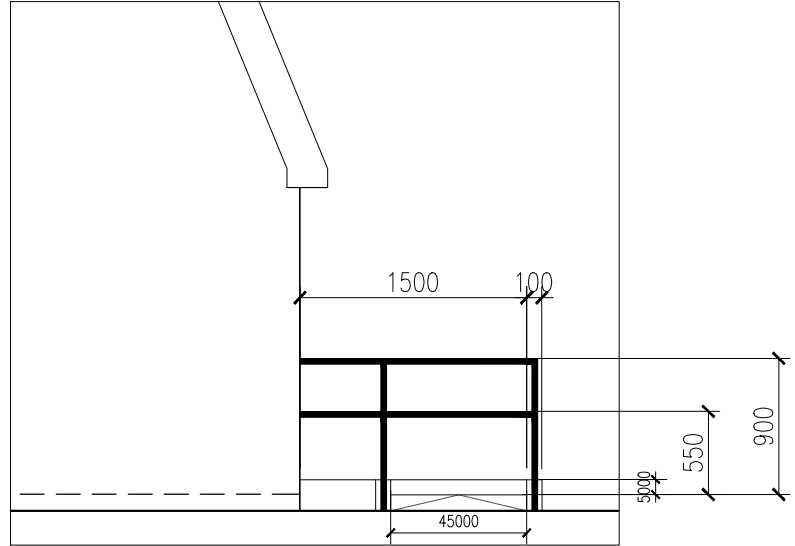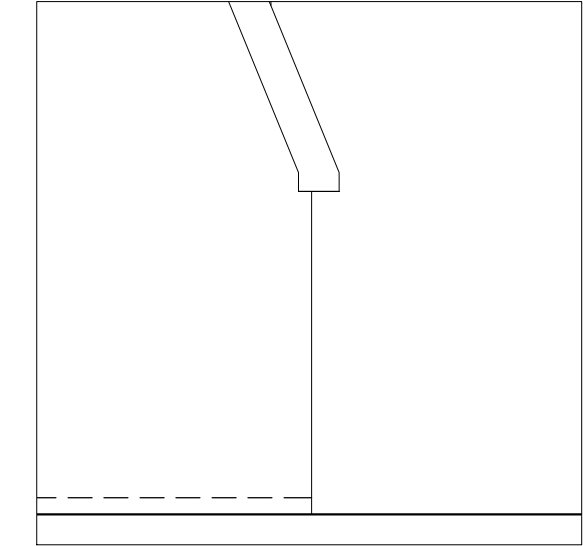

EXISTING SIDE ELEVATION - 1:50

PROPOSED SIDE ELEVATION - 1:50

- NOTES:
1. All dimensions are in mm and must be checked on site.
 2. Drawings are to be read in conjunction with accompanying documents.
 3. Any errors or inaccuracies should be brought to the attention of Amber Living.

Contact Information
Unit 3, Tungsten Building, George Street, Portslade, Brighton, BN41 1RA
Tel: 01273 410836
Email: louise@amberliving.co.uk



Client Name Mrs Haylie Pearce

Address 6 Wren Crescent, Bognor Regis, PO22 9BZ

Drawing Title Access Drawings

Drawing Reference LH/02/WREN Date 6/3/20

Scale 1: 50 Paper A3 Drawn By LH Revision - Direction

