
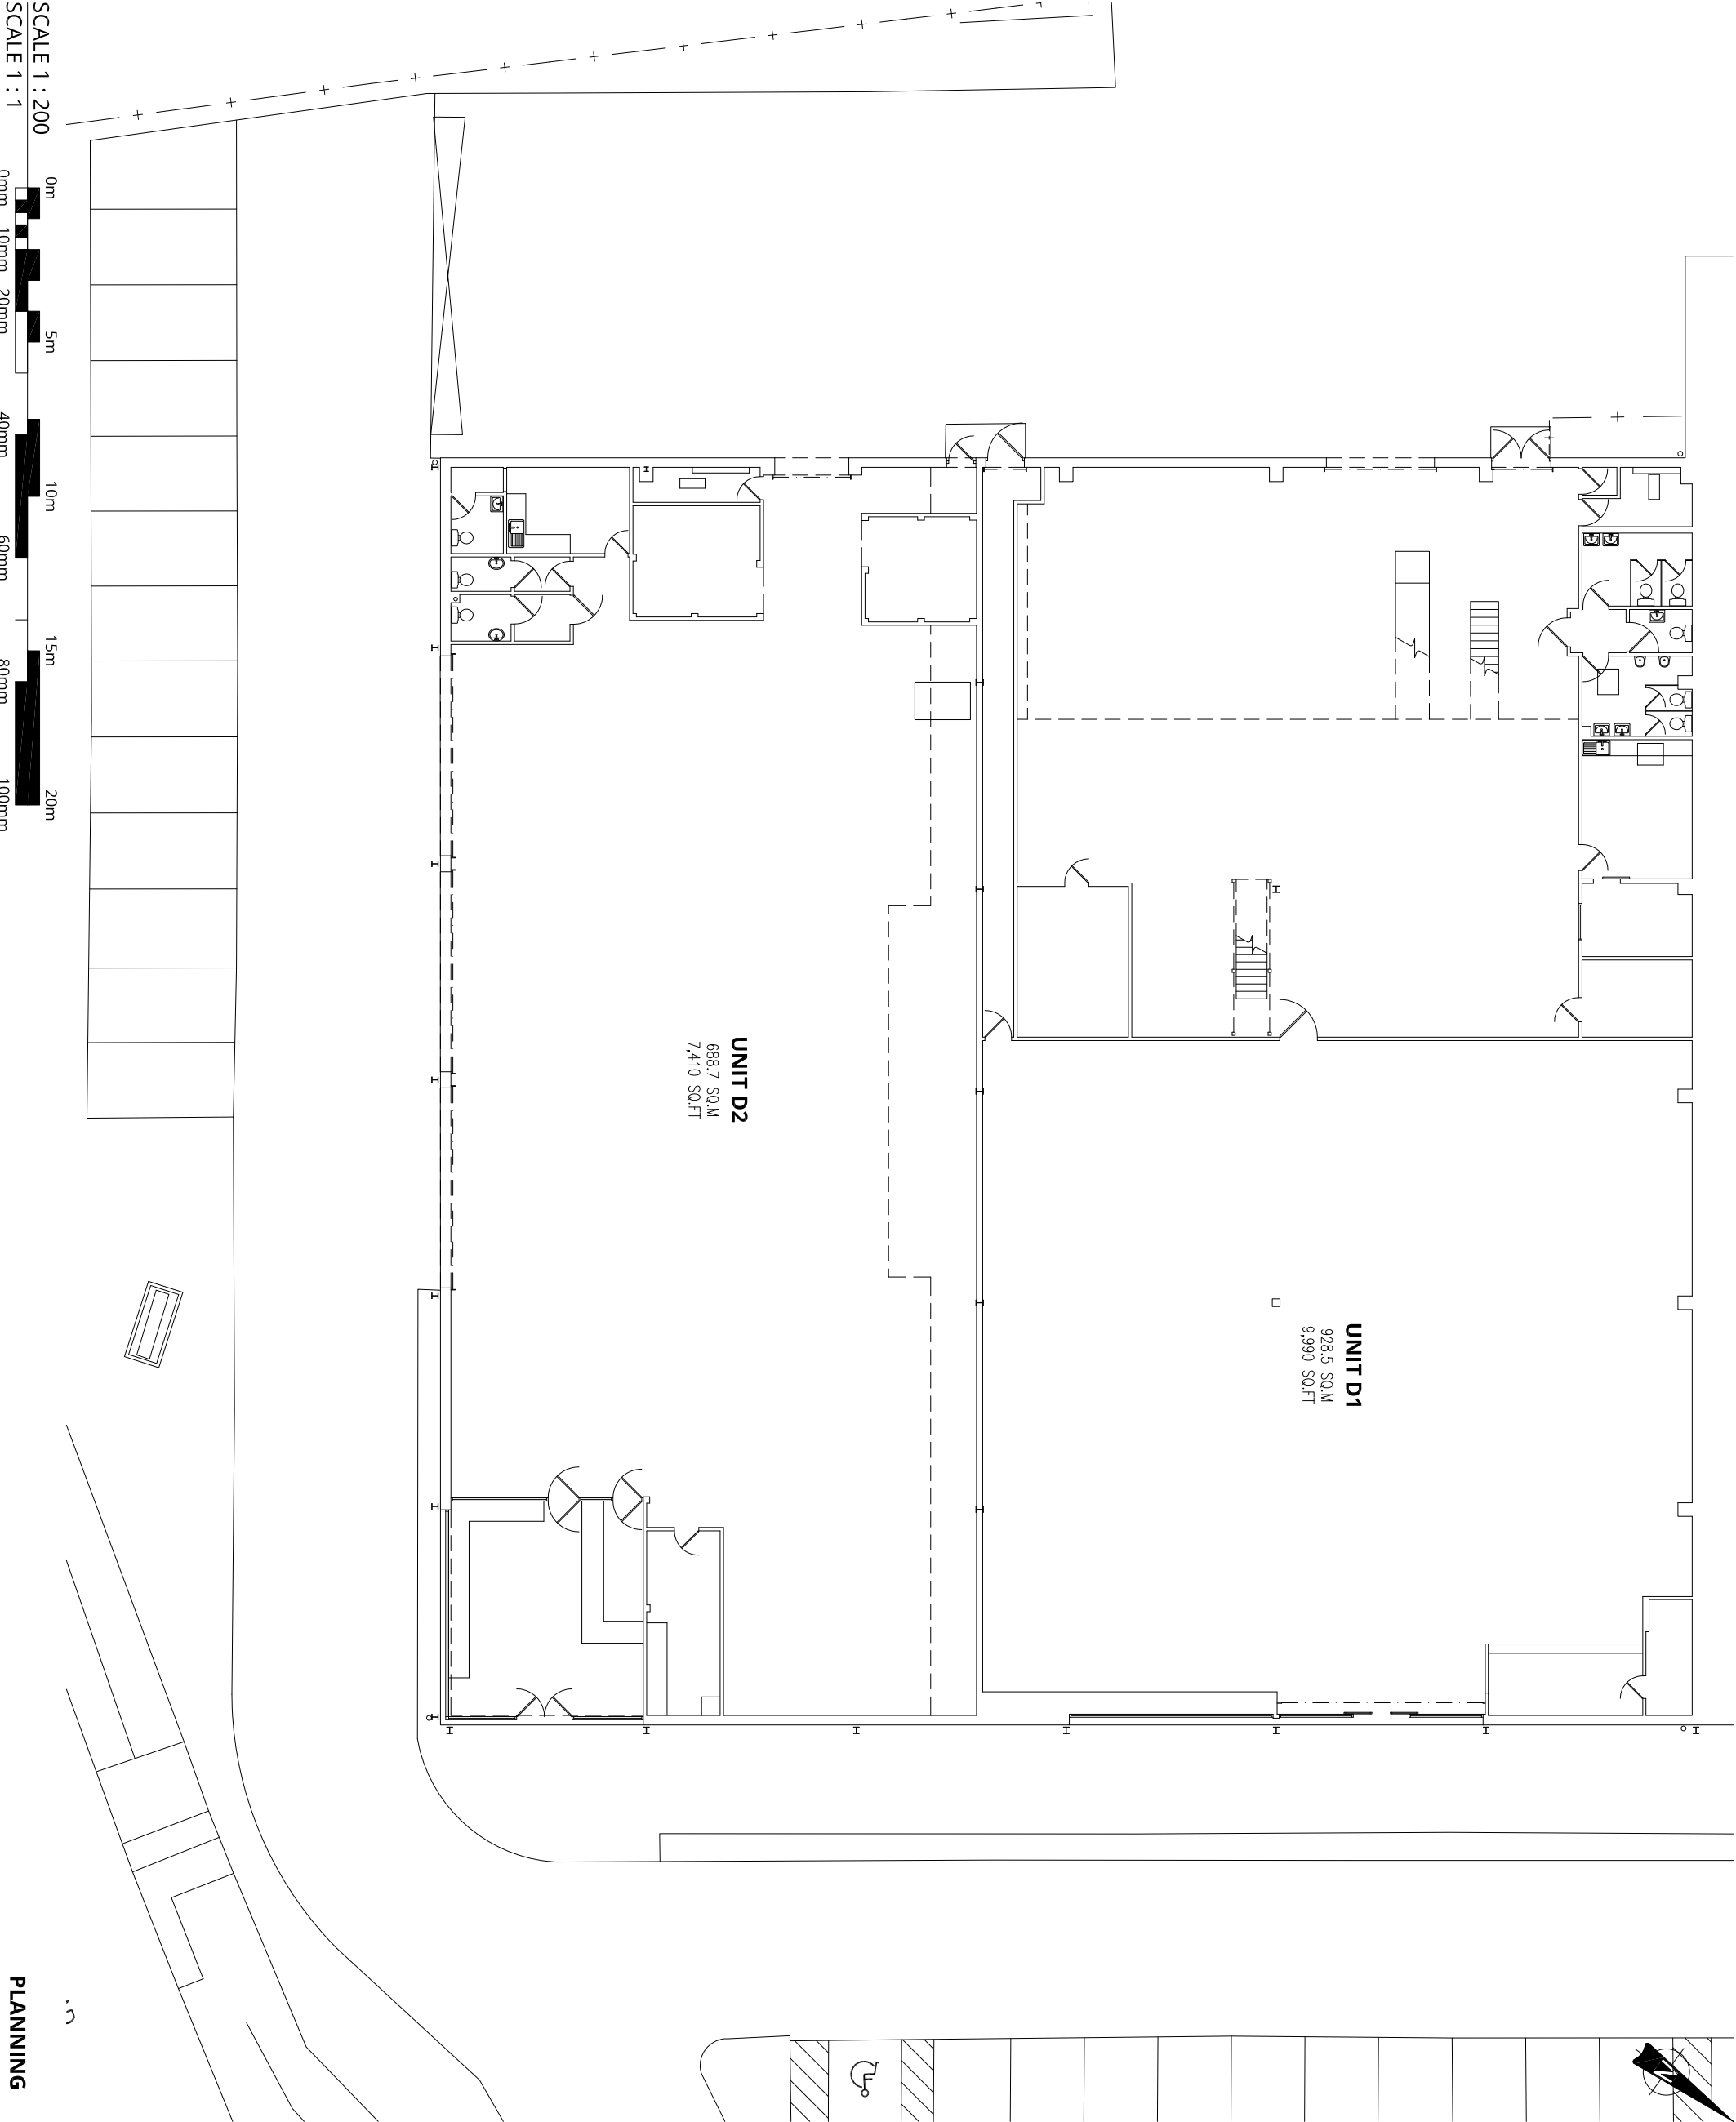


Copyright of this drawing is the property of Urban Edge Architecture Limited. It must not be reproduced or amended nor used in the execution of any works whether in conjunction with the proposed works for which it is prepared or otherwise without the express consent in writing of Urban Edge Architecture Limited.

Urban Edge Architecture Limited
One Scotgate Mews, Scotgate
Stamford, Lincolnshire, PE9 2RX.
Tel. +444 (0)1780 755 665
Fax. +444 (0)1780 755 360

For information only DO NOT SCALE

 

Revision	Description	Date
----------	-------------	------

URBANEDGE
architecture / masterplanning / design

Client
**BBC PENSION
TRUST LIMITED**

Project
**ARUN RETAIL PARK
BOGNOR REGIS
UNITS D1 & D2**

Drawing
**GROUND FLOOR PLAN
AS EXISTING**

Scale	1:200 @ A3	Drawn	DH
Date	AUG 2013		
Project No.	1517	Drawing No.	URB AR [08] 00 04
		Revision	D00