



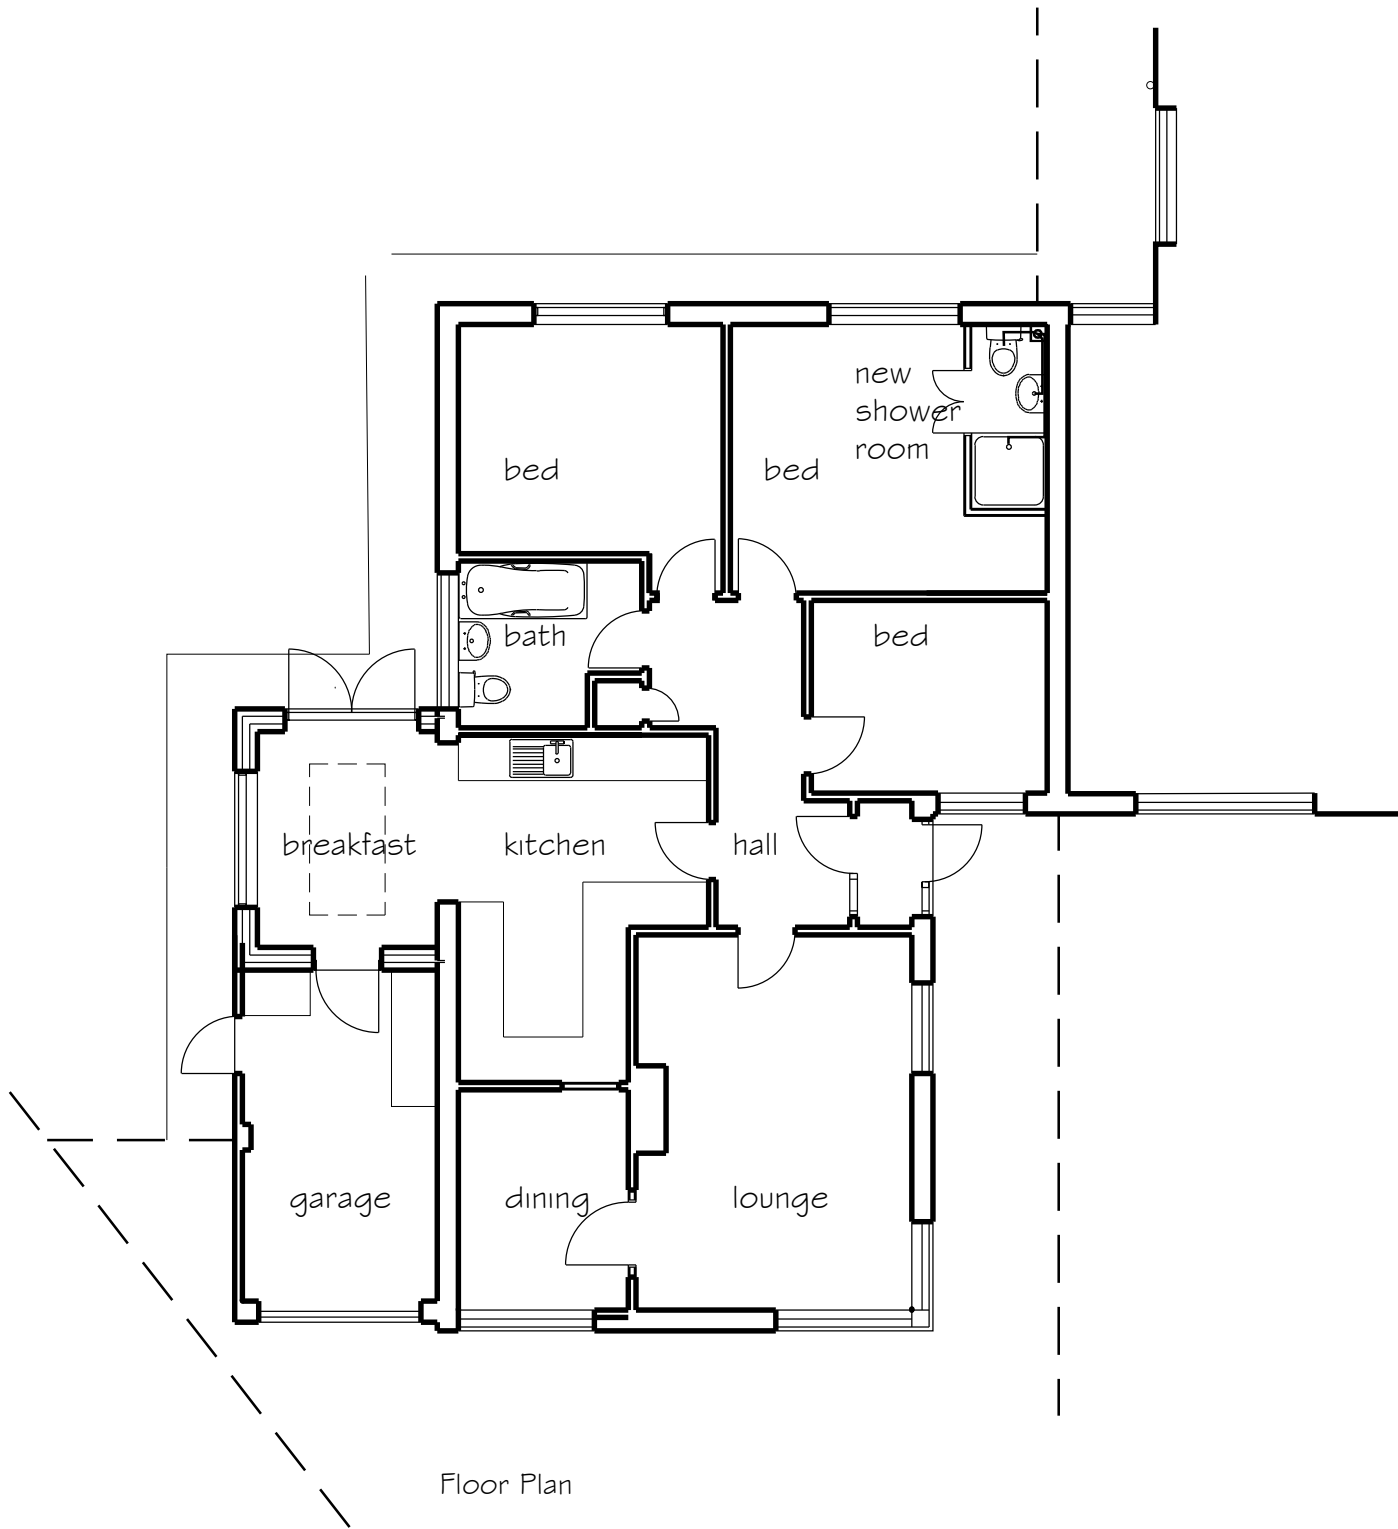

Floor Plan

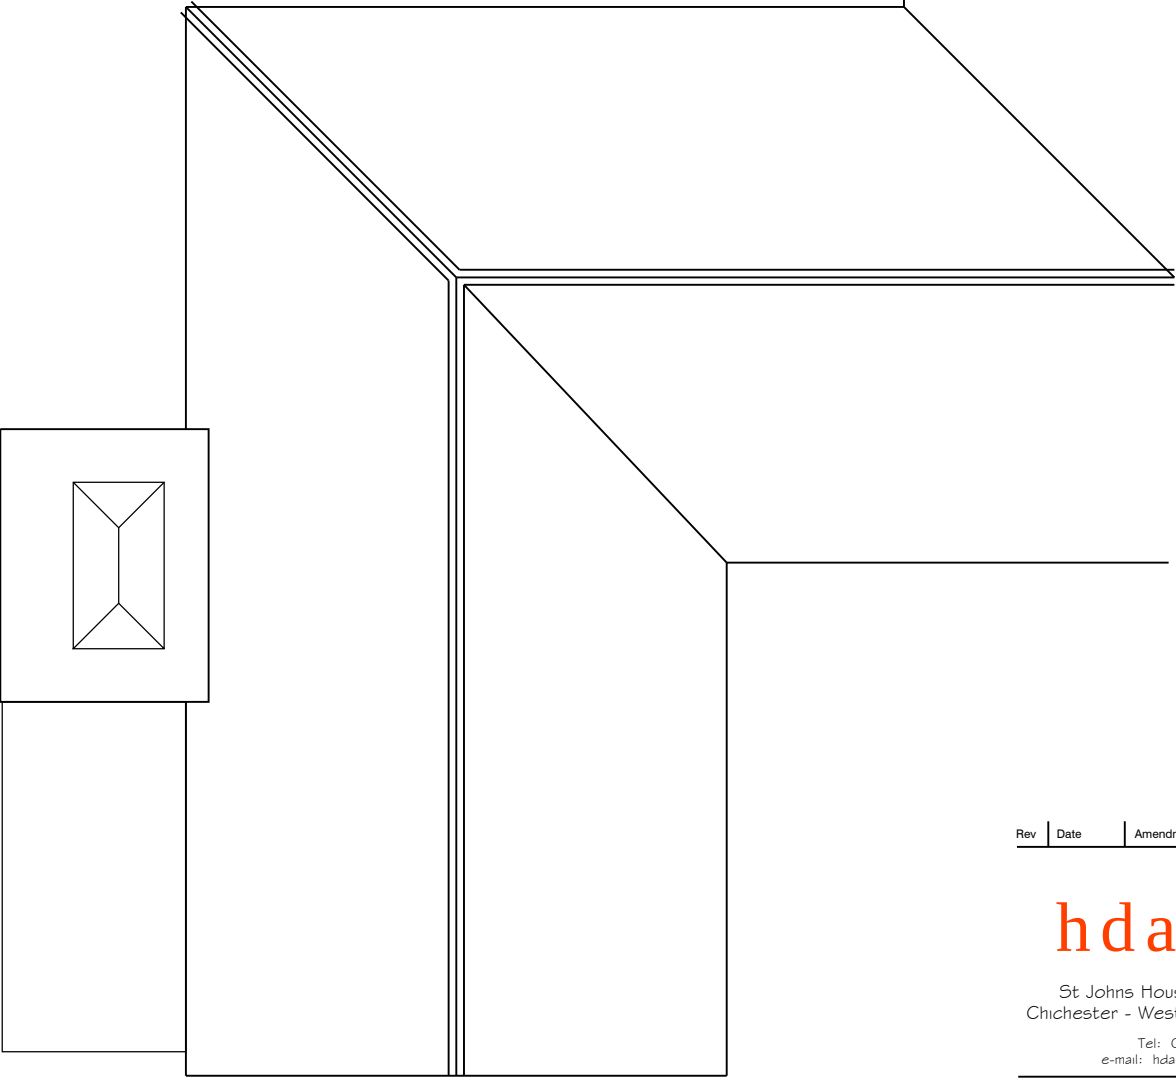

Roof Plan

NOTES:

Dimensions to be checked on site before placing material orders or commencing work.

Contractor to verify latest issue of plans with **hda** projects for this project before starting works.

Any discrepancies shall be reported immediately.

Do not scale from these drawings except for planning purposes.
Use figured dimensions only.

Where applicable this drawing is to be read in conjunction with other consultants' drawings.

This drawing is the copyright of hda projects ltd.

Rev	Date	Amendment
-----	------	-----------

hda projects

St Johns House - St Johns Street
Chichester - West Sussex - PO19 1UU
Tel: 07881287017
e-mail: hda**projects**@talktalk.net

For
Mr + Mrs C Barratt

Project
24 Winston Close
Bognor Regis
PO21 5DE

Title
Plans as Proposed

Date	Drawn	Scale	Checked
Feb 2018	wm	1 : 100 @ A3	
Job Number	Prefix	Drawing Number	Revision
1805	P	04	