




Plot 2 202L
FRONT ELEVATION
Note : Wall areas left clear to elevations are in facing brickwork

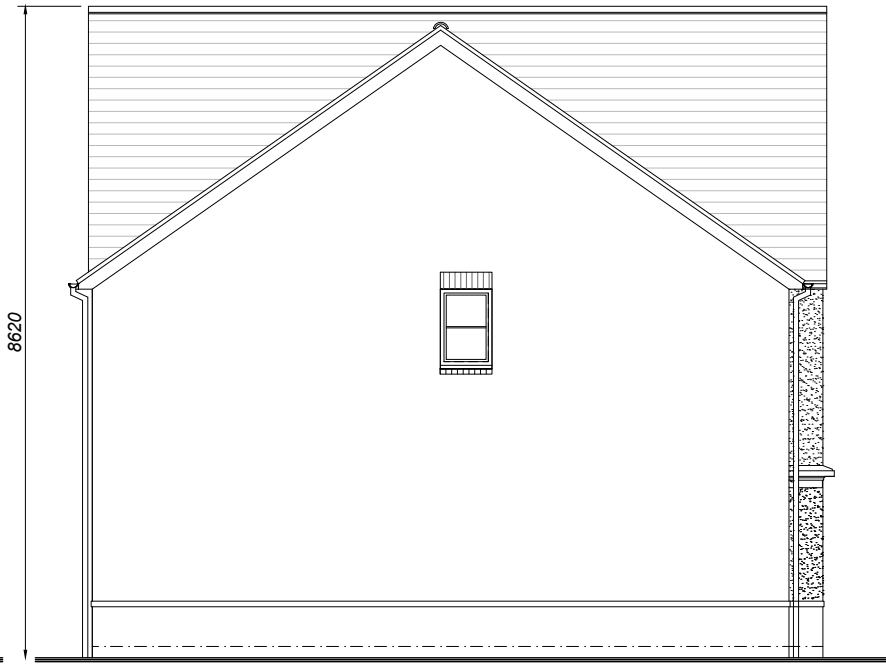

Plot 2 202L
SIDE ELEVATION




Plot 1 310
REAR ELEVATION




Plot 1 310
FRONT ELEVATION




Plot 2 202L
GROUND FLOOR PLAN

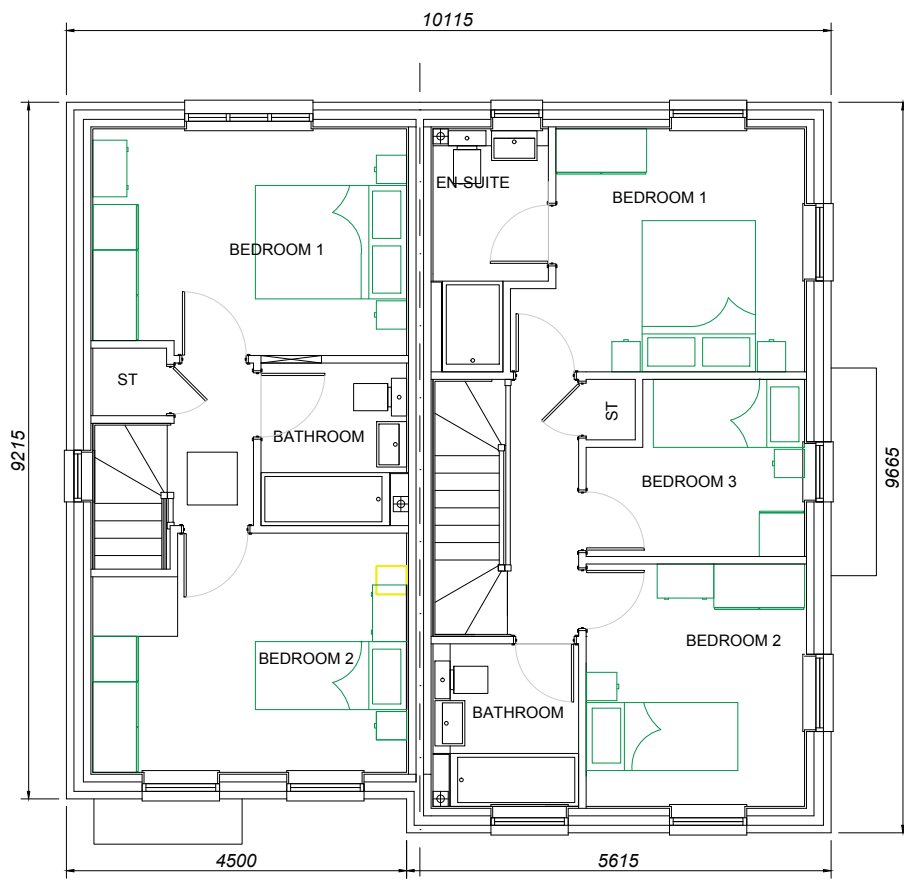

FIRST FLOOR PLAN

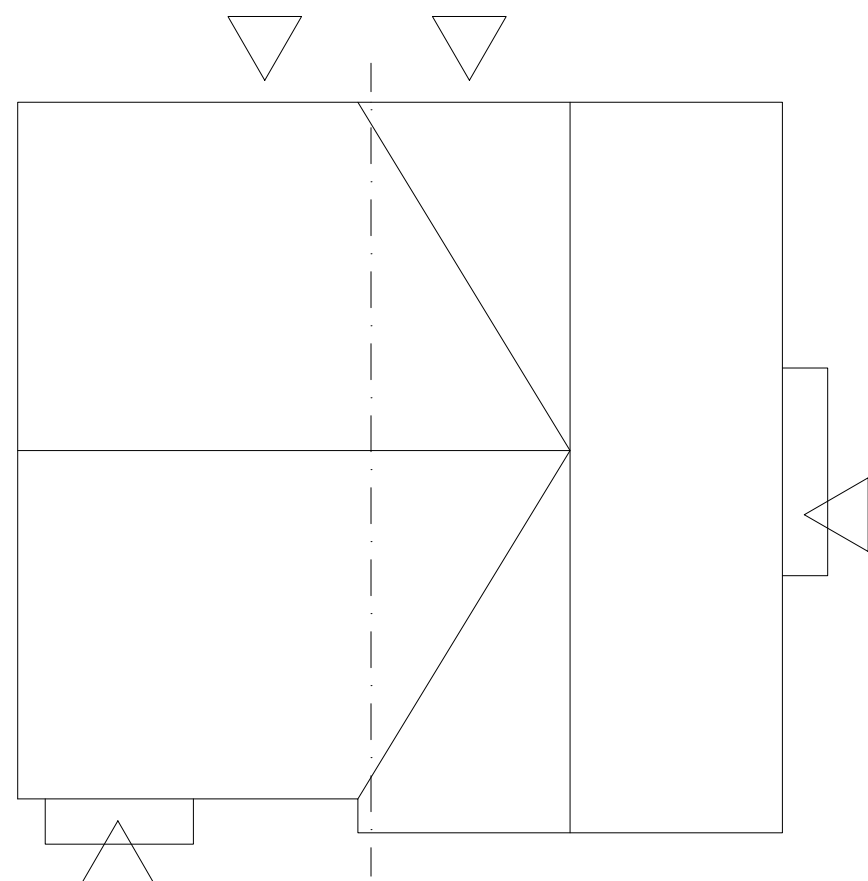

ROOF PLAN

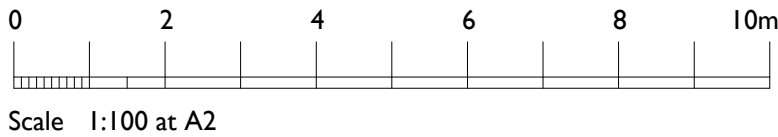

Scale 1:100 at A2

House Types 310 & 202L
Plots 1 & 2.
Private.
202L : 70.68sq.m. / 760sq.ft.
2 bed 3 person unit

310 : 88.25sq.m. / 949sq.ft.
3 bed 4 person unit

urban pulse

design

The Studio, Unit 17, Vicarage Farm, Winchester Road,
Fairoak, Hampshire, SO50 7HD
023 8069 7010
enquiries@urbanpulsedesign.co.uk www.urbanpulsedesign.co.uk

PROJECT
Land West of New Barn Lane
North Bersted, Bognor Regis

Linden Homes South

Project type	Drawing classification	Work stage
--------------	------------------------	------------

DRAWING TITLE
Plots 1 & 2
House Types 310 & 202L
Floor Plans & Elevations

SCALE 1:100	SHEET SIZE A2	SHEET No. 1 of 1	DRAWN	CHKD	DATE 04/12/2018	CAD FILE
----------------	------------------	---------------------	-------	------	--------------------	----------