





Plot 15 303A Plot 16 303
FRONT ELEVATION
Note : Wall areas left clear to elevations are in facing brickwork

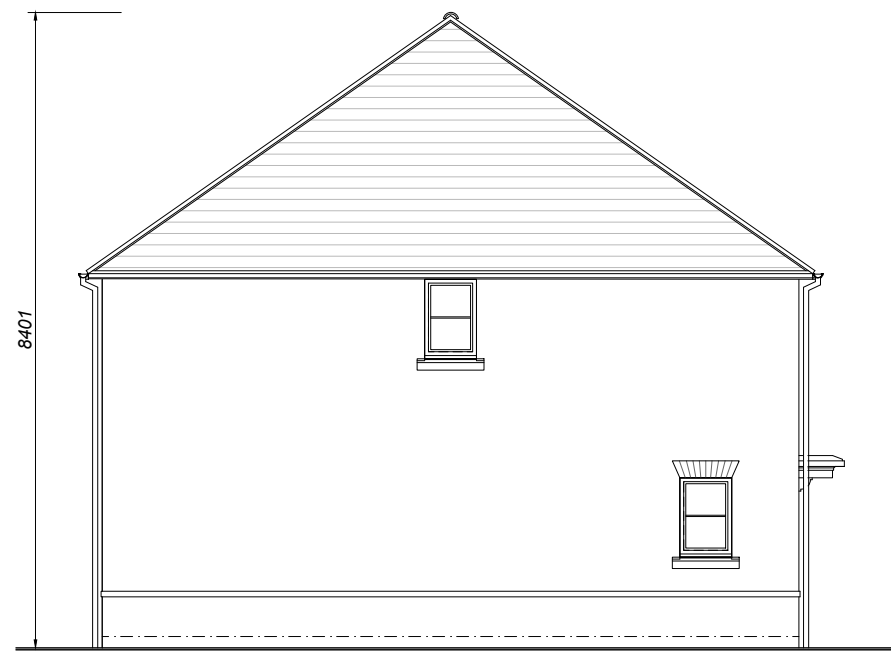


Plot 15 303A
SIDE ELEVATION




Plot 16 303 Plot 15 303A
REAR ELEVATION

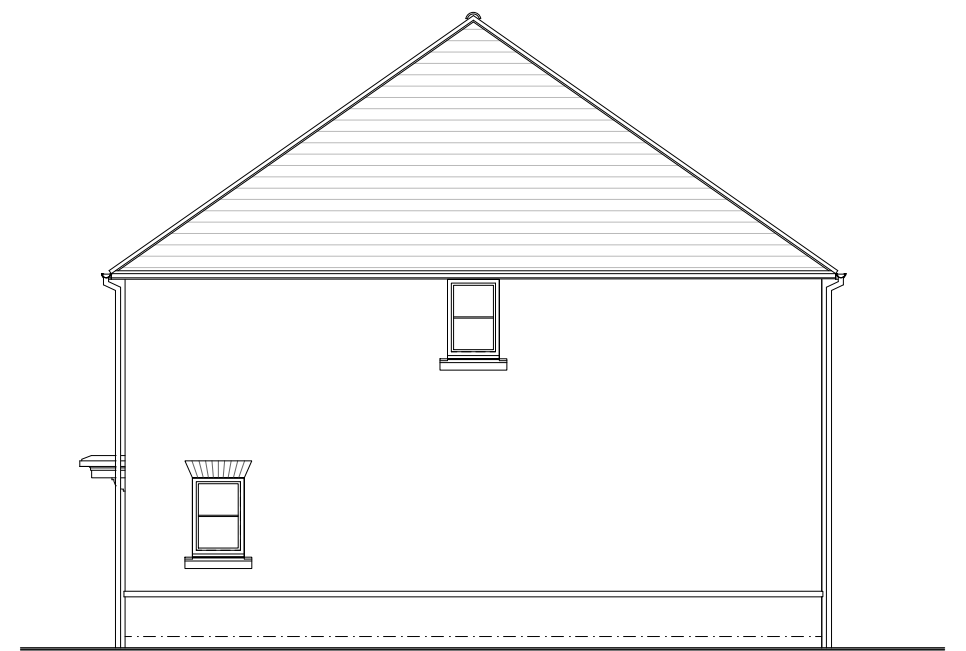


Plot 16 303
SIDE ELEVATION

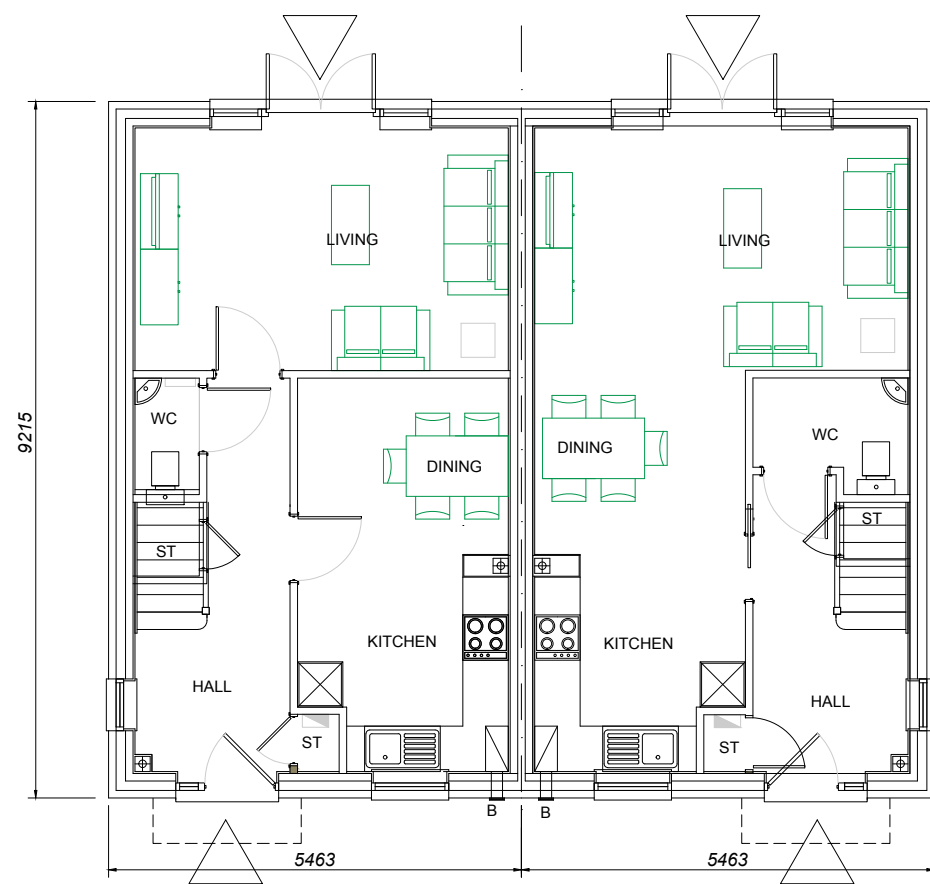


Plot 15 303A Plot 16 303
GROUND FLOOR PLAN

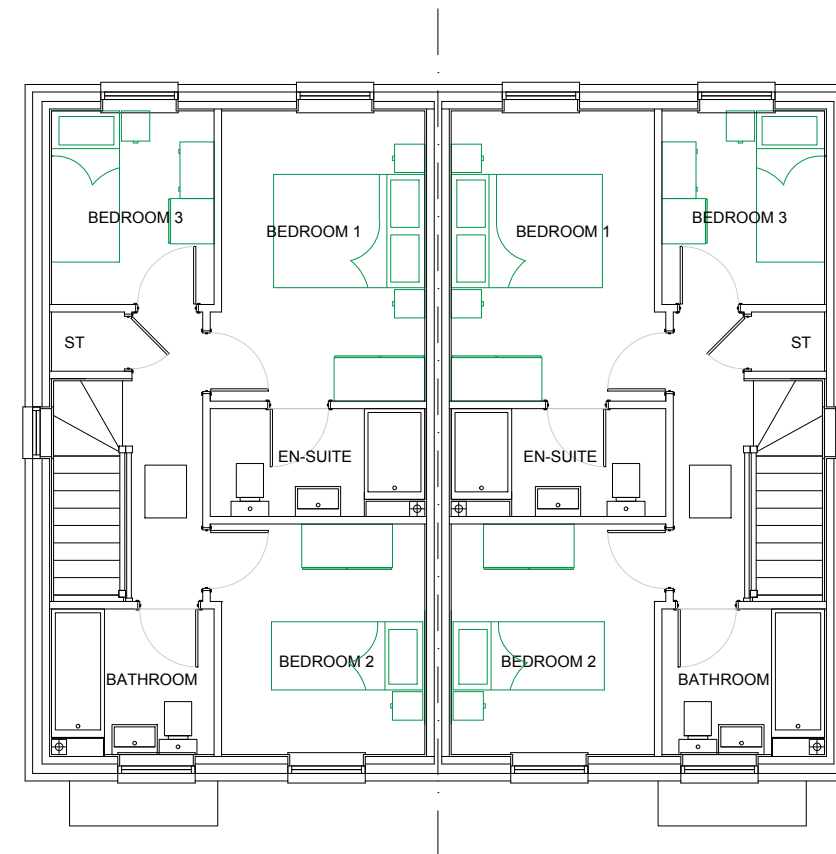

FIRST FLOOR PLAN

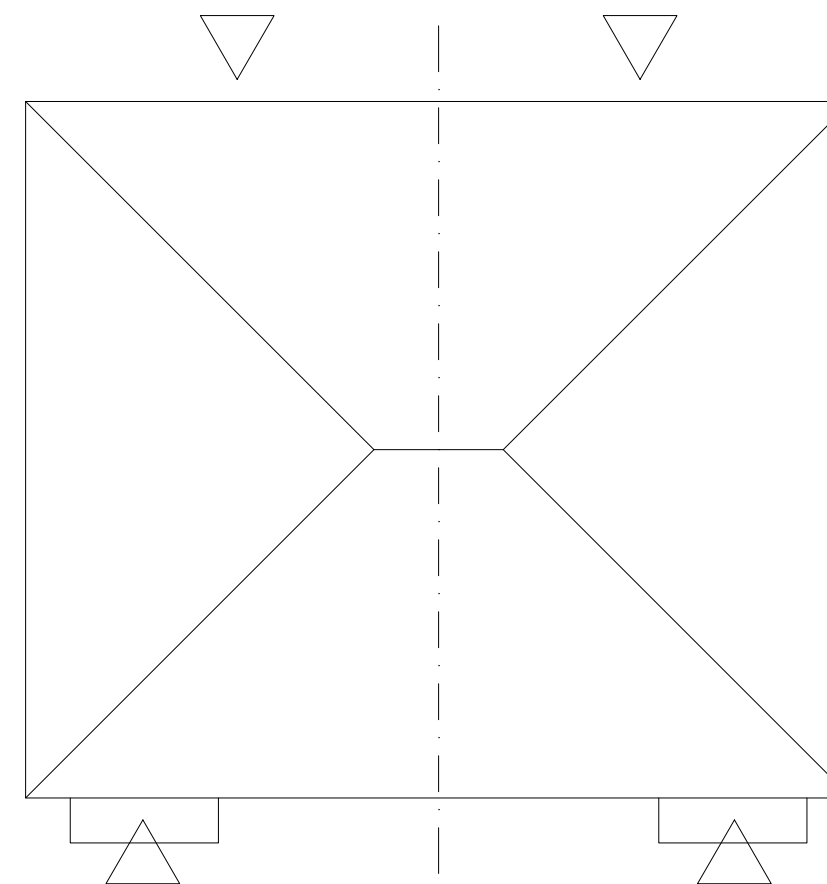

ROOF PLAN

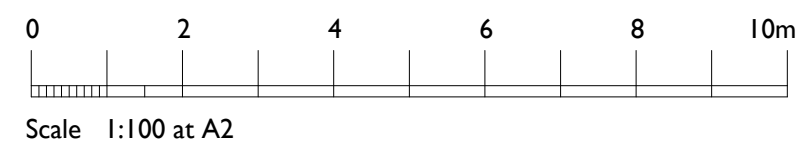

House Types 303A & 303 Plots 15 & 16.

Private.

303 : 84.16sq.m. / 905sq.ft.
3 bed 4 person unit

303A : 84.16sq.m. / 905sq.ft.
3 bed 4 person unit

urban pulse design

The Studio, Unit 17, Vicarage Farm, Winchester Road,
Fair Oak, Hampshire, SO50 7HD
023 8069 7010

enquiries@urbanpulsedesign.co.uk www.urbanpulsedesign.co.uk
PROJECT
Land West of New Barn Lane
North Bersted, Bognor Regis

Linden Homes South

Project type	Drawing classification	Work stage
--------------	------------------------	------------

DRAWING TITLE
Plots 15 & 16
House Types 303A & 303
Floor Plans & Elevations

SCALE 1:100	SHEET SIZE A3	SHEET No. 1 of 1	DRAWN	CHKD	DATE 04/12/2018	CAD FILE
----------------	------------------	---------------------	-------	------	--------------------	----------

Detail Planning

18-1128-019-1st