



Main Entrance

Front Elevation - Main Entrance

Wall areas left clear to elevations are in facing brickwork



Side Elevation




Rear Elevation




Side Elevation



Ground Floor Plan

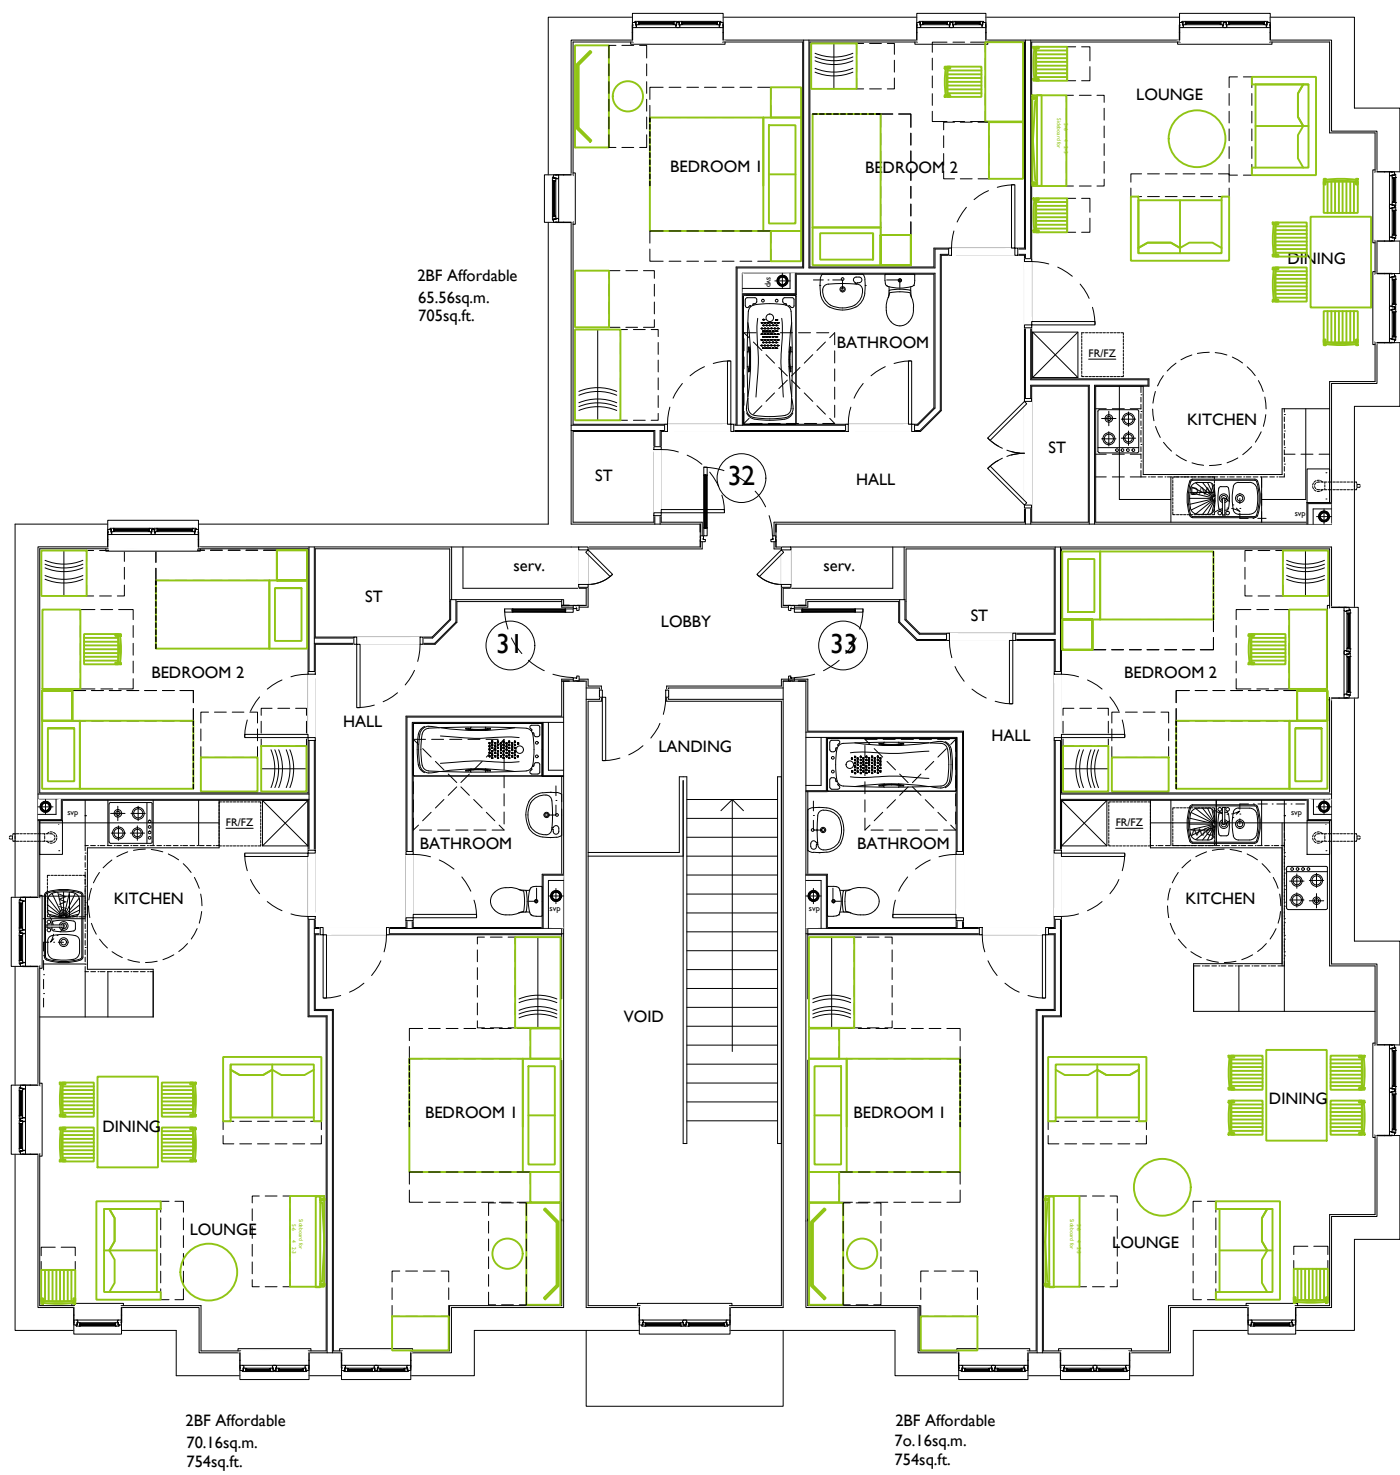


First Floor Plan

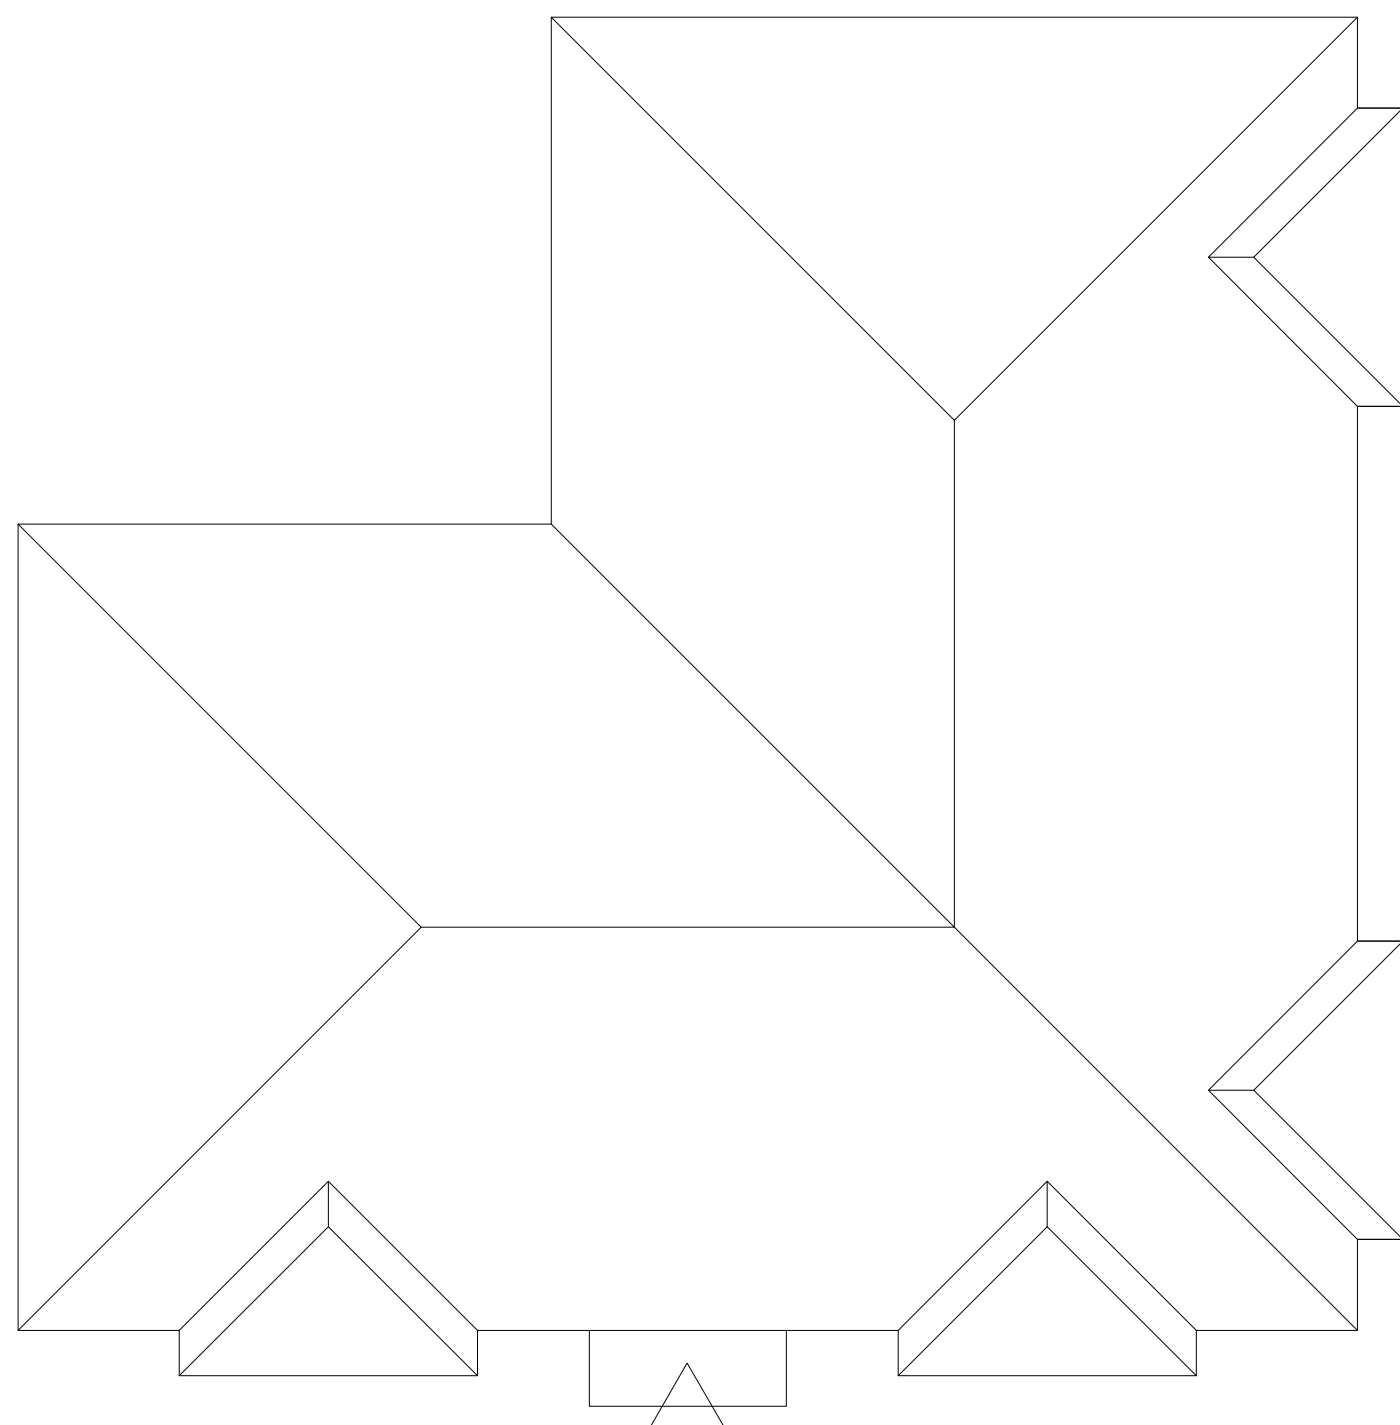

Second Floor Plan

6x2BF - Affordable. Shared Ownership.
2 storey
29-33+48

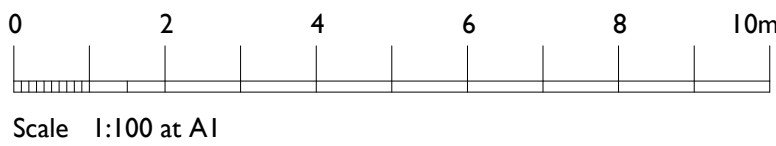

Scale 1:100 at A1

urban pulse

design

The Studio , Unit 17, Vicarage Farm Business Park, Winchester Road,
Fair Oak, Hampshire, SO50 7HD
023 8069 7010
enquiries@urbanpulsedesign.co.uk www.urbanpulsedesign.co.uk

Land West of New Barn Lane
North Bersted, Bognor Regis

Linden Homes South

Project type	Drawing classification	Work stage
DRAWING TITLE		
Plots 29-33 & 48		
2BF Apartments		
Floor Plans & Elevations		
SCALE 1:100	SHEET SIZE A1	SHEET No. of 1
DRAWN	CHKD	DATE 04/12/2018
CAD FILE		

Detail Planning

18-1128-026-1st