
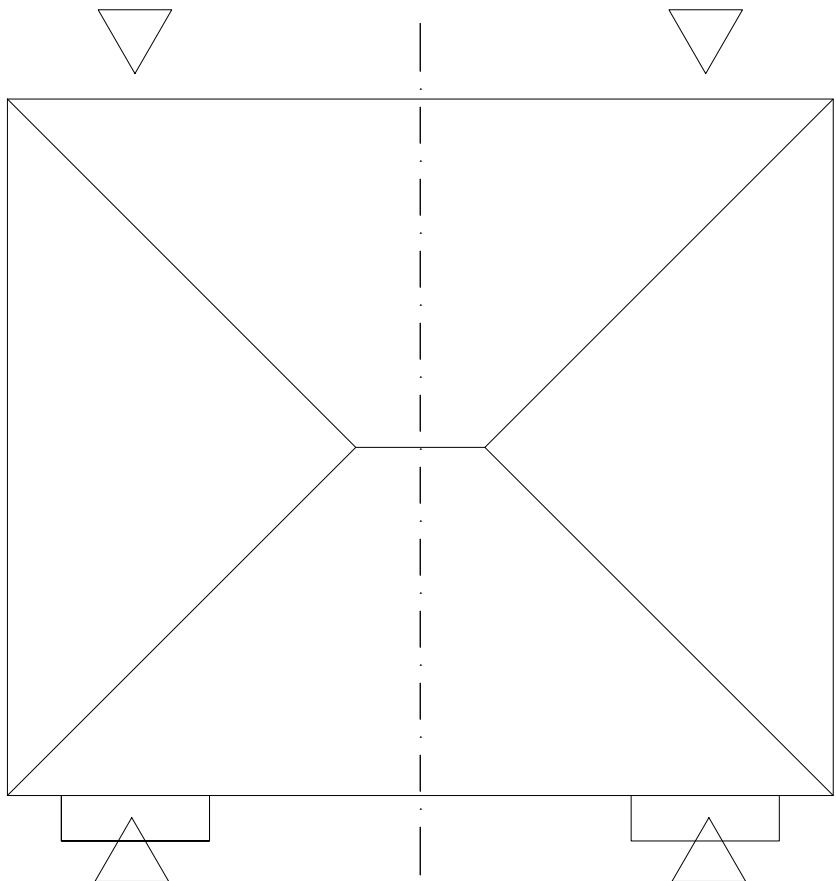
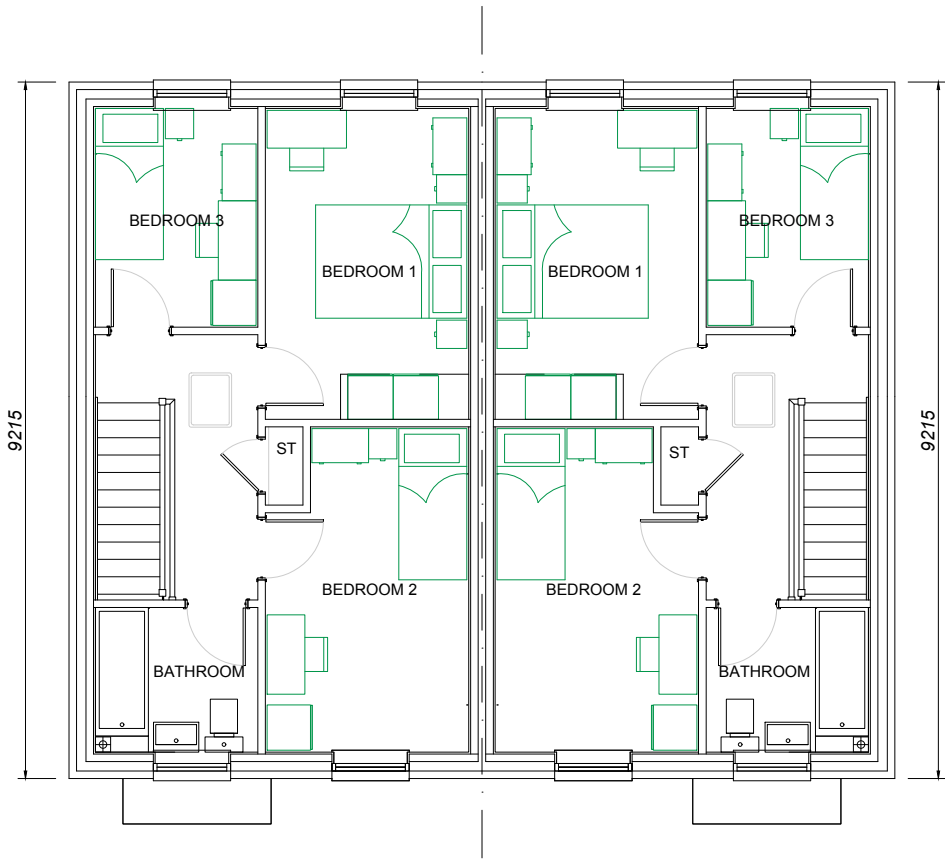


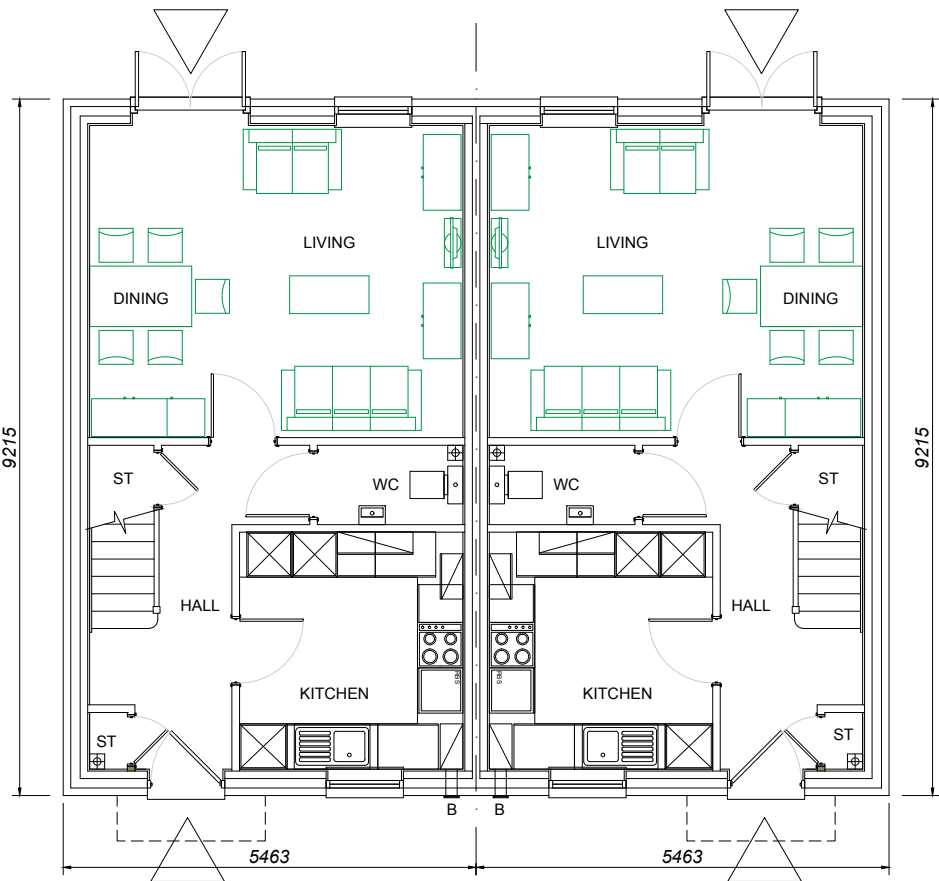


Plot 37 A3 Plot 36 A3
GROUND FLOOR PLAN

FIRST FLOOR PLAN

ROOF PLAN

House Type A3
Plots 36 & 37.
Affordable. Shared Ownership.
A3 : 84.16sq.m. / 905sq.ft.
3 bed 4 person unit

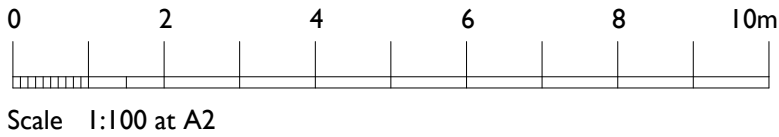

The Studio, Unit 17, Vicarage Farm, Winchester Road,
Fair Oak, Hampshire, SO50 7HD
023 8069 7010
enquiries@urbanpulsedesign.co.uk www.urbanpulsedesign.co.uk

PROJECT
Land West of New Barn Lane
North Bersted, Bognor Regis

Linden Homes South

Project type	Drawing classification	Work stage
--------------	------------------------	------------

DRAWING TITLE
Plots 36 & 37
House Type A3
Floor Plans & Elevations

SCALE 1:100	SHEET SIZE A2	SHEET No. 1 of 1	DRAWN	CHKD	DATE 04/12/2018	CAD FILE
----------------	------------------	---------------------	-------	------	--------------------	----------

Detail Planning

18-1128-028-1st