

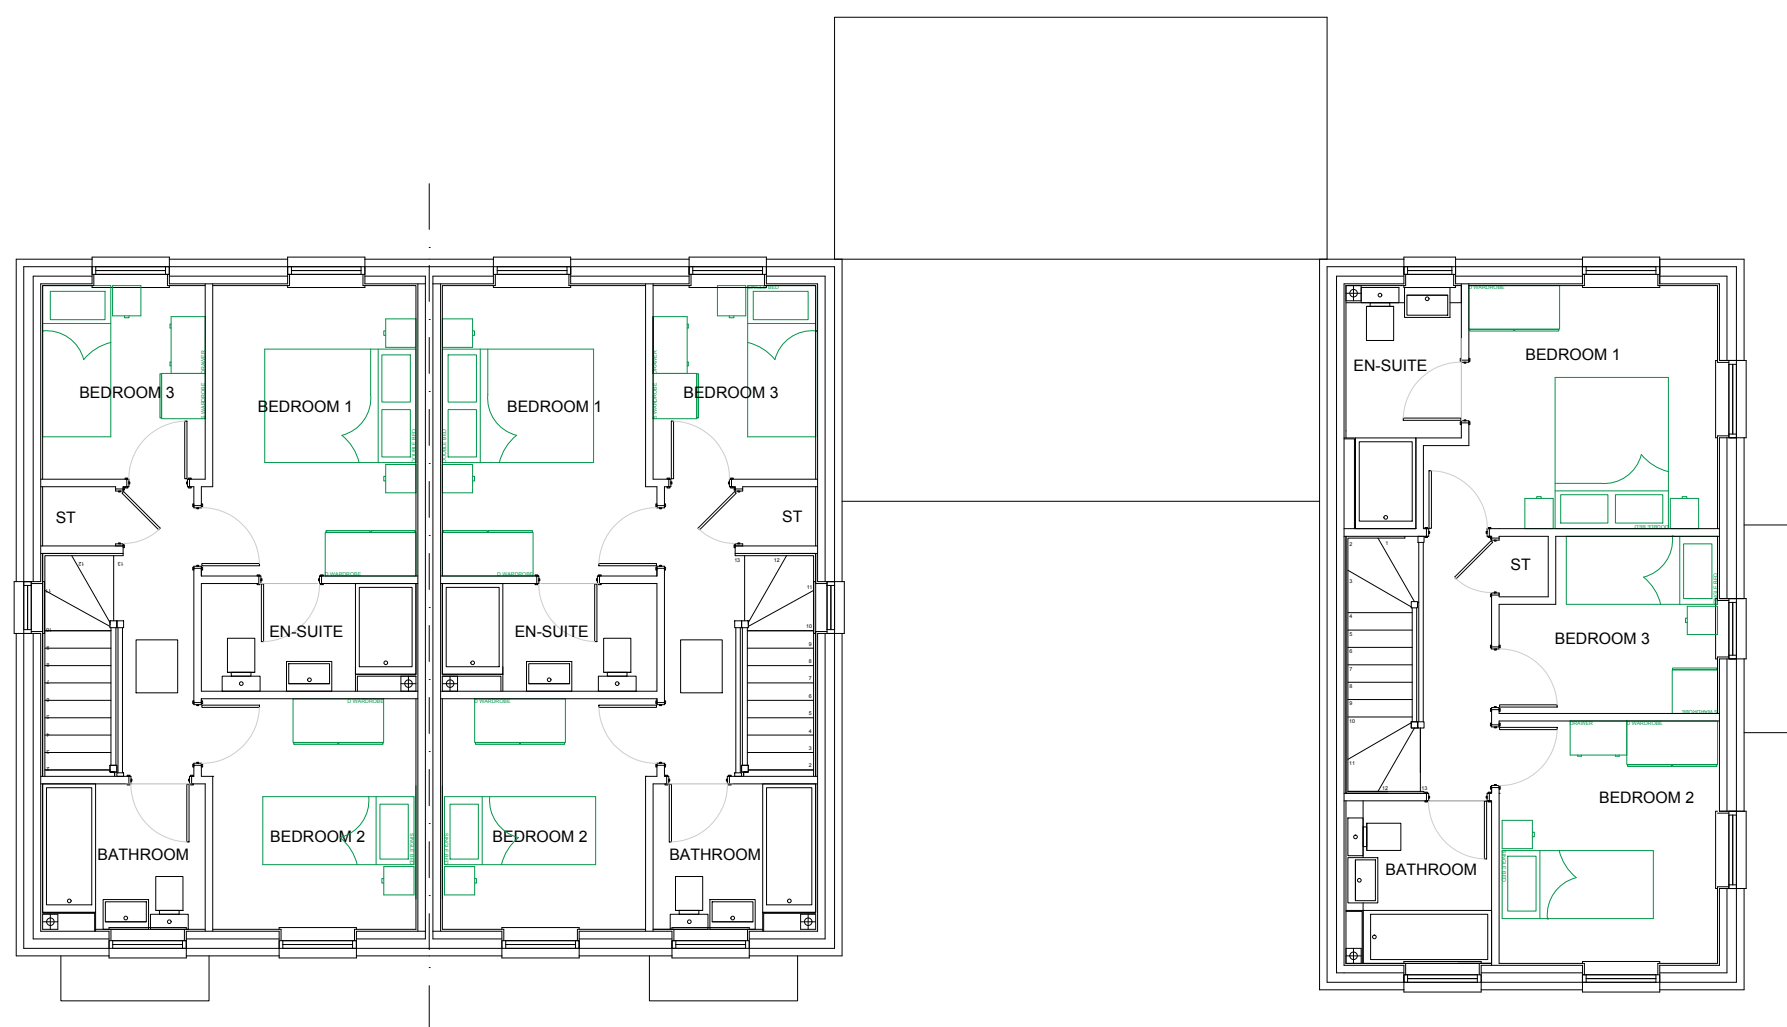
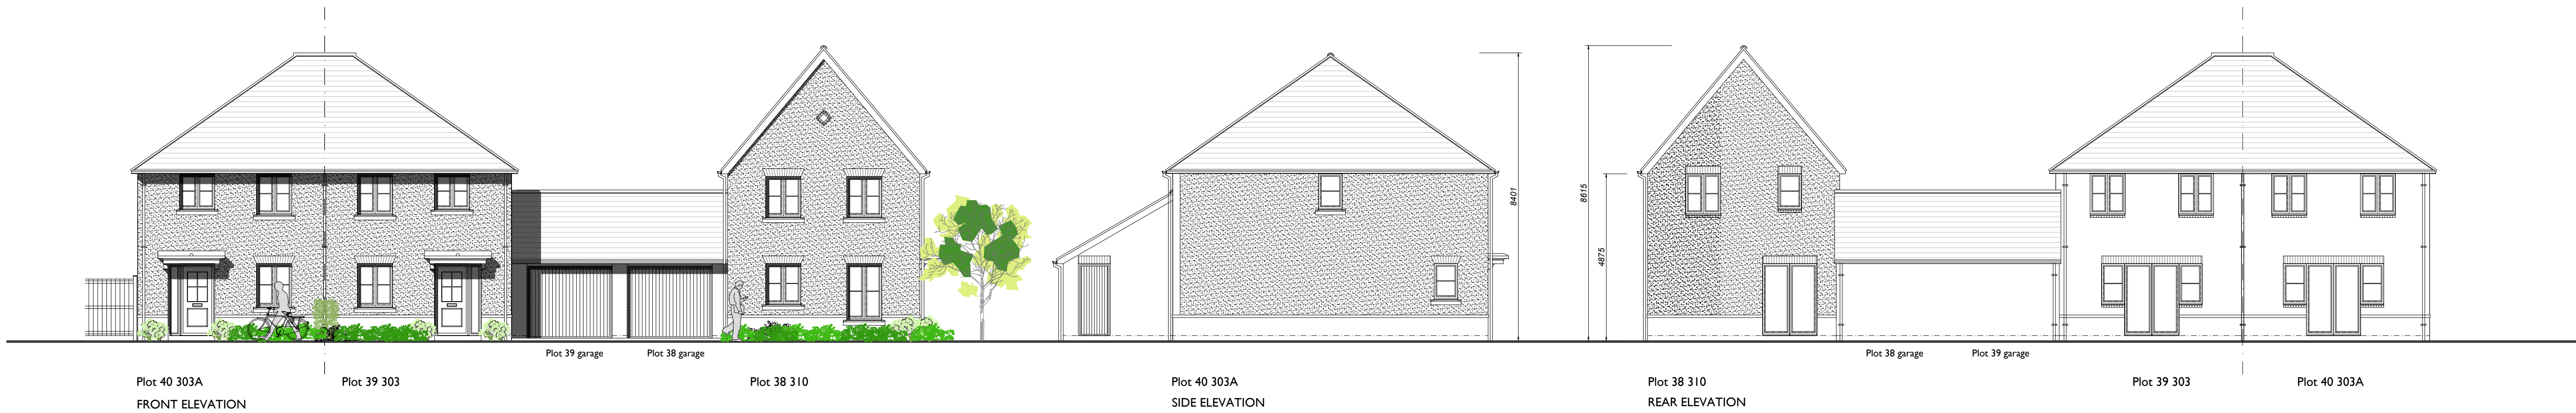


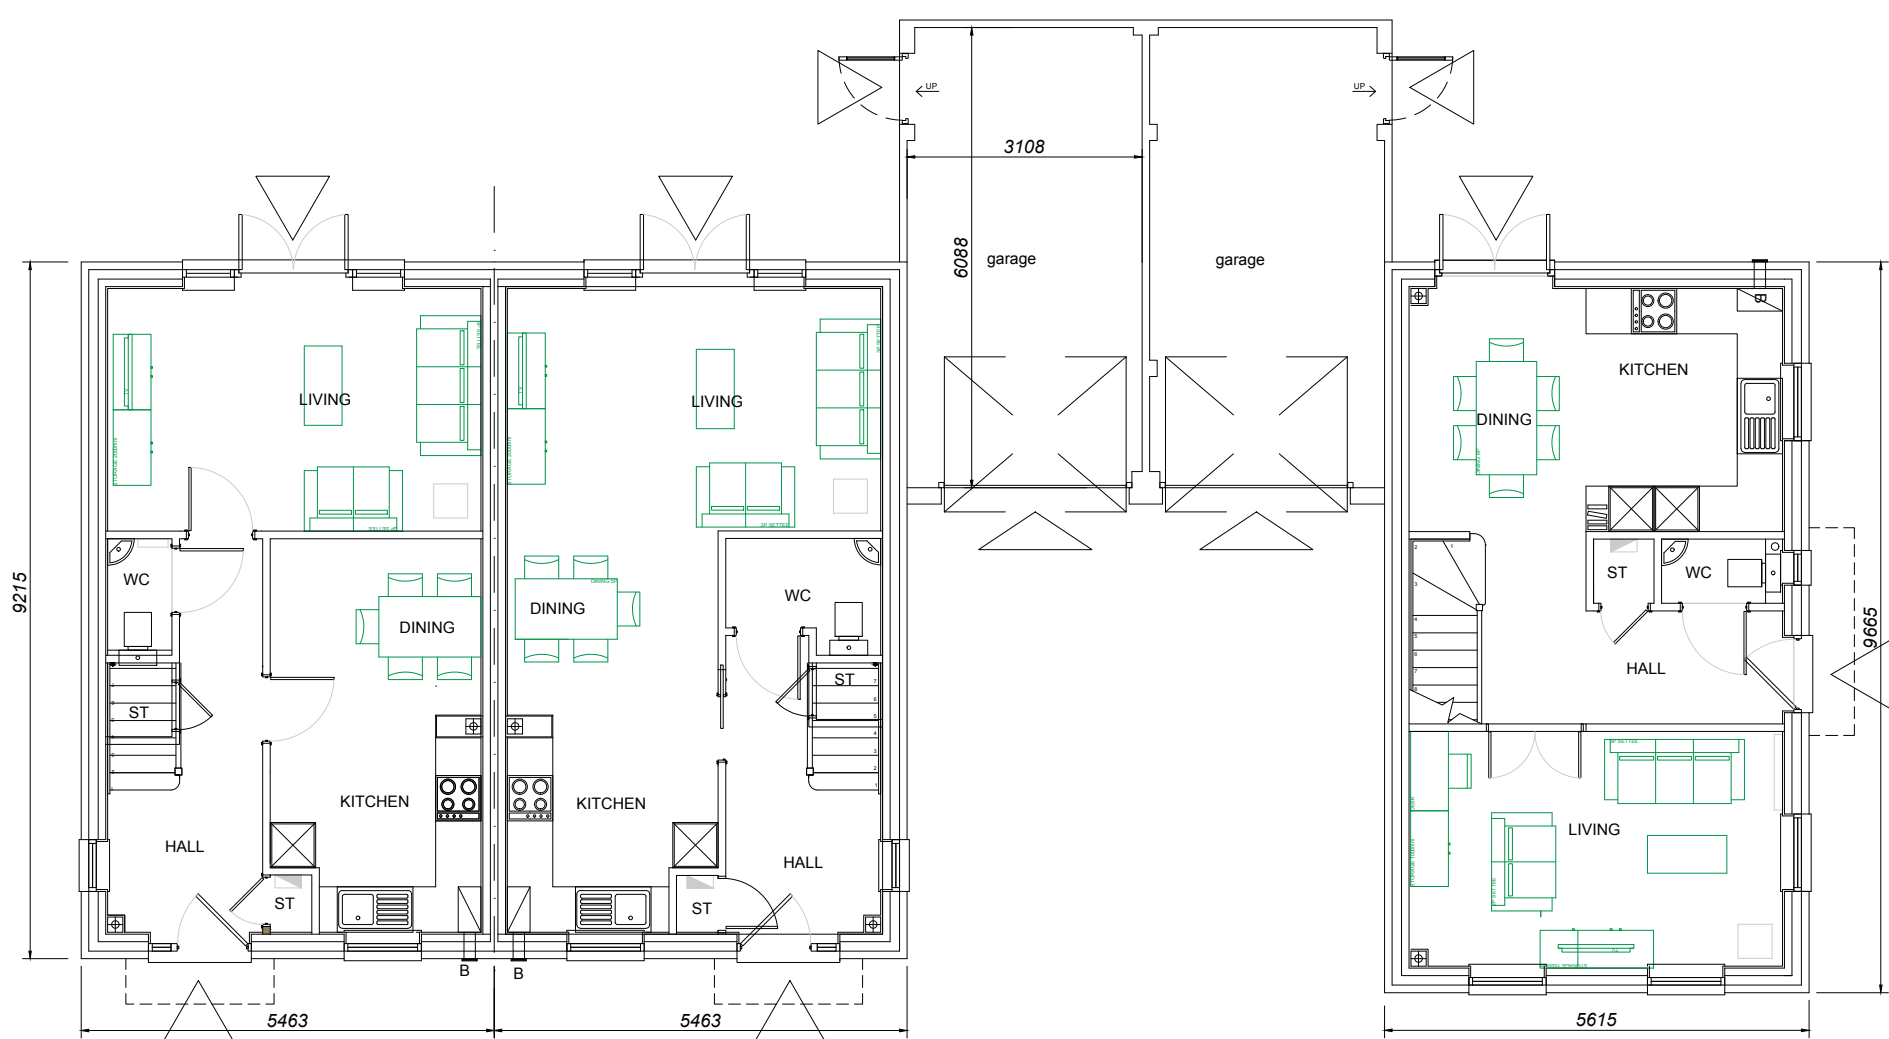


FIRST FLOOR PLAN

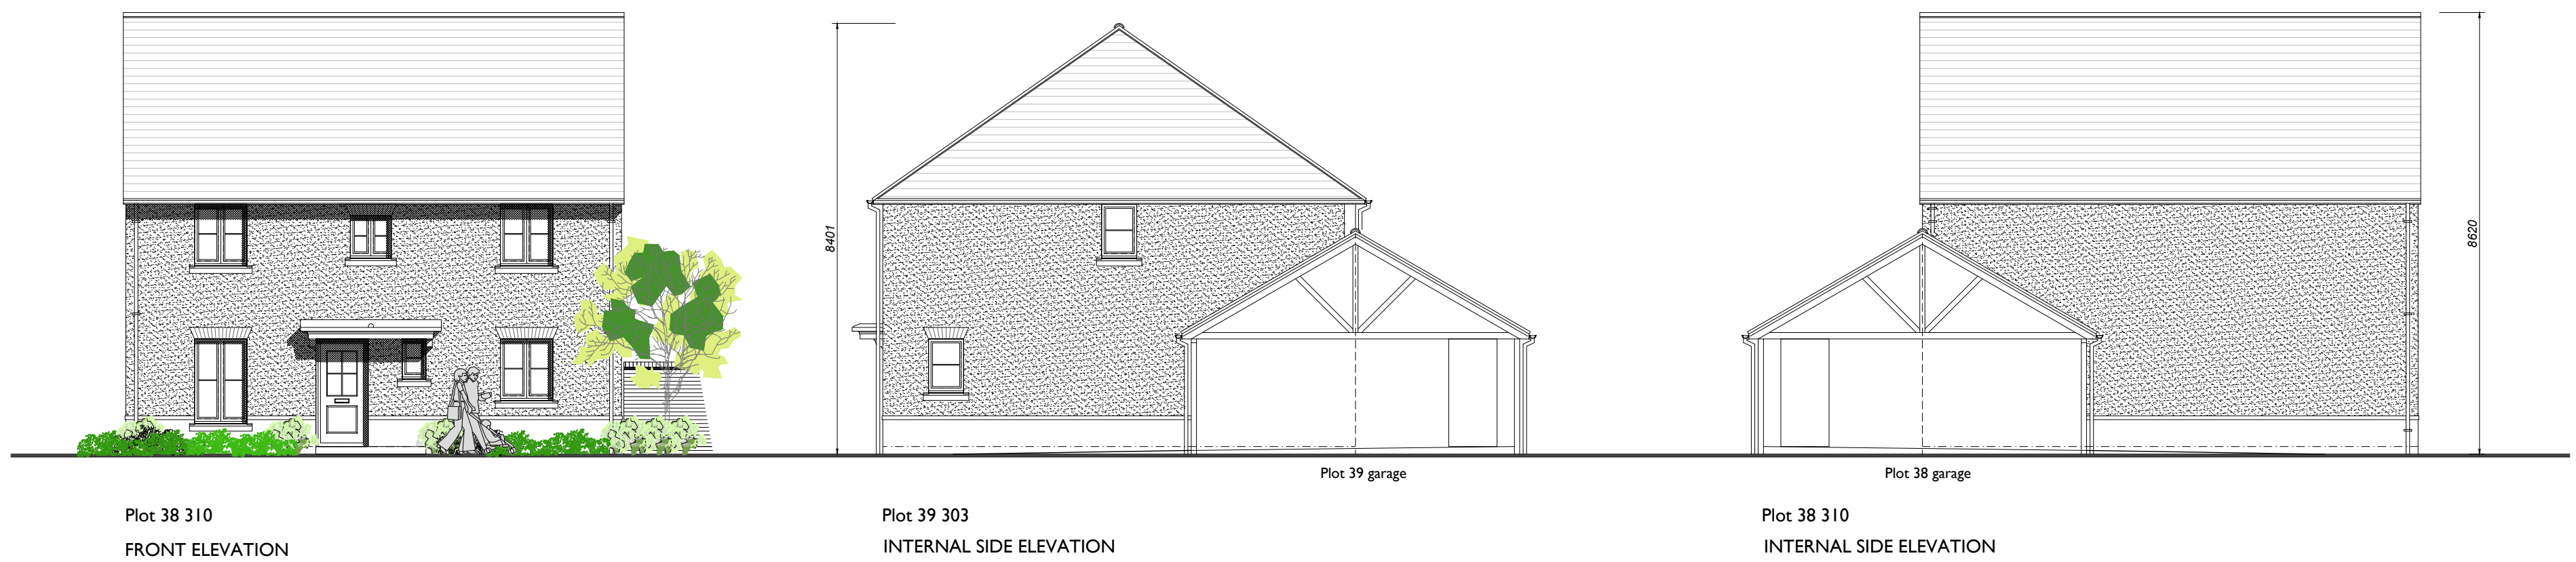


Plot 40 303A

Plot 39 303

GROUND FLOOR PLAN

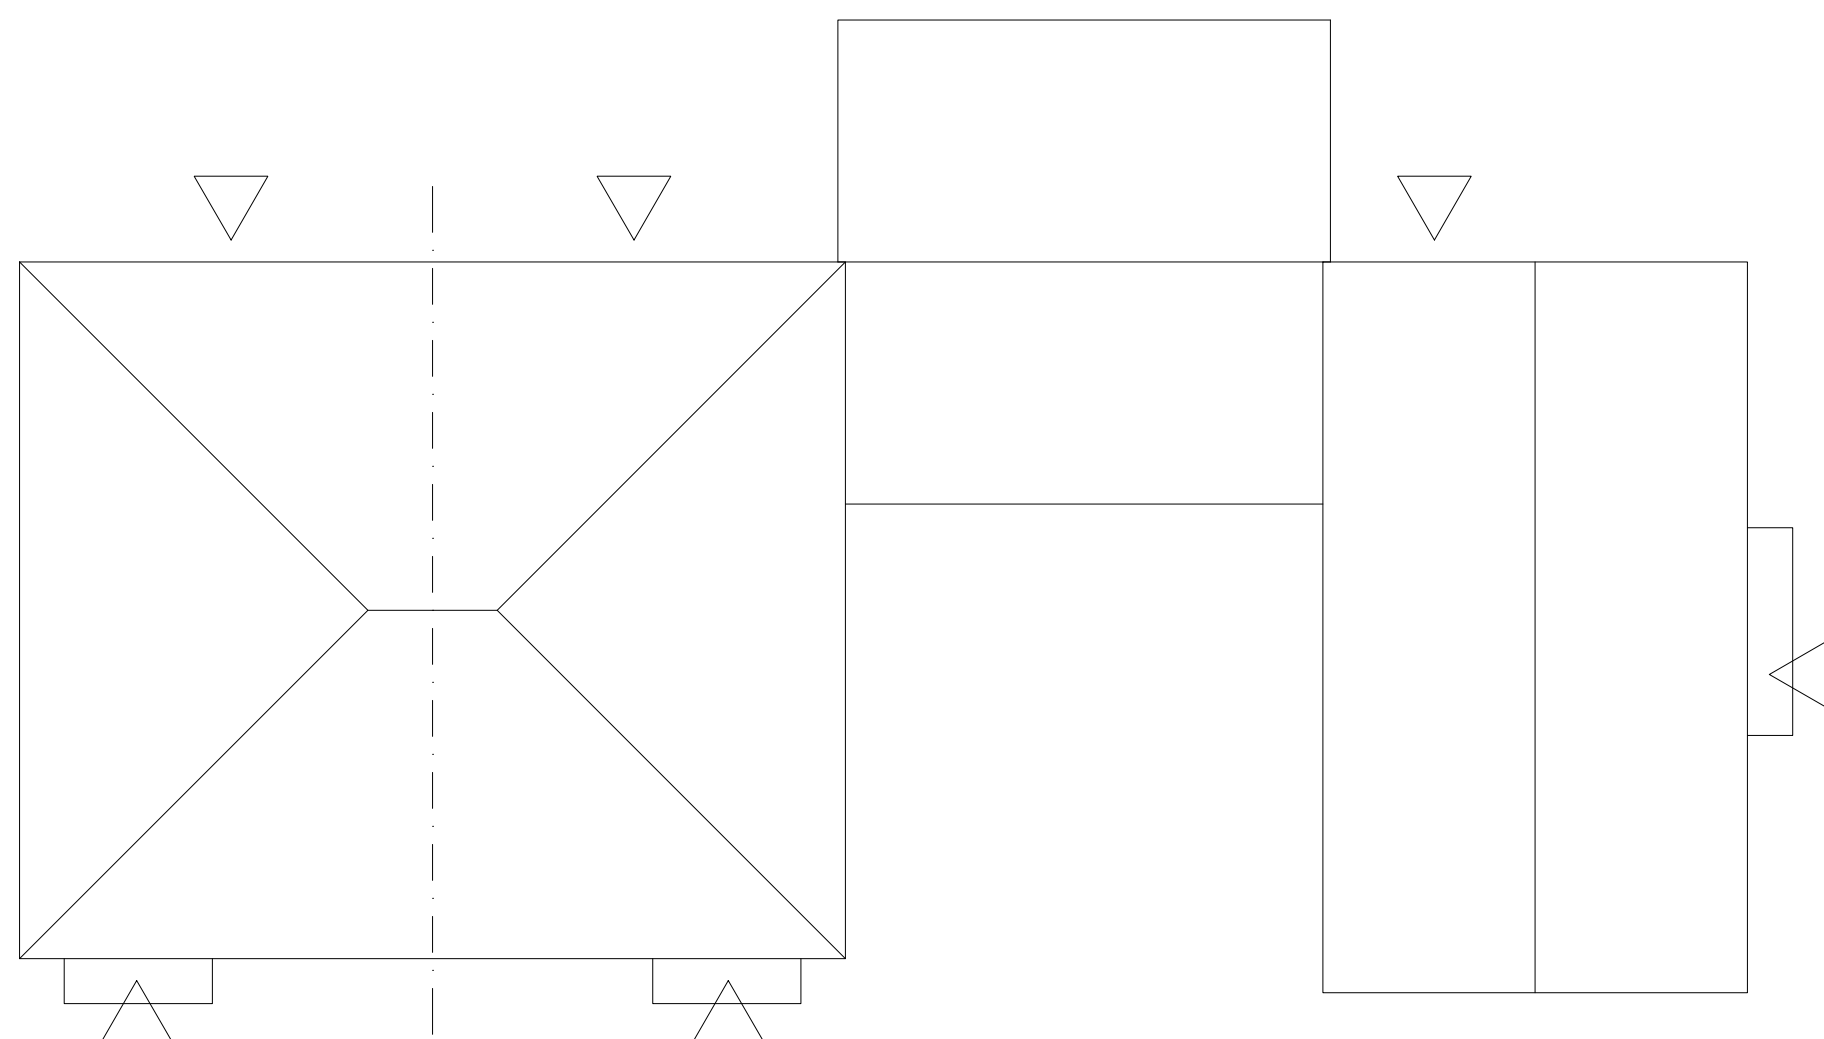

ROOF PLAN

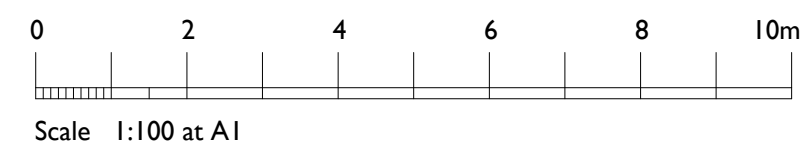

House Types 303 & 303A
Plots 39 & 40.

Private.

303 : 84.16sq.m. / 905sq.ft.
3 bed 4 person unit

303A : 84.16sq.m. / 905sq.ft.
3 bed 4 person unit

House Type 310

Plot 38.

Private.

310 : 88.25sq.m. / 949sq.ft.
3 bed 4 person unit



The Studio , Unit 17, Vicarage Farm Business Park, Winchester Road,
Fair Oak, Hampshire, SO50 7HD
023 8069 7010
enquiries@urbanpulsedesign.co.uk www.urbanpulsedesign.co.uk

Land West of New Barn Lane
North Bersted, Bognor Regis

Linden Homes South

Project type Drawing classification Work stage

DRAWING TITLE

Plots 38, 39 & 40

House Types 310, 303 & 303A

Floor Plans & Elevations

SCALE SHEET SIZE SHEET No. of DRAWN CHKD DATE CAD FILE
1:100 A1 of 1 04/12/2018

Detail Planning

18-1128-029-1st