





Plot 68 303  
Plot 67 202L  
Plot 56 303  
**FRONT ELEVATION**  
Note : Wall areas left clear to elevations are in facing brickwork

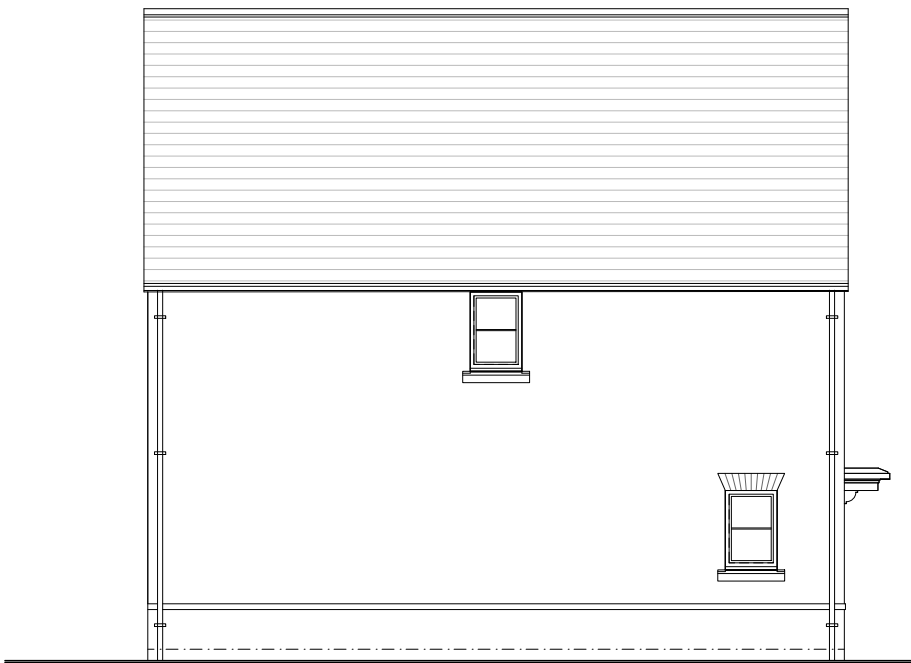


Plot 68 303  
**SIDE ELEVATION**




Plot 56 303  
Plot 23 202L  
Plot 68 303  
**REAR ELEVATION**

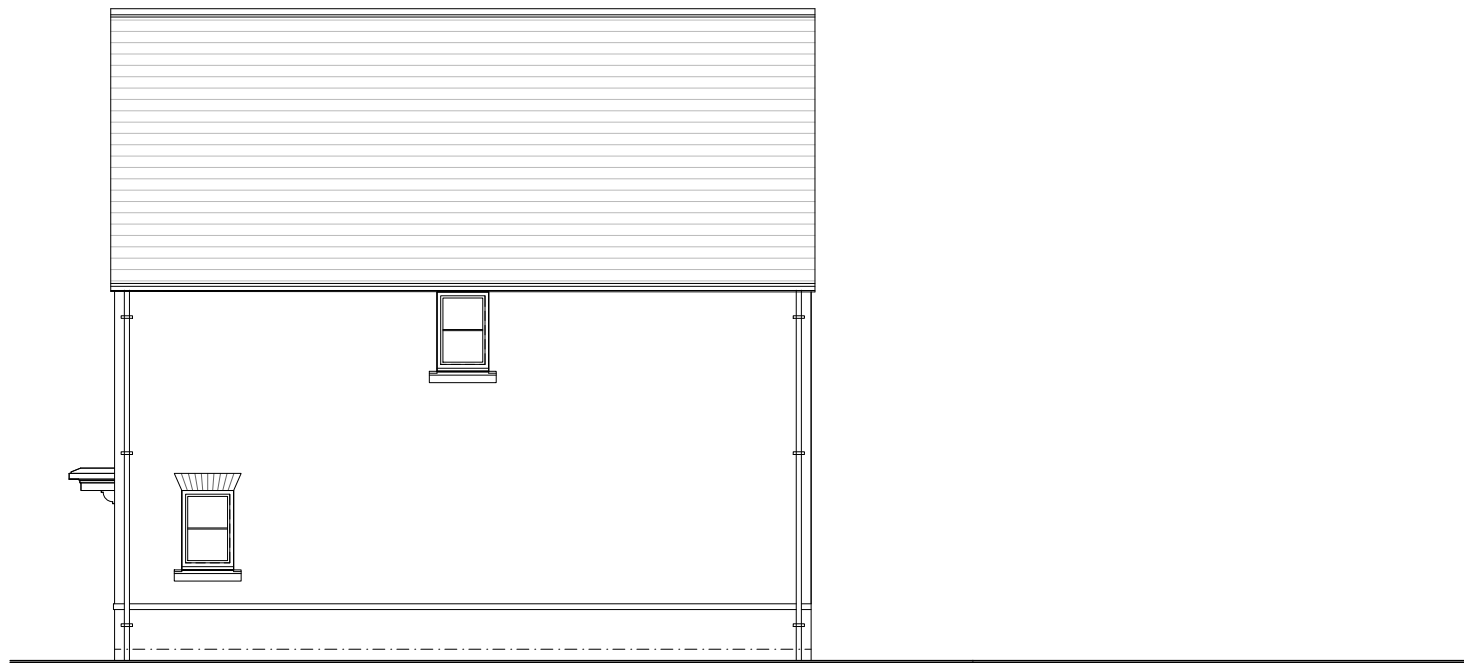


Plot 56 303  
**SIDE ELEVATION**

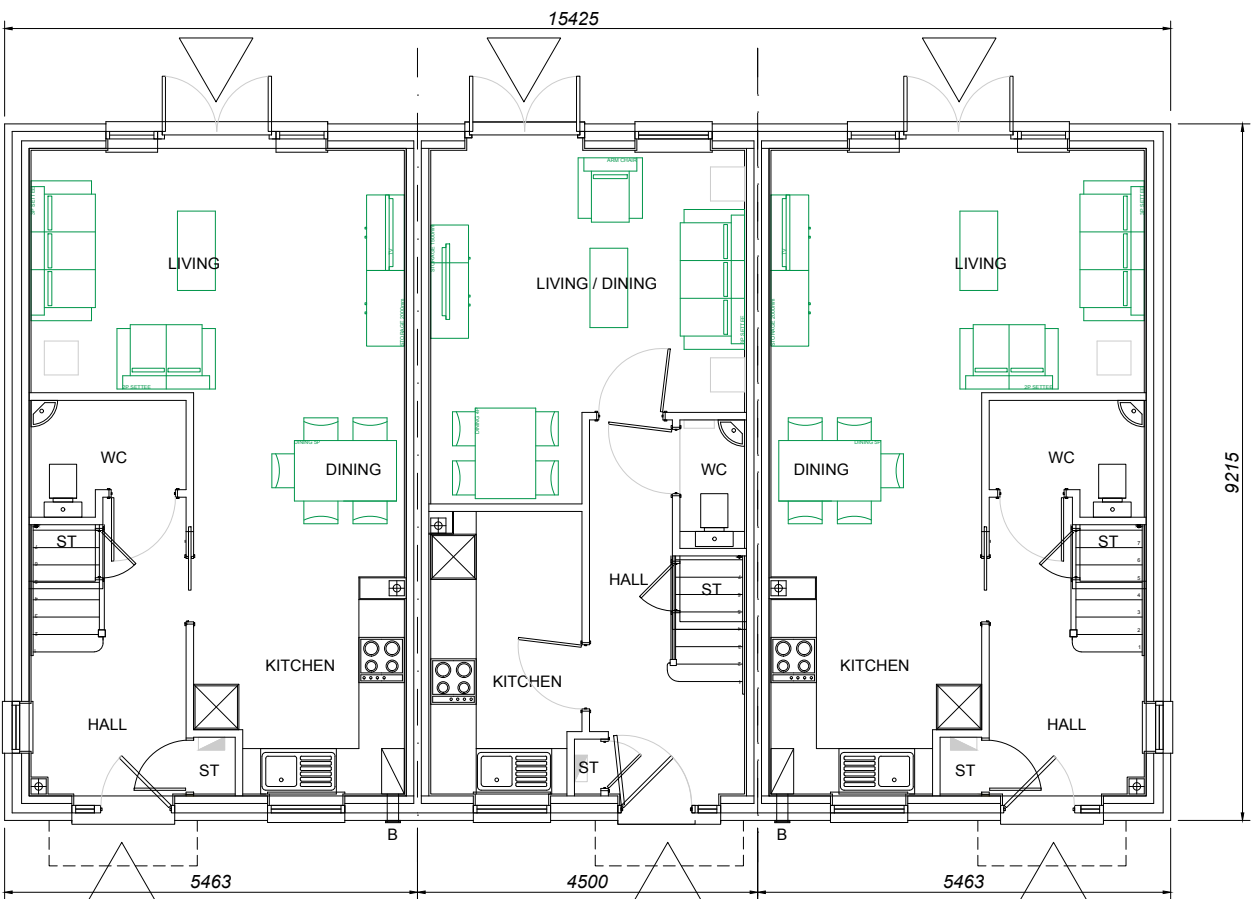


Plot 68 303  
Plot 67 202L  
Plot 56 303  
**GROUND FLOOR PLAN**

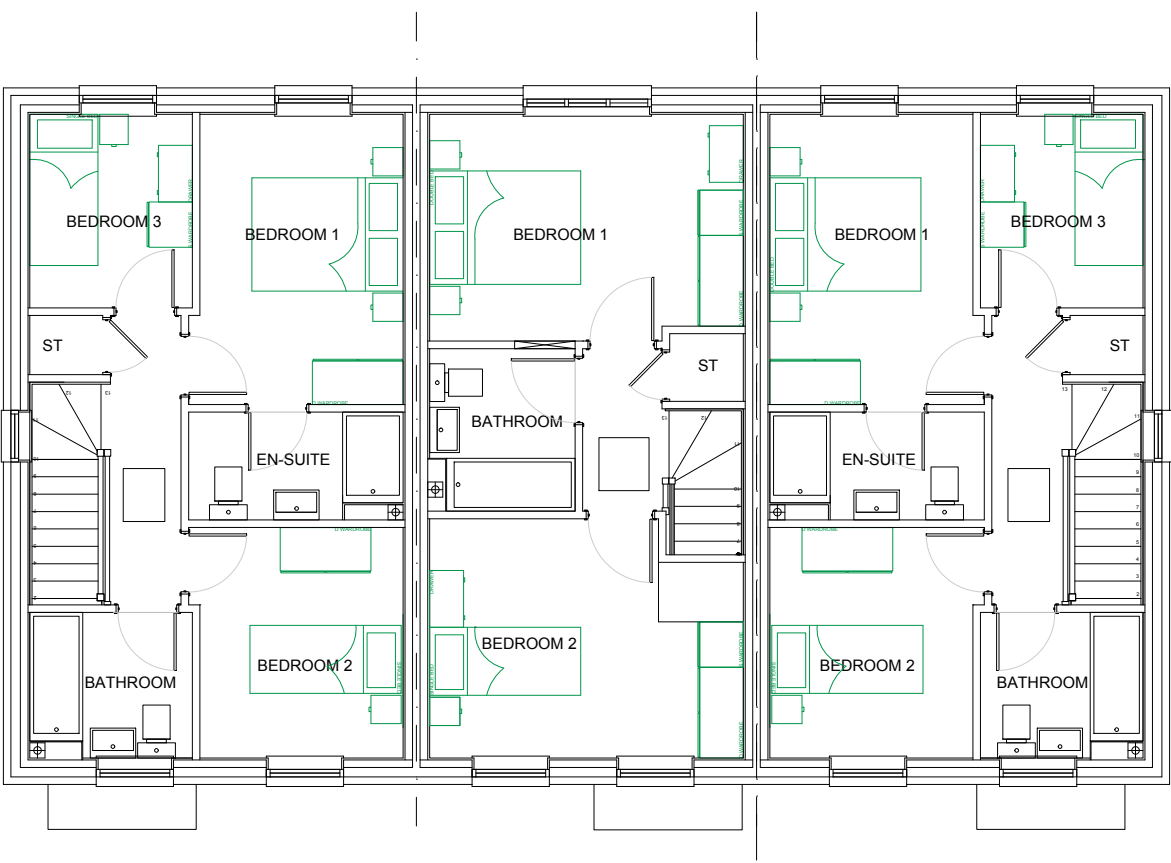

**FIRST FLOOR PLAN**

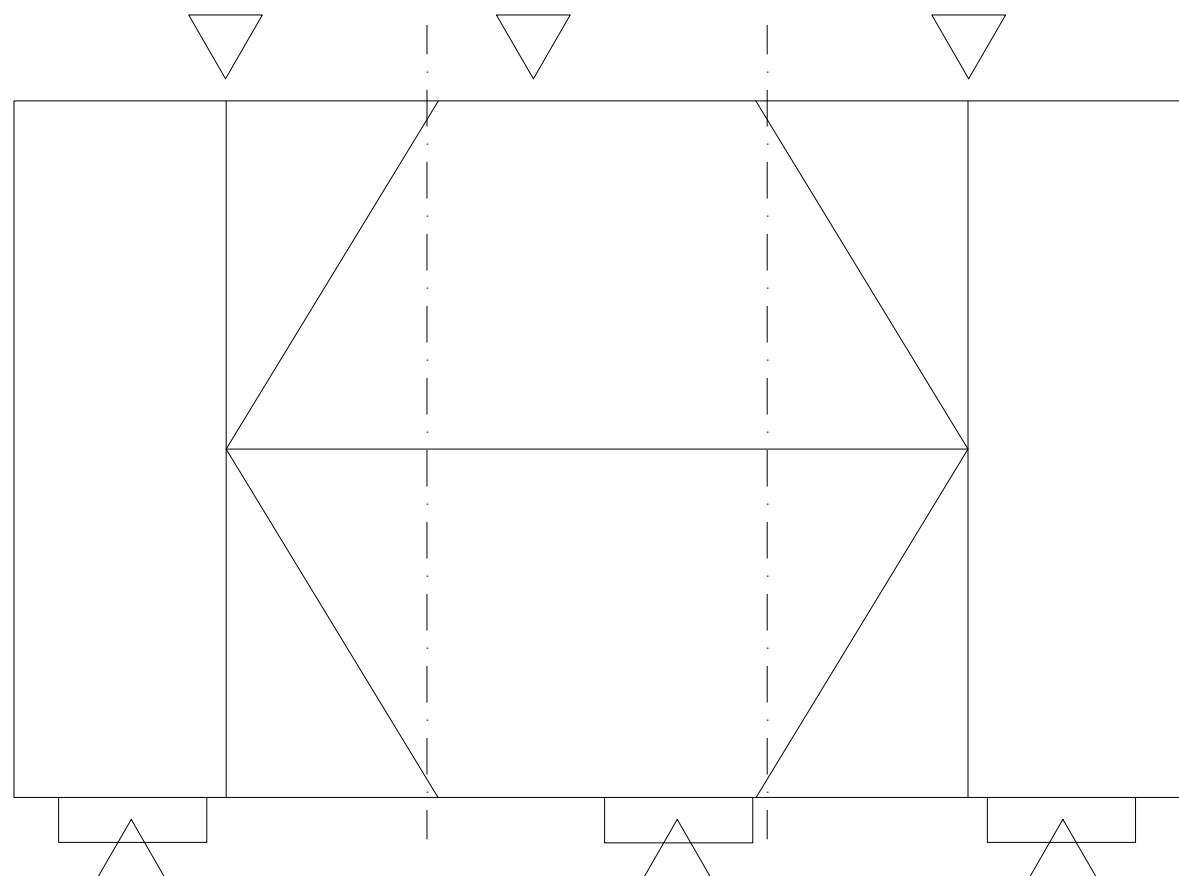

**ROOF PLAN**

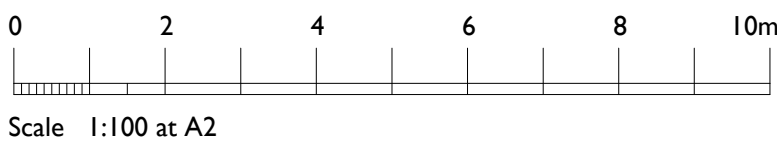

House Type 2 Type 202L  
Plot 67.  
Private.  
202L : 70.68sq.m. / 760sq.ft.  
2 bed 3 person unit

House Type 303  
Plots 56 & 68.  
Private.  
303 : 84.16sq.m. / 905sq.ft.  
3 bed 4 person unit

urban pulse design

The Studio , Unit 17, Vicarage Farm Business Park, Winchester Road,  
Fair Oak, Hampshire, SO50 7HD  
023 8069 7010  
enquiries@urbanpulsedesign.co.uk www.urbanpulsedesign.co.uk  
Land West of New Barn Lane  
North Bersted, Bognor Regis

Linden Homes South

DRAWING TITLE  
Plots 56, 67 & 68  
House Types 303 & 202L  
Floor Plans & Elevations

| SCALE | SHEET SIZE | SHEET No. | DRAWN | CHKD | DATE       | CAD FILE |
|-------|------------|-----------|-------|------|------------|----------|
| 1:100 | A1         | of        |       |      | 04/12/2018 |          |

Detail Planning

18-1128-033-1st