





Plot 70 303
Plot 69 303
FRONT ELEVATION
Note : Wall areas left clear to elevations are in facing brickwork

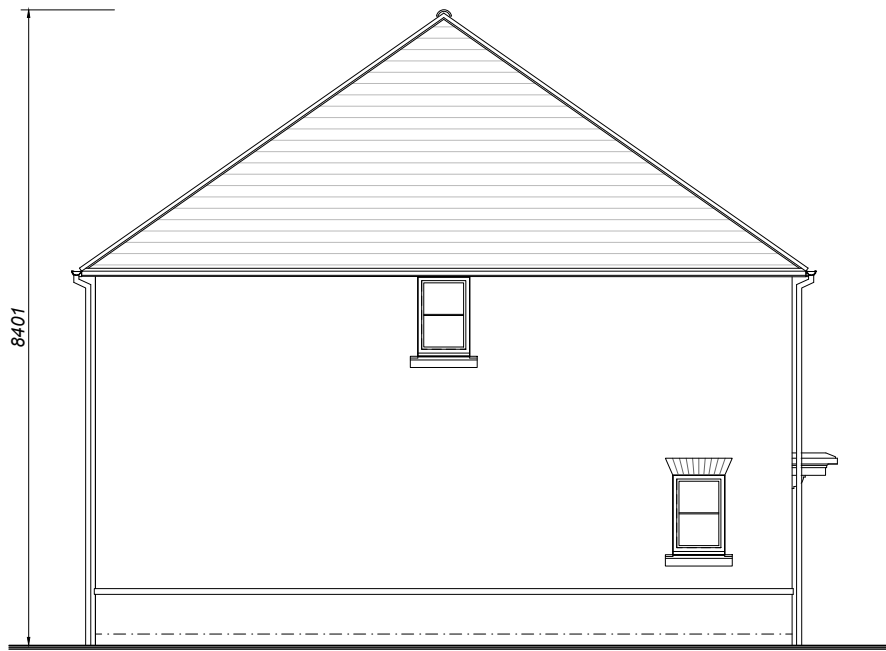


Plot 70 303
SIDE ELEVATION




Plot 69 303
Plot 70 303
REAR ELEVATION

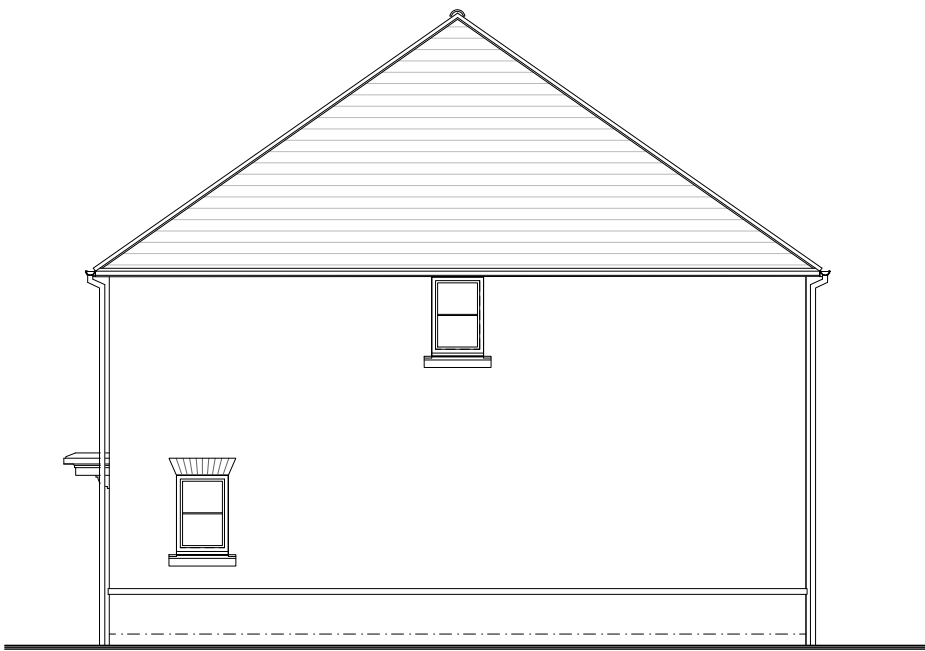


Plot 69 303
SIDE ELEVATION

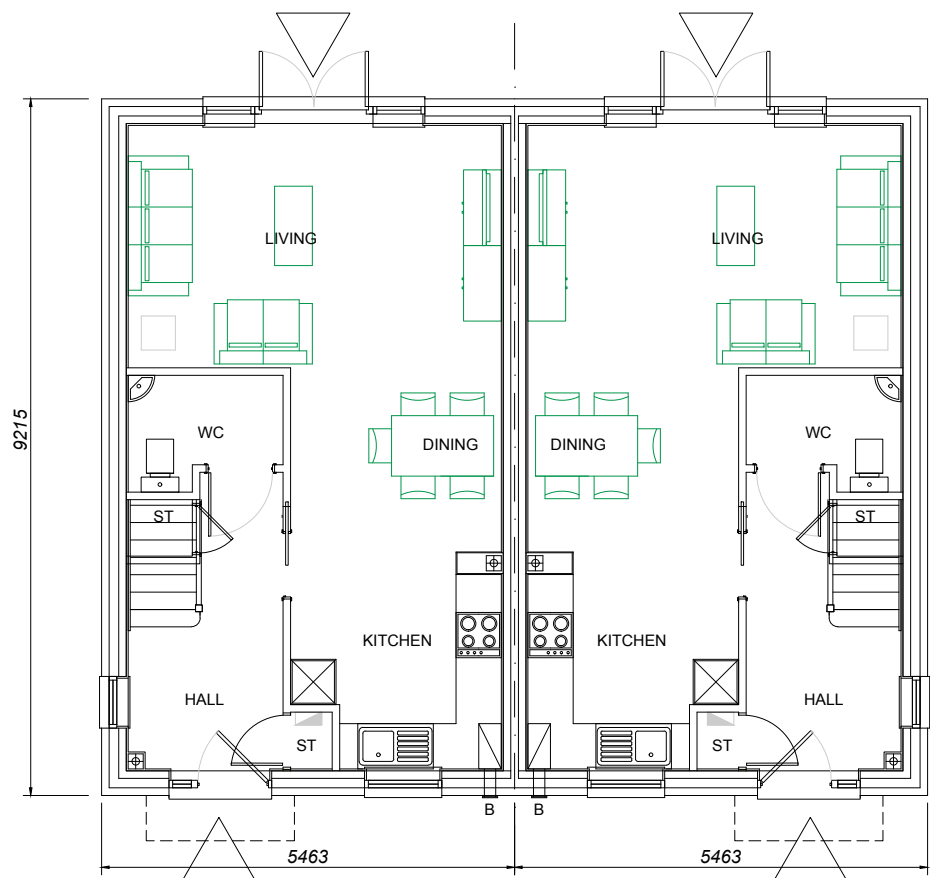


Plot 70 303
Plot 69 303
GROUND FLOOR PLAN

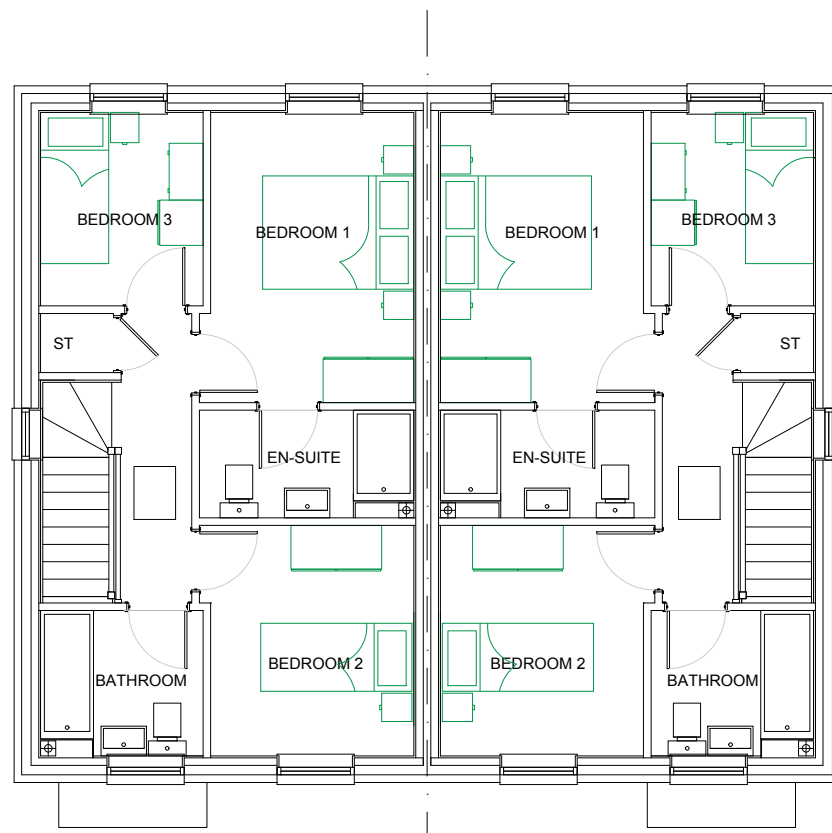

FIRST FLOOR PLAN

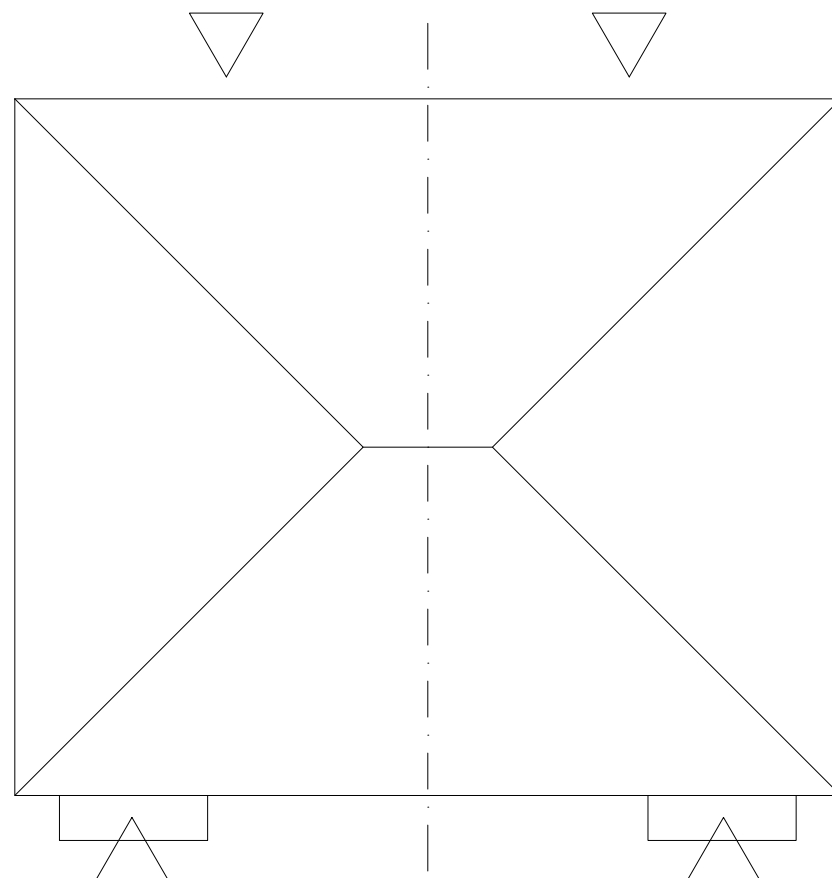

ROOF PLAN

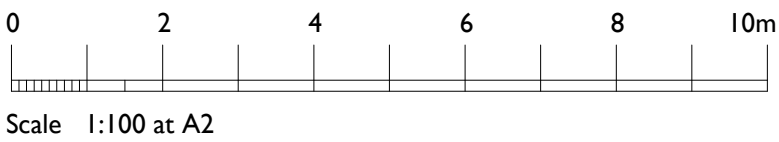

House Type 303
Plots 69 & 70.
Private.
303 : 84.16sq.m. / 905sq.ft.
3 bed 4 person unit



The Studio, Unit 17, Vicarage Farm, Winchester Road,
Fairoak, Hampshire, SO50 7HD
023 8069 7010
enquiries@urbanpulsedesign.co.uk www.urbanpulsedesign.co.uk

PROJECT
Land West of New Barn Lane
North Bersted, Bognor Regis

Linden Homes South

DRAWING TITLE
Plots 69 & 70
House Type 303
Floor Plans & Elevations

SCALE 1:100	SHEET SIZE A2	SHEET No. 1 of 1	DRAWN	CHKD	DATE 04/12/2018	CAD FILE
----------------	------------------	---------------------	-------	------	--------------------	----------

Detail Planning

18-1128-034-1st