



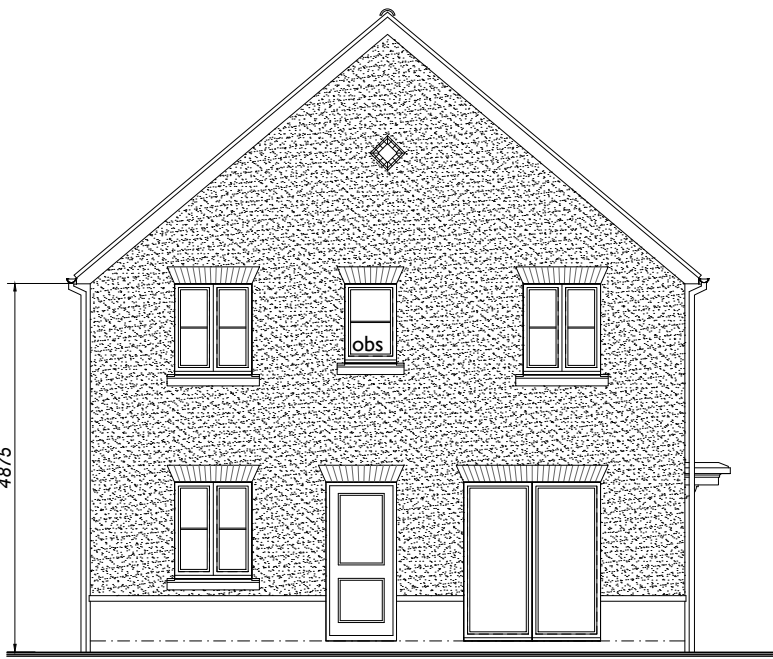

Plot 7 404
FRONT ELEVATION
Note : Wall areas left clear to elevations are in facing brickwork

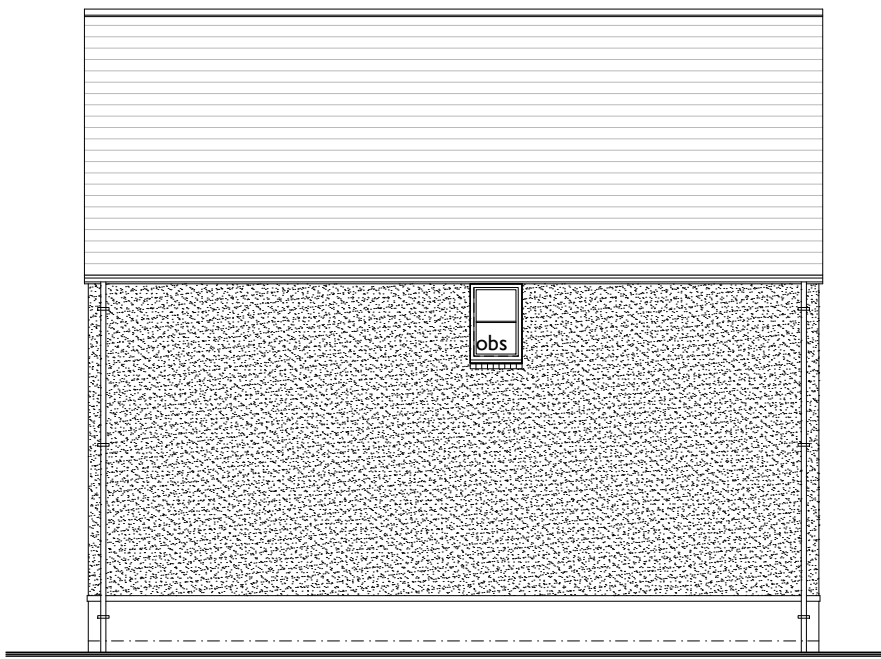


SIDE ELEVATION




REAR ELEVATION




FRONT / SIDE ELEVATION

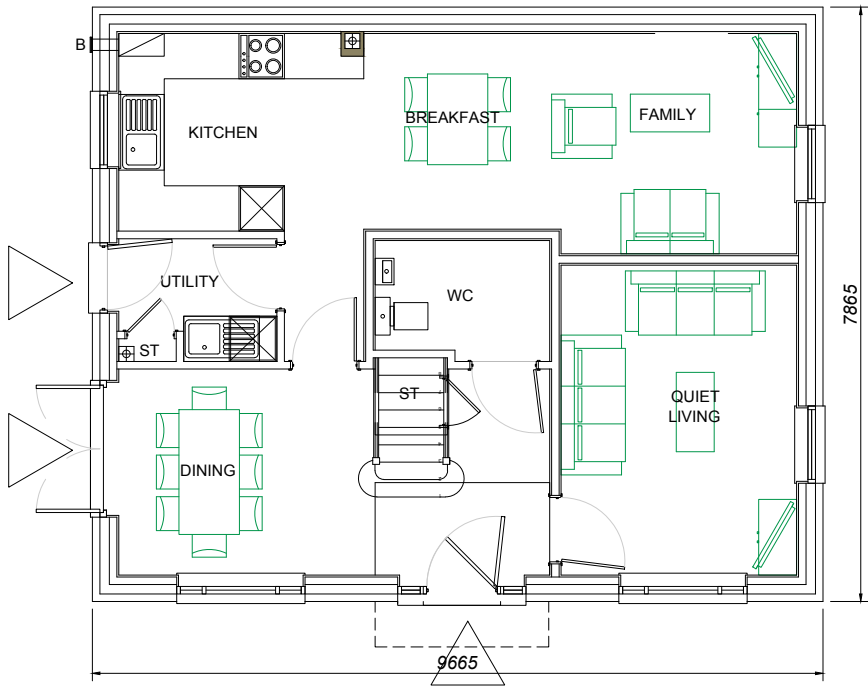


Plot 7 404
GROUND FLOOR PLAN

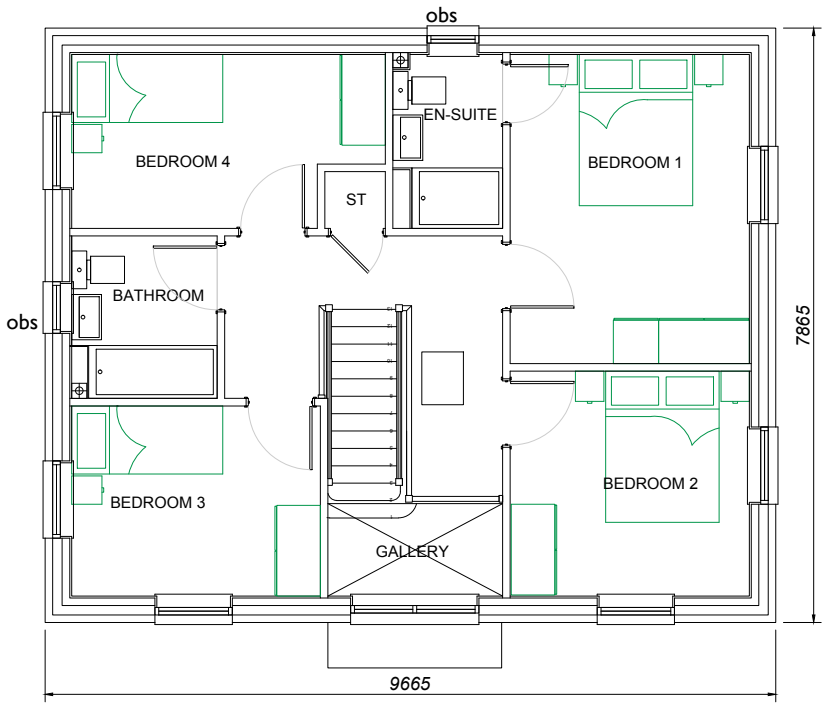

FIRST FLOOR PLAN

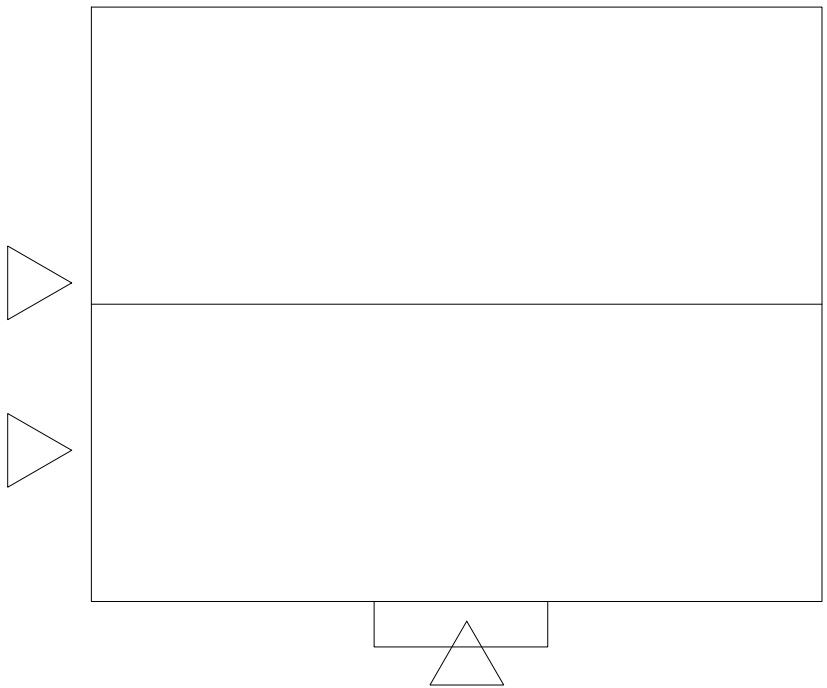

ROOF PLAN

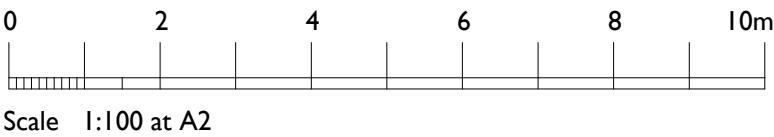

House Type 404
Plot 7.
Private.
404 : 128.52sq.m. / 1382sq.ft.
4 bed 6 person unit

urban pulse

design

The Studio, Unit 17, Vicarage Farm, Winchester Road,
Fairoak, Hampshire, SO50 7HD
023 8069 7010
enquiries@urbanpulsedesign.co.uk www.urbanpulsedesign.co.uk

PROJECT
Land West of New Barn Lane
North Bersted, Bognor Regis

Linden Homes South

Project type	Drawing classification	Work stage
DRAWING TITLE Plot 7 House Type 404 Floor Plans & Elevations		
SCALE 1:100	SHEET SIZE A2	SHEET No. 1 of 1
DRAWN	CHKD	DATE 04/12/2018
CAD FILE		

Detail Planning

18-1128-014-1st