





Plot 19 402  
FRONT ELEVATION  
Note : Wall areas left clear to elevations are in facing brickwork

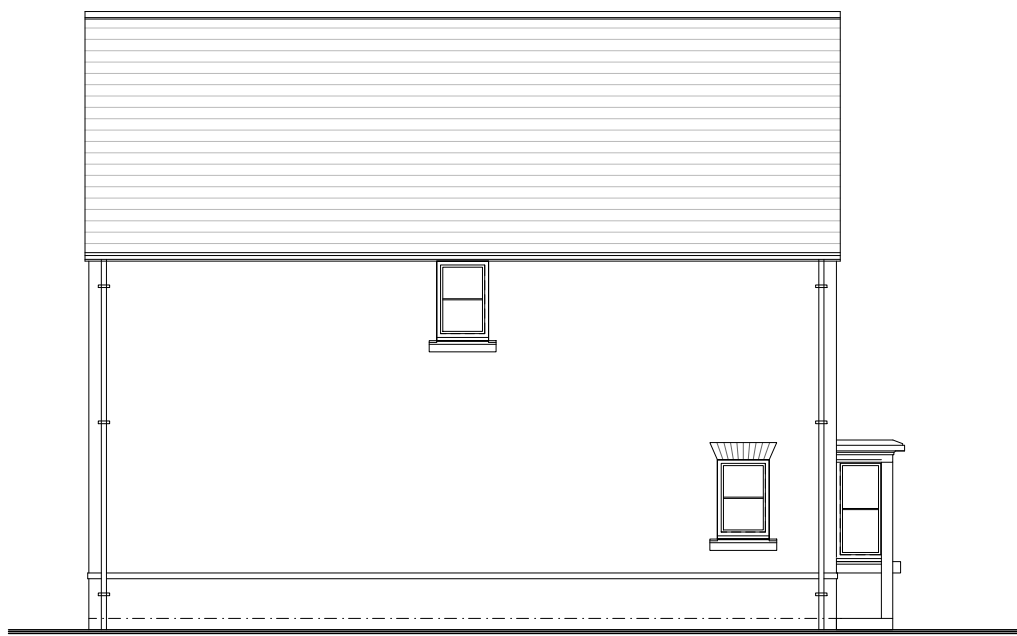


SIDE ELEVATION




REAR ELEVATION

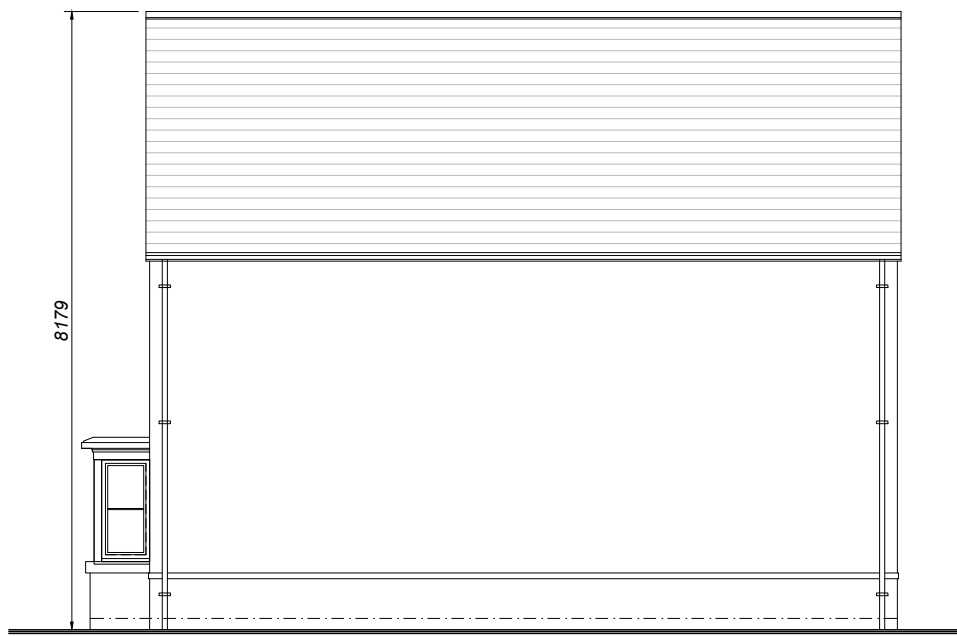


SIDE ELEVATION

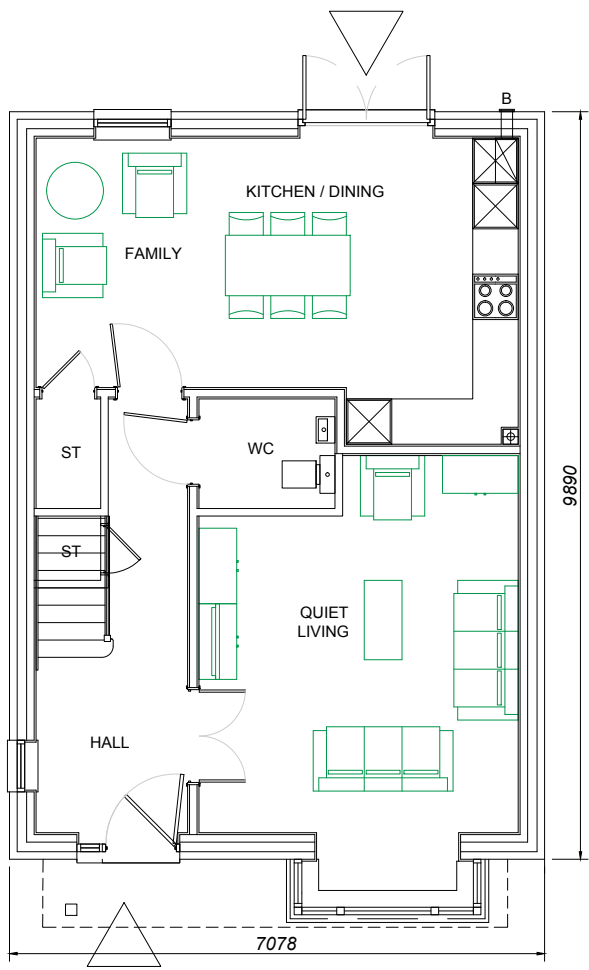

Plot 19 402  
GROUND FLOOR PLAN

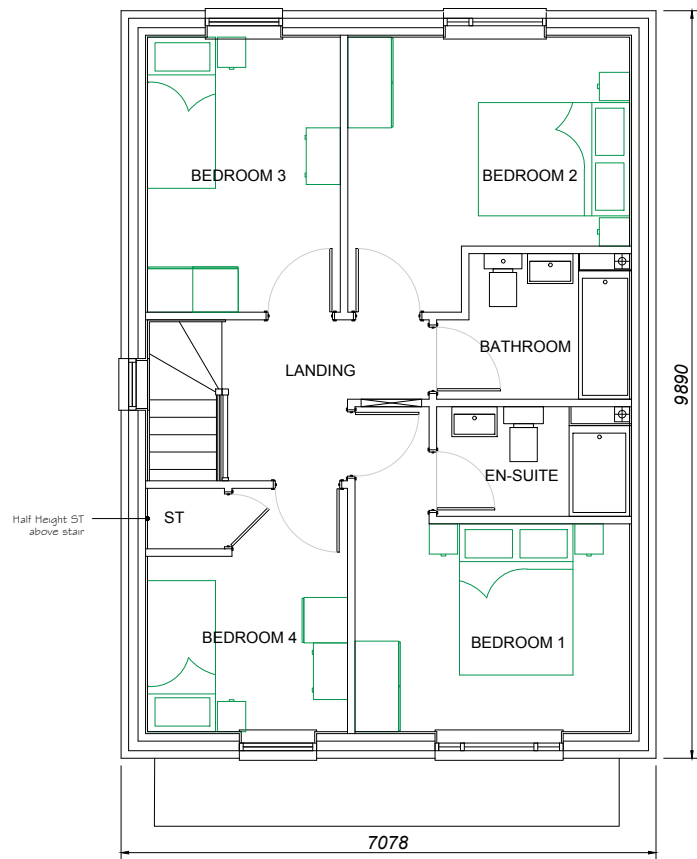

FIRST FLOOR PLAN

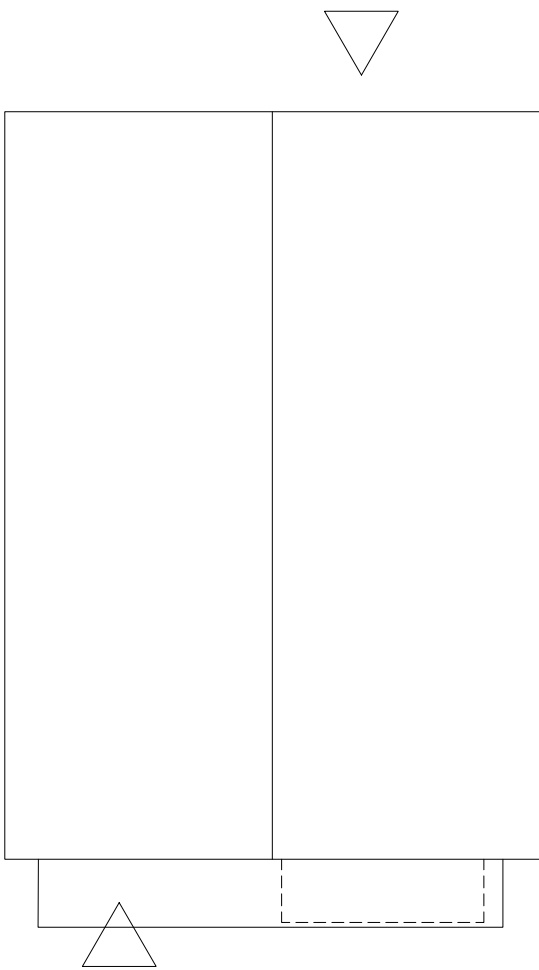

ROOF PLAN



Scale 1:100 at A2

House Type 402  
Plot 19.  
Private.  
402 : 118.76sq.m. / 1277sq.ft.  
4 bed 6 person unit

urban pulse

design

The Studio, Unit 17, Vicarage Farm, Winchester Road,  
Fair Oak, Hampshire, SO50 7HD  
023 8069 7010  
enquiries@urbanpulsedesign.co.uk www.urbanpulsedesign.co.uk

PROJECT  
Land West of New Barn Lane  
North Bersted, Bognor Regis

Linden Homes South

|              |                        |            |
|--------------|------------------------|------------|
| Project type | Drawing classification | Work stage |
|--------------|------------------------|------------|

DRAWING TITLE  
Plot 19  
House Type 402  
Floor Plans & Elevations

|                |                  |                     |       |      |                    |          |
|----------------|------------------|---------------------|-------|------|--------------------|----------|
| SCALE<br>1:100 | SHEET SIZE<br>A2 | SHEET No.<br>1 of 1 | DRAWN | CHKD | DATE<br>04/12/2018 | CAD FILE |
|----------------|------------------|---------------------|-------|------|--------------------|----------|

Detail Planning

18-1128-021-1st