



Plot 28 A2
Plot 27 A2
Plot 26 A2
Plot 25 A2
FRONT ELEVATION
Note : Wall areas left clear to elevations are in facing brickwork

Plot 28 A2
SIDE ELEVATION


Plot 25 A2
REAR ELEVATION

Plot 26 A2

Plot 27 A2


Plot 28 A2

Plot 25 A2
SIDE ELEVATION

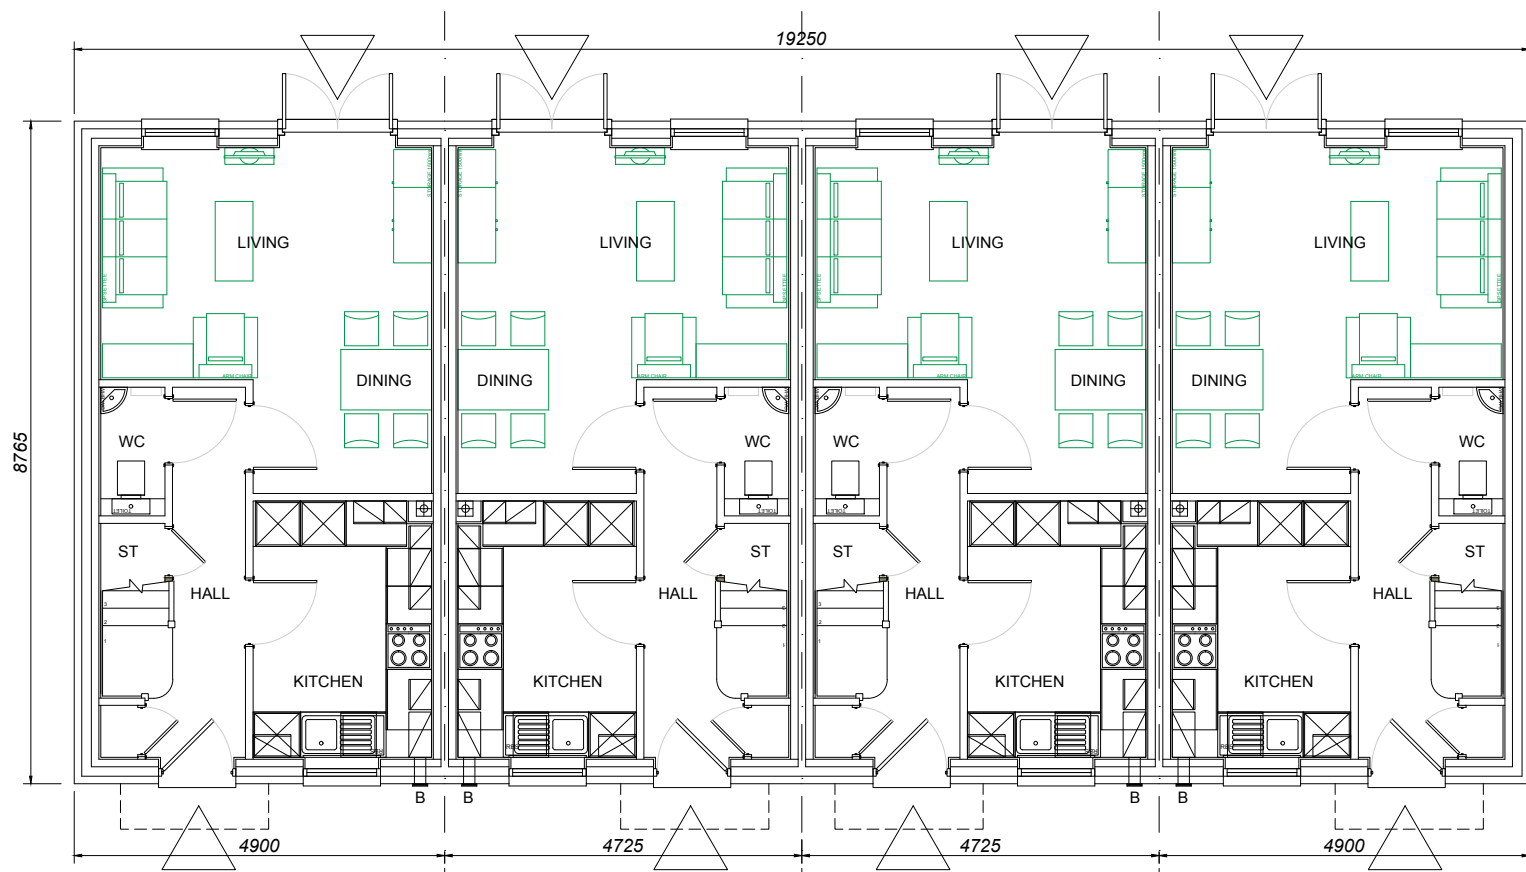


Plot 28 A2
Plot 27 A2
Plot 26 A2
Plot 25 A2


GROUND FLOOR PLAN

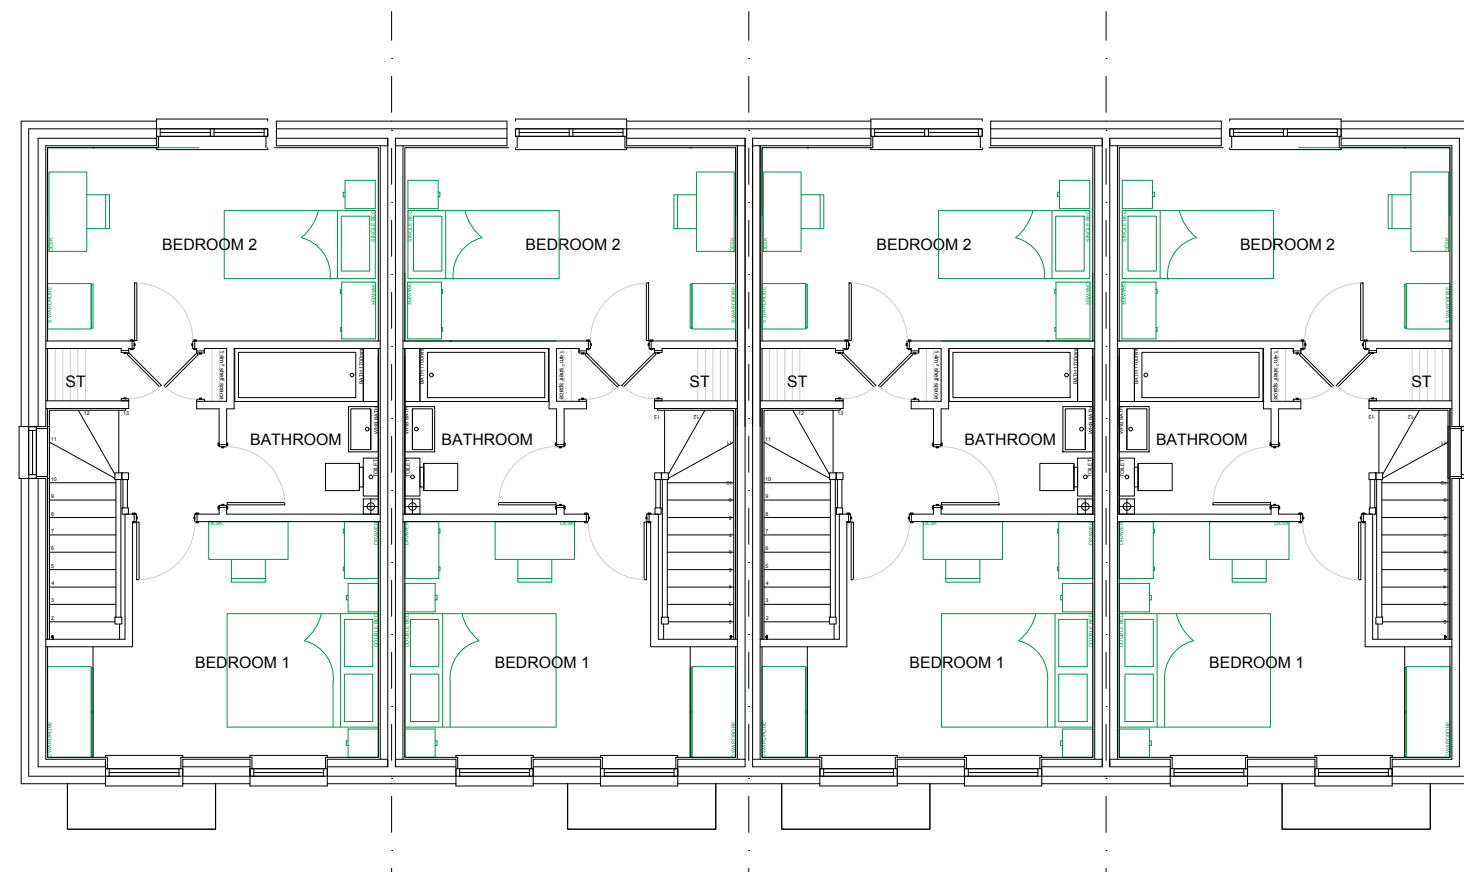

FIRST FLOOR PLAN

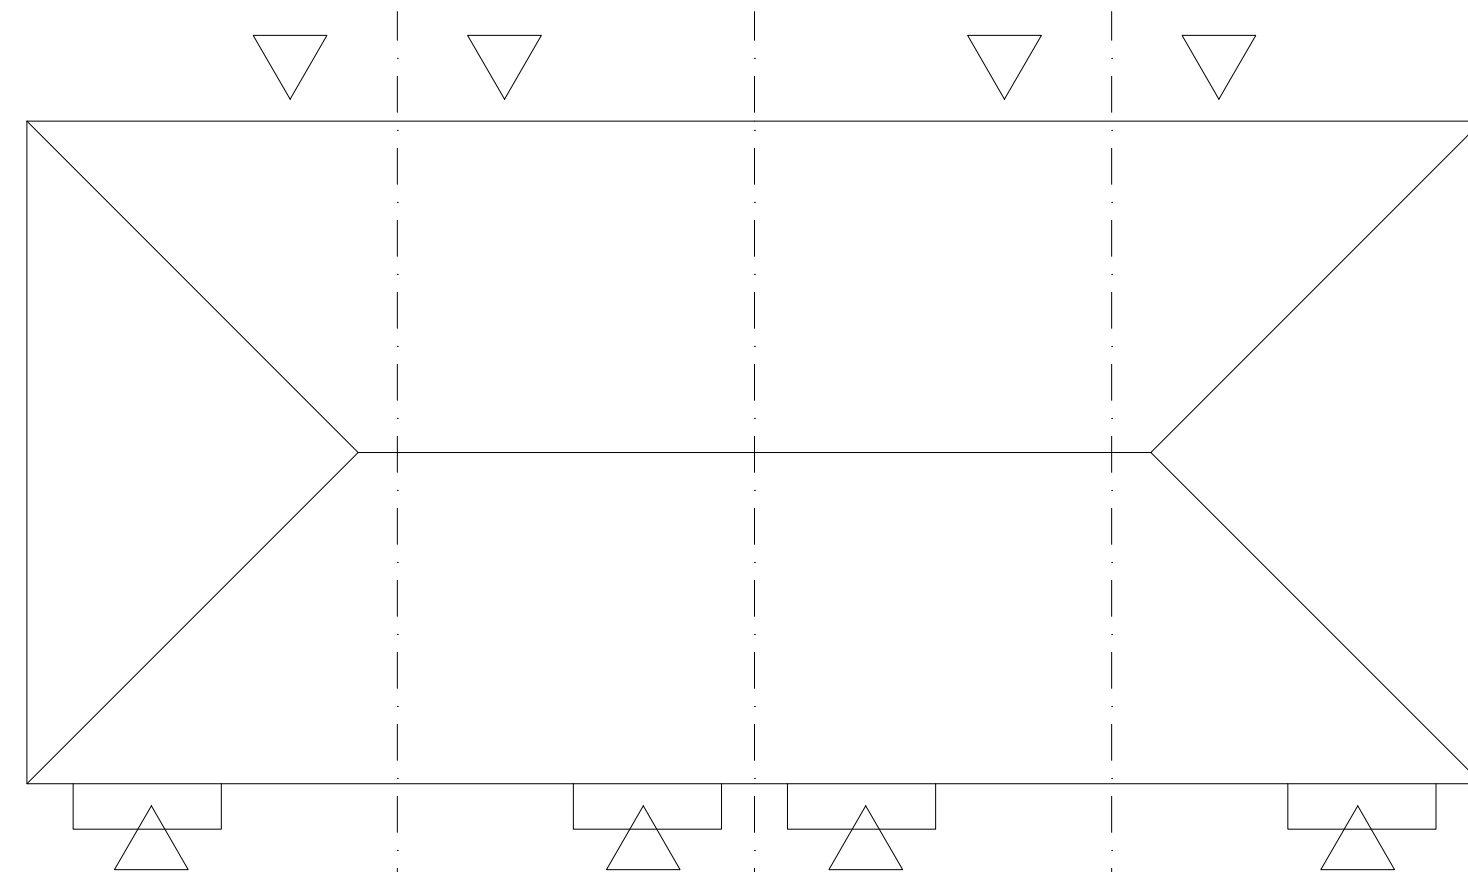

ROOF PLAN

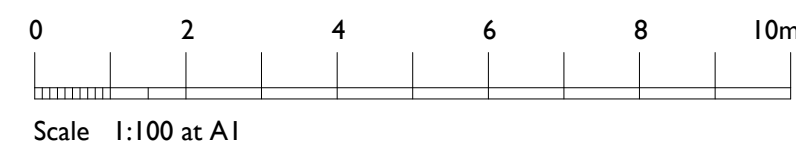

House Type A2
Plots 25, 26, 27 & 28.
Affordable. Rent.
A2 : 70.68sq.m. / 760sq.ft.
2 bed 3 person unit

urban pulse design

The Studio , Unit 17, Vicarage Farm Business Park, Winchester Road,
Fair Oak, Hampshire, SO50 7HD
023 8069 7010
enquiries@urbanpulsedesign.co.uk www.urbanpulsedesign.co.uk

Land West of New Barn Lane
North Bersted, Bognor Regis

Linden Homes South

Project type	Drawing classification	Work stage
--------------	------------------------	------------

DRAWING TITLE
Plots 25 - 28
House Type A2
Floor Plans & Elevations

SCALE 1:100	SHEET SIZE A1	SHEET No. of 1	DRAWN	CHKD	DATE 04/12/2018	CAD FILE
----------------	------------------	-------------------	-------	------	--------------------	----------

Detail Planning

18-1128-025-1st